

FRONT ELEVATION
P406B--4 Brick (OPP)

REAR ELEVATION
P406B--4 Brick (OPP)

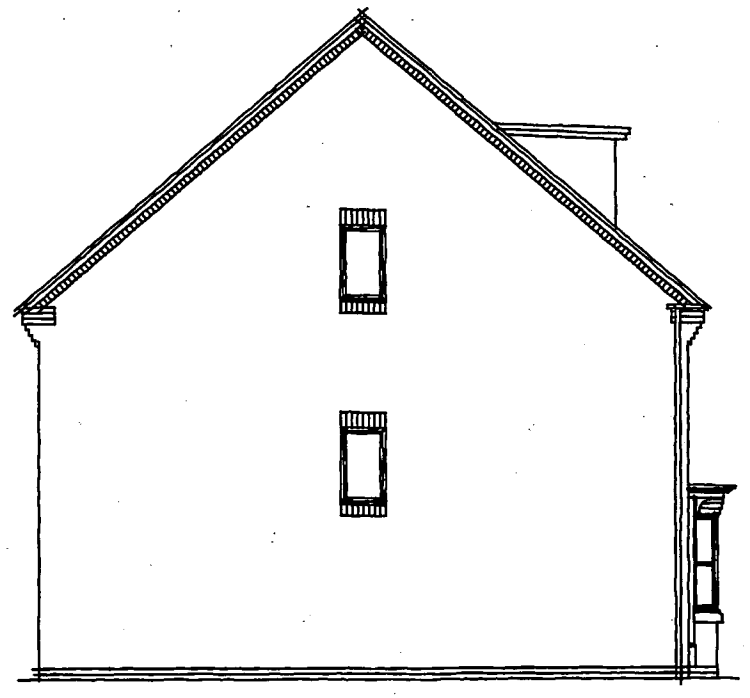

SIDE ELEVATION
P406B--4 Brick (OPP)

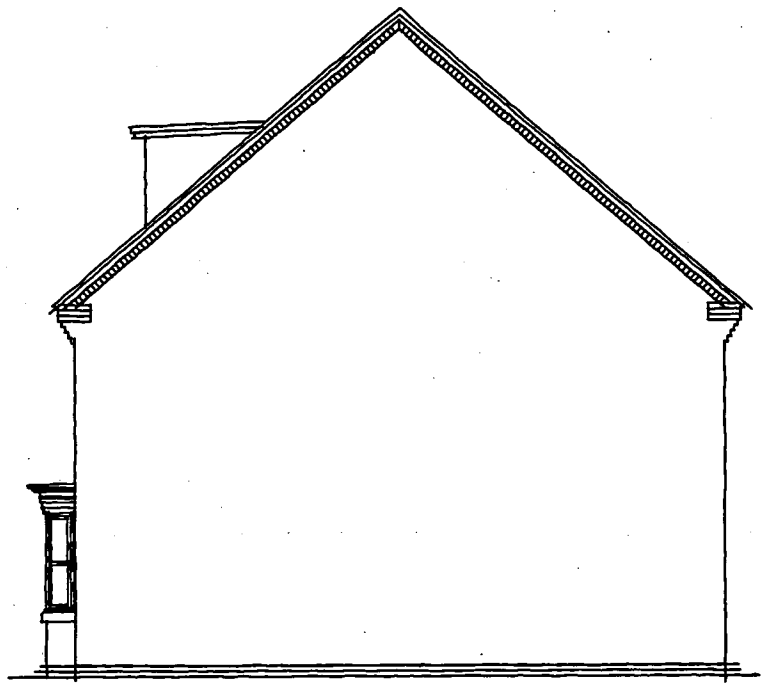

SIDE ELEVATION
P406B--4 Brick (OPP)

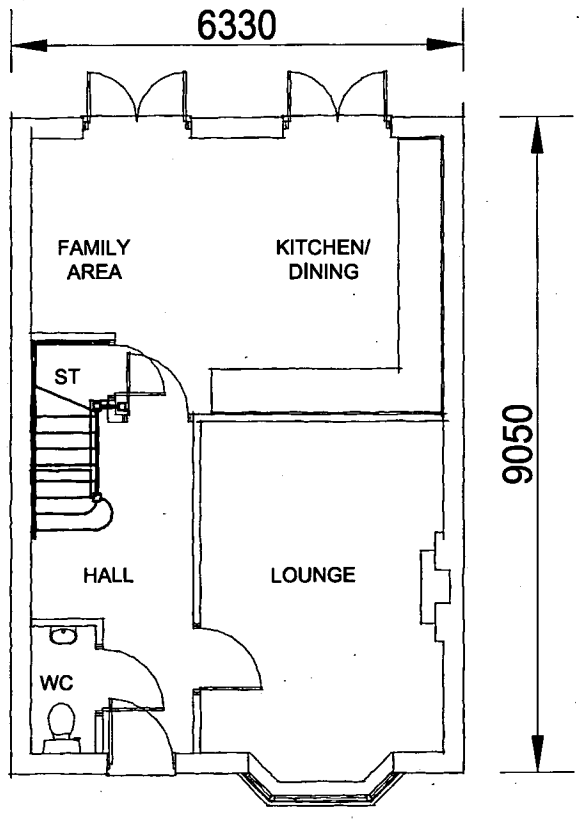

GROUND FLOOR
P406B--4 Brick (OPP)

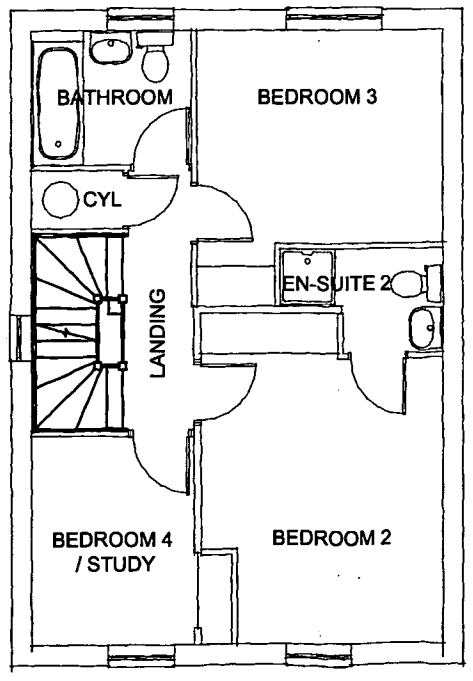

FIRST FLOOR
P406B--4 Brick (OPP)

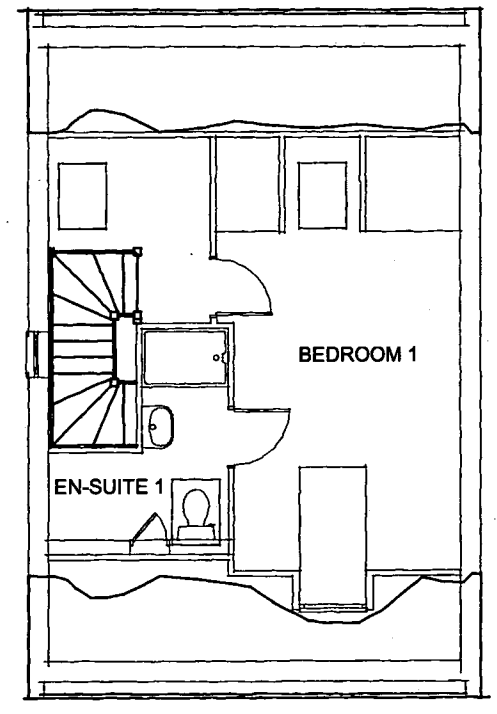

SECOND FLOOR
P406B--4 Brick (OPP)

DEVELOPMENT SERVICES
29 FEB 2008
RECEIVED

AREA : 1336sqft

DAVID WILSON HOMES

Date:

Description:

Rev:

House Type: P406B--4 (OPP)

Description: PLANNING (OPP)

Site/Marketing Name:

Site Ref:

Scale: 1:100 Date: Feb 08 Drawn: Checked: PS Spec: A2