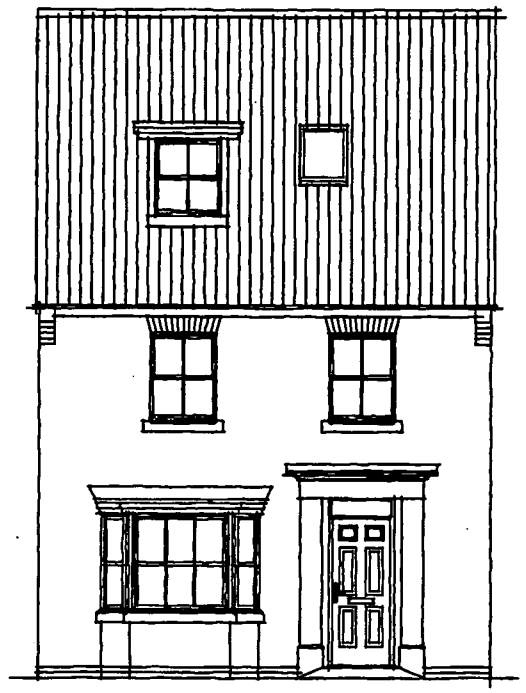

FRONT ELEVATION
P406B--4 Brick

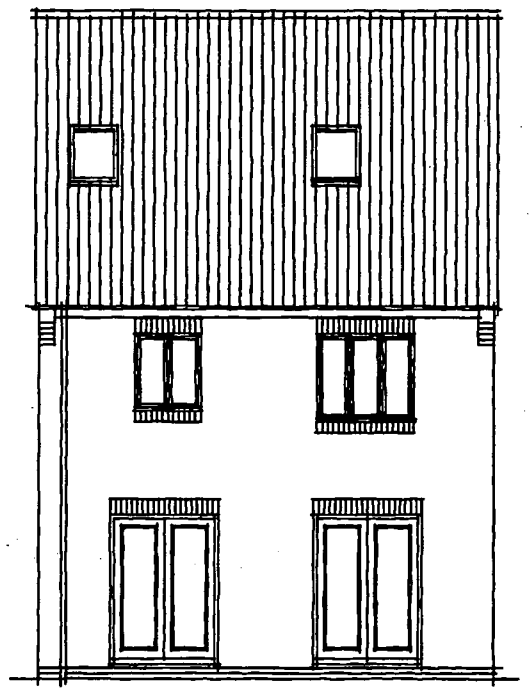

REAR ELEVATION
P406B--4 Brick

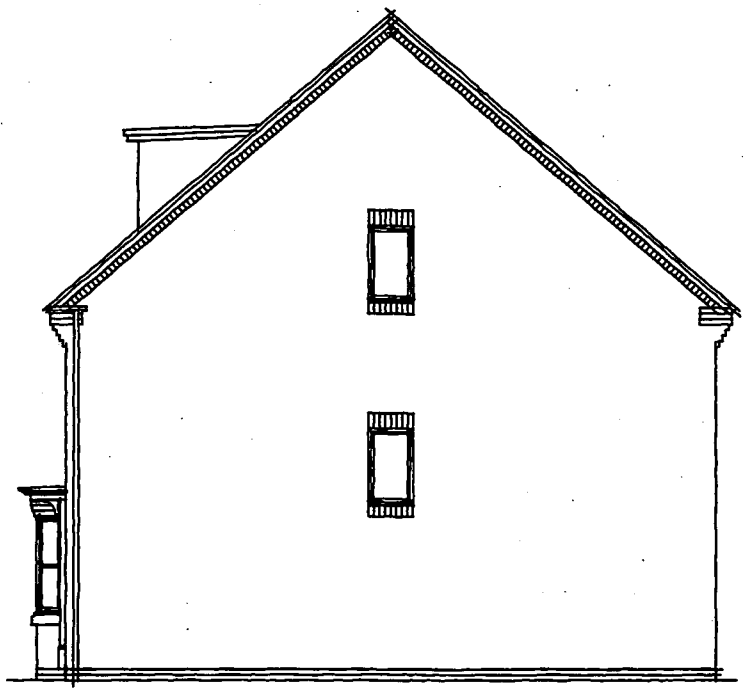

SIDE ELEVATION
P406B--4 Brick

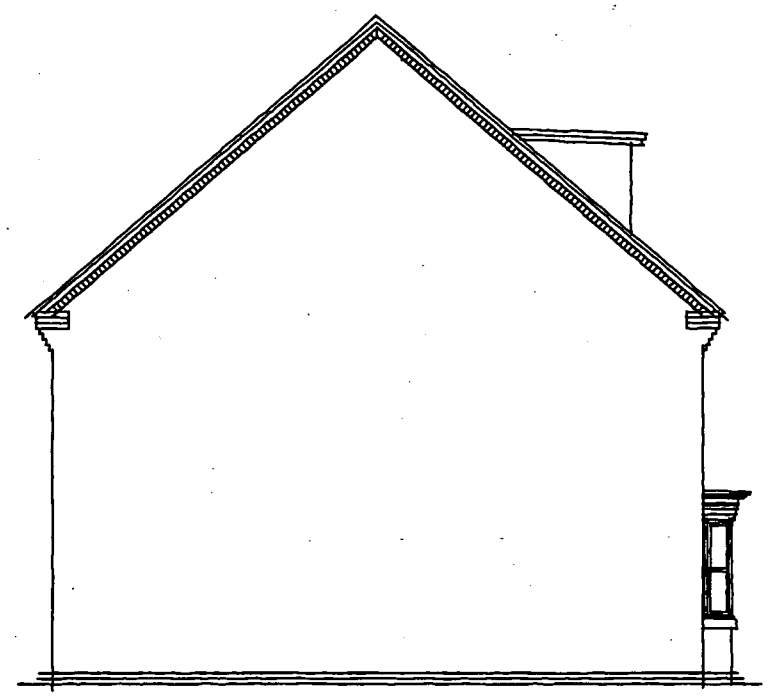

SIDE ELEVATION
P406B--4 Brick

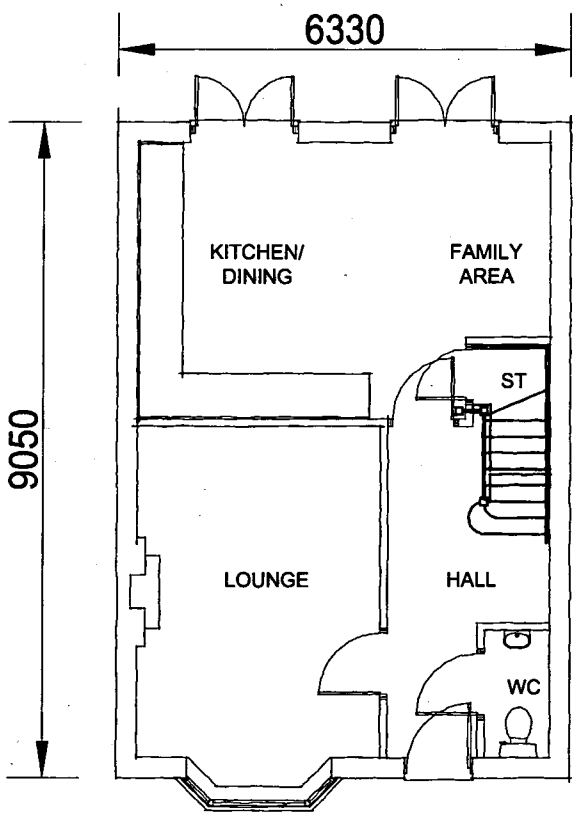

GROUND FLOOR
P406B--4 Brick

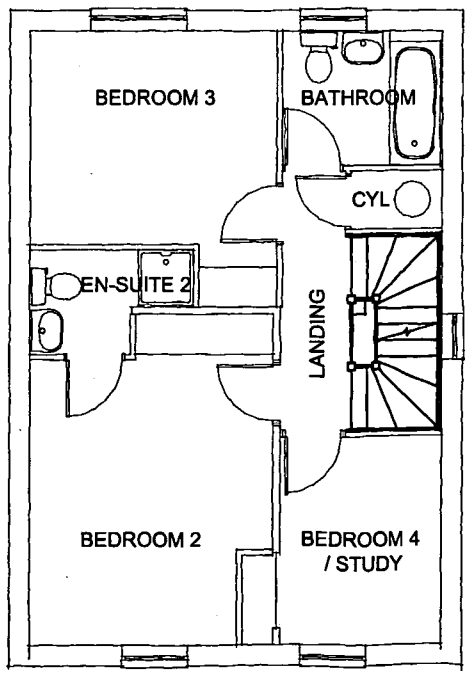

FIRST FLOOR
P406B--4 Brick

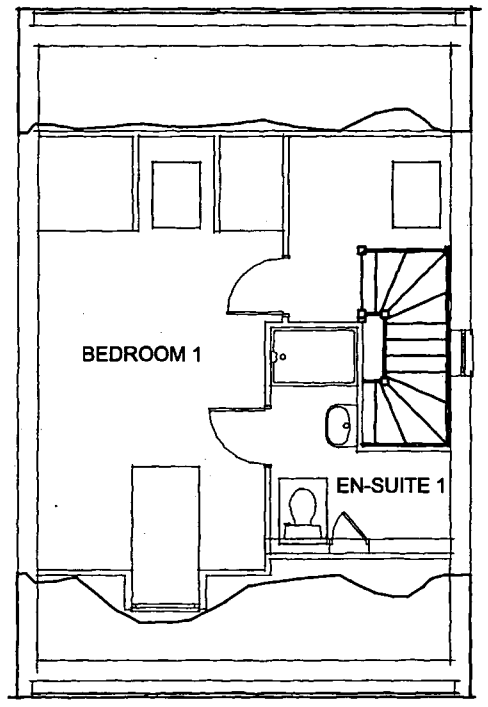

SECOND FLOOR
P406B--4 Brick

DEVELOPMENT SERVICES
29 FEB 2008
RECEIVED

AREA : 1336sqft

DAVID WILSON HOMES

Date: 16.10.07

Description: Please refer to Data Sheet for full revisions

Rev: A

House Type: P406B--4

Description: PLANNING

Site/Marketing Name:

Site Ref:

Scale: 1:100 Date: Feb 05 Drawn: Checked: PS Spec: A2