

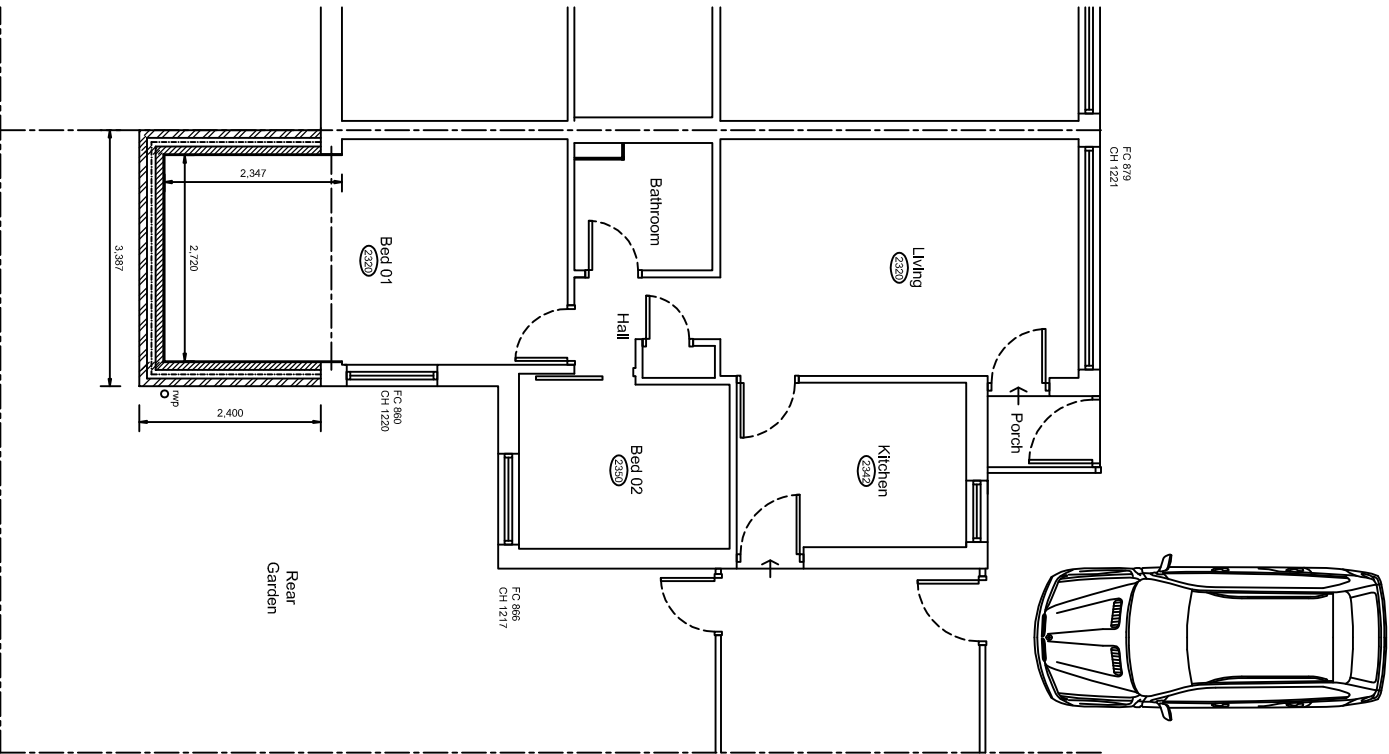


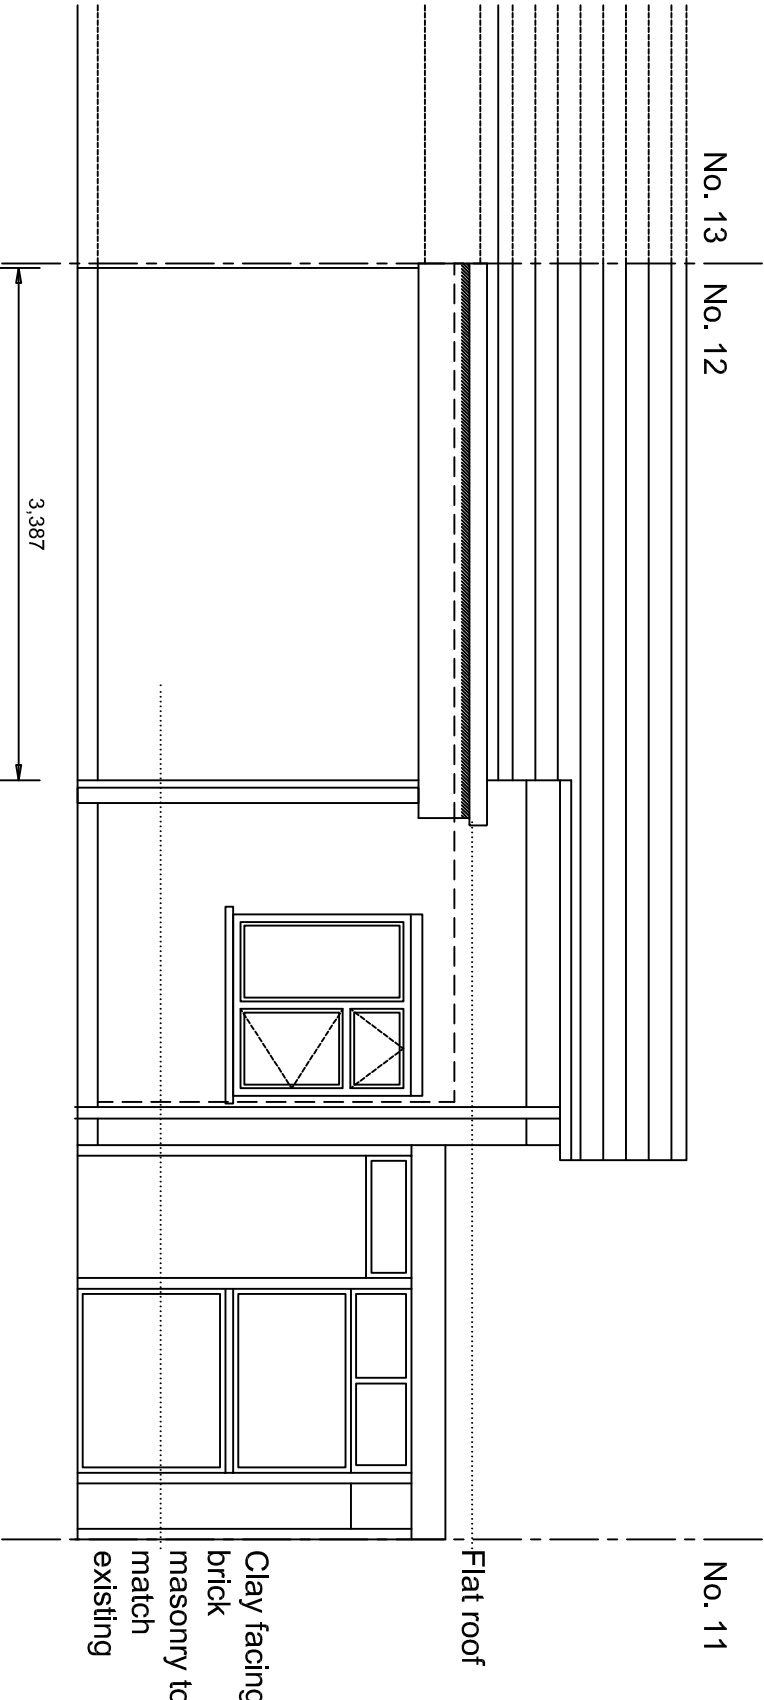

proposed ground floor
1:100

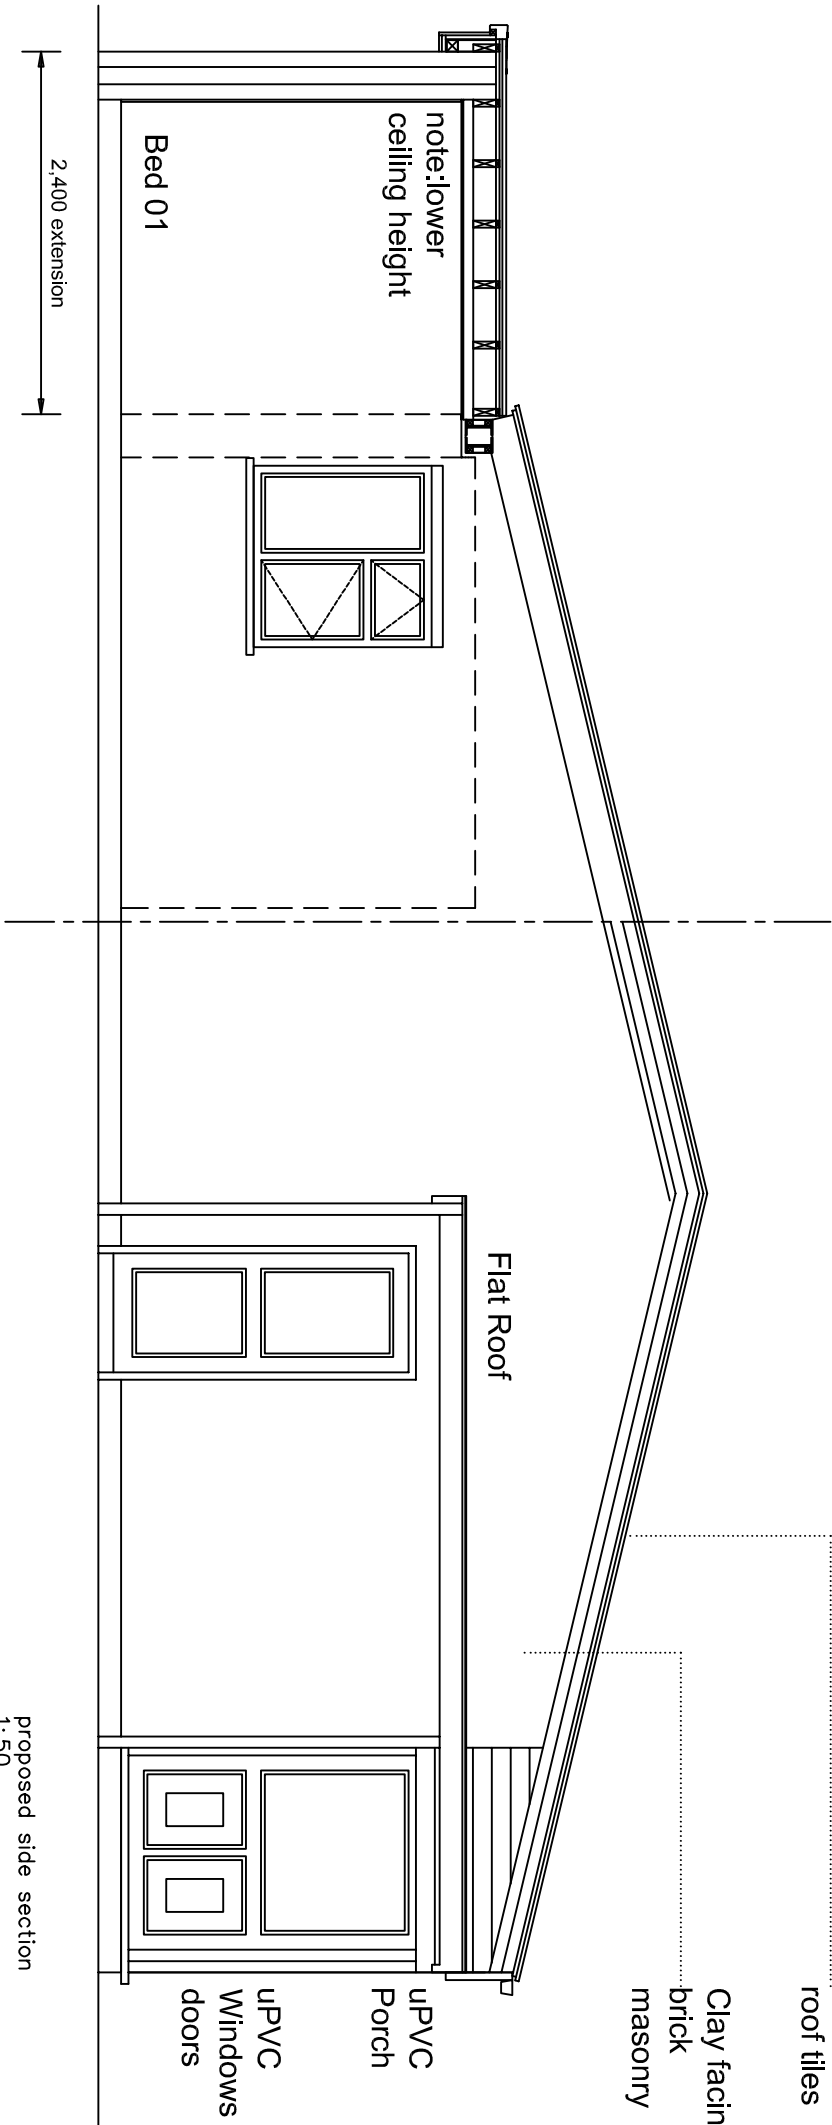

proposed side section
1:50

client	Liam Bate & Elizabeth Morris	NOTES 1. SCALED AS INDICATED. ALL DIMENSIONS MUST BE CHECKED/ VERIFIED ON SITE. IF IN DOUBT ASK. 2. THIS DRAWING IS TO BE READ IN CONJUNCTION WITH ALL RELEVANT ARCHITECTS, ENGINEERS AND SPECIALISTS DRAWINGS AND SPECIFICATIONS. 3. ALL DIMENSIONS IN MILLIMETRES, UNLESS NOTED OTHERWISE. ALL LEVELS IN METRES UNLESS NOTED OTHERWISE. 4. ANY DISCREPANCIES NOTED ON SITE ARE TO BE REPORTED TO THE ENGINEER IMMEDIATELY.									
project	single storey rear extension										
address	12, Jobella close, burbage, hinkley, leicestershire, LE10 2UL										
title	proposed plans + elevations										
dwg no	GA 2.00										
		KEY	revisions		scale	1:50 & 100 @ A3					
			A	Dimension & Scale amended	date	05/05/2025					
					drawn by	AM					
					check by						
					THIS DRAWING HAS BEEN CREATED IN AutoCAD - IF IN DOUBT ASK.						
ammdesign architectural design consultant											