



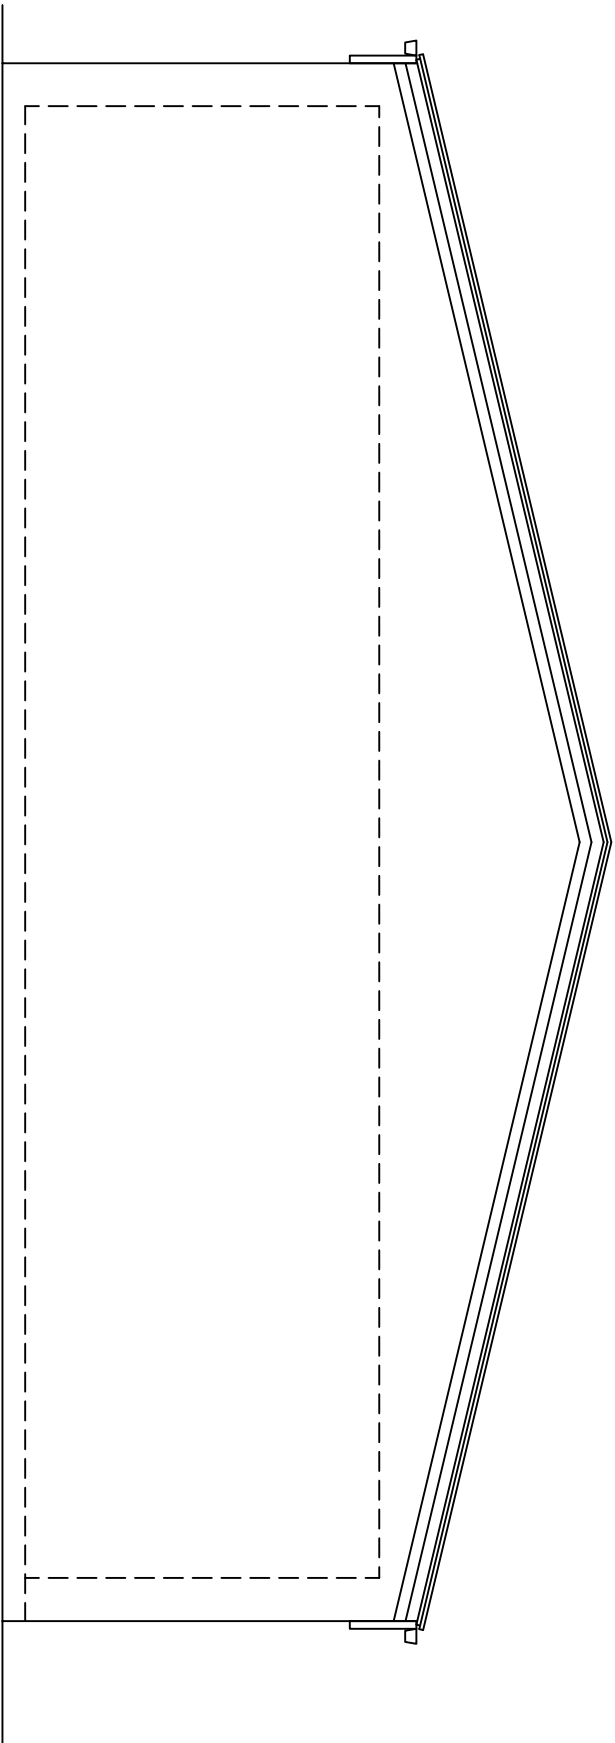

existing flank (side) elevation
1:50

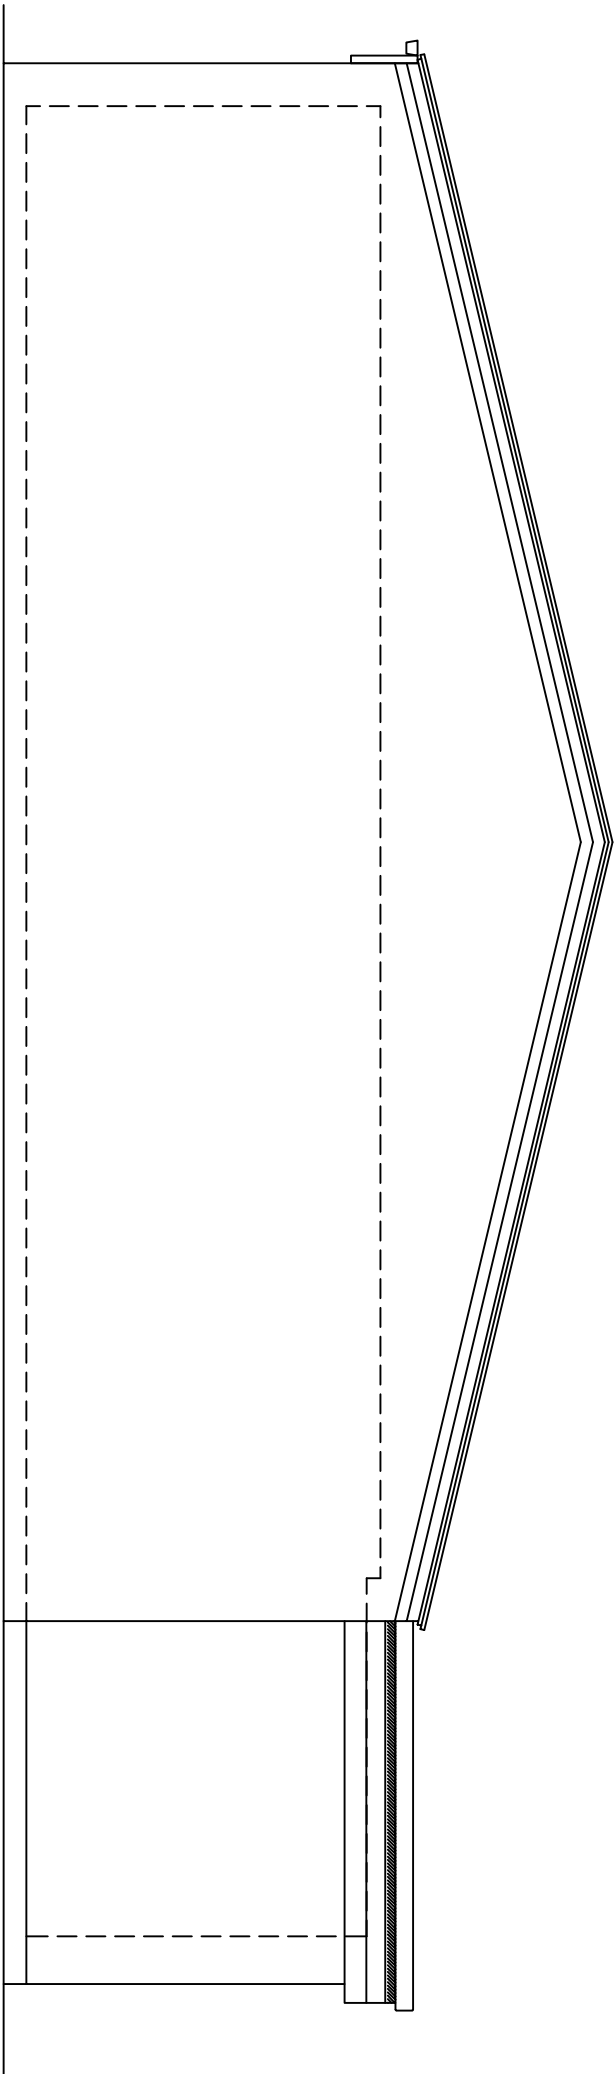

proposed flank (side) section
1:50

[illegible]