PARAGON

TRAFFIC MANAGEMENT LTD | SAFETY BY CHOICE - NOT BY CHANCE.

Paragon Traffic Management Ltd

Nationwide Services Include:

- Traffic Management
- Pedestrian Management
- Symology E-Ton Noticing
- Local Authority Booking
- Barrier Hire
- Event Management
- 24/7 Call Out Services

T: 0800 698 267

W: www.paragontm.com

Client: DarwinGroup Construction... Evolved

Road Name:	Mount Road
City/ Town:	Hinckley
County:	
Postcode:	LE10 1AG
Site ID:	

Date:	Issue:
14.03.2024	1
09.05.2024	2 IU
30.08.2024	3 JC
27.03.2025	4 RMR

DWG No: JRD3028 | Approved By: JH

Speed of Carriageway:

30mph (Single Carriageway)

Site Measurements:

(T) Taper Length:	N/A
(L) Longways Clearence:	0.5m
(S) Sideways Safety Zone:	0.5m
(D) Distance from first signs to start of lead-in taper (metres).	20m - 45m

Road Closure & Diversion, 110m Barrier

Equipment Bill of Quantities:

Qty: 2 Ref: 2702 Start of temporary diversion route	Diversion ↑
Qty: 2 Ref: 2702 Start of temporary diversion route	Diversion →
Qty: 1 Ref: 2702 Start of temporary diversion route	Diversion ←
Qty: 2 Ref: 2702 End of temporary diversion route	Diversion ENDS
Qty: 4 Ref: 573 Direction to hazard left	←
Qty: 2 Ref: 573 Direction to hazard right	→
Qty: 5 Ref: 7001 Road works ahead	
Qty: 3 Ref: 7010-FP-13-9 Nature of temporary hazard ahead - Road Closed	ROAD CLOSED
Qty: 6 Ref: 7010-FP-13-9 Nature of temporary hazard ahead - Road Ahead Closed	ROAD AHEAD CLOSED

General Key:


Sign Face:	Traffic Cones:
Traffic Signal Head:	No Parking Cones:
Kerb Ramps:	Pedestrian Barrier: x55
QTY:	Water Barrier: x0
	Heras Fencing: x
	Traffic Management Operative: x3

Accreditations: NHS national highway sector schemes; nqa ISO 9001 QUALITY MANAGEMENT; UKAS MANAGEMENT SYSTEMS 003; nqa ISO 14001 ENVIRONMENTAL MANAGEMENT; UKAS MANAGEMENT SYSTEMS 053; nqa OHSAS 18001 HEALTH & SAFETY MANAGEMENT; UKAS MANAGEMENT SYSTEMS 003


Site Photo



Detailed Drawing

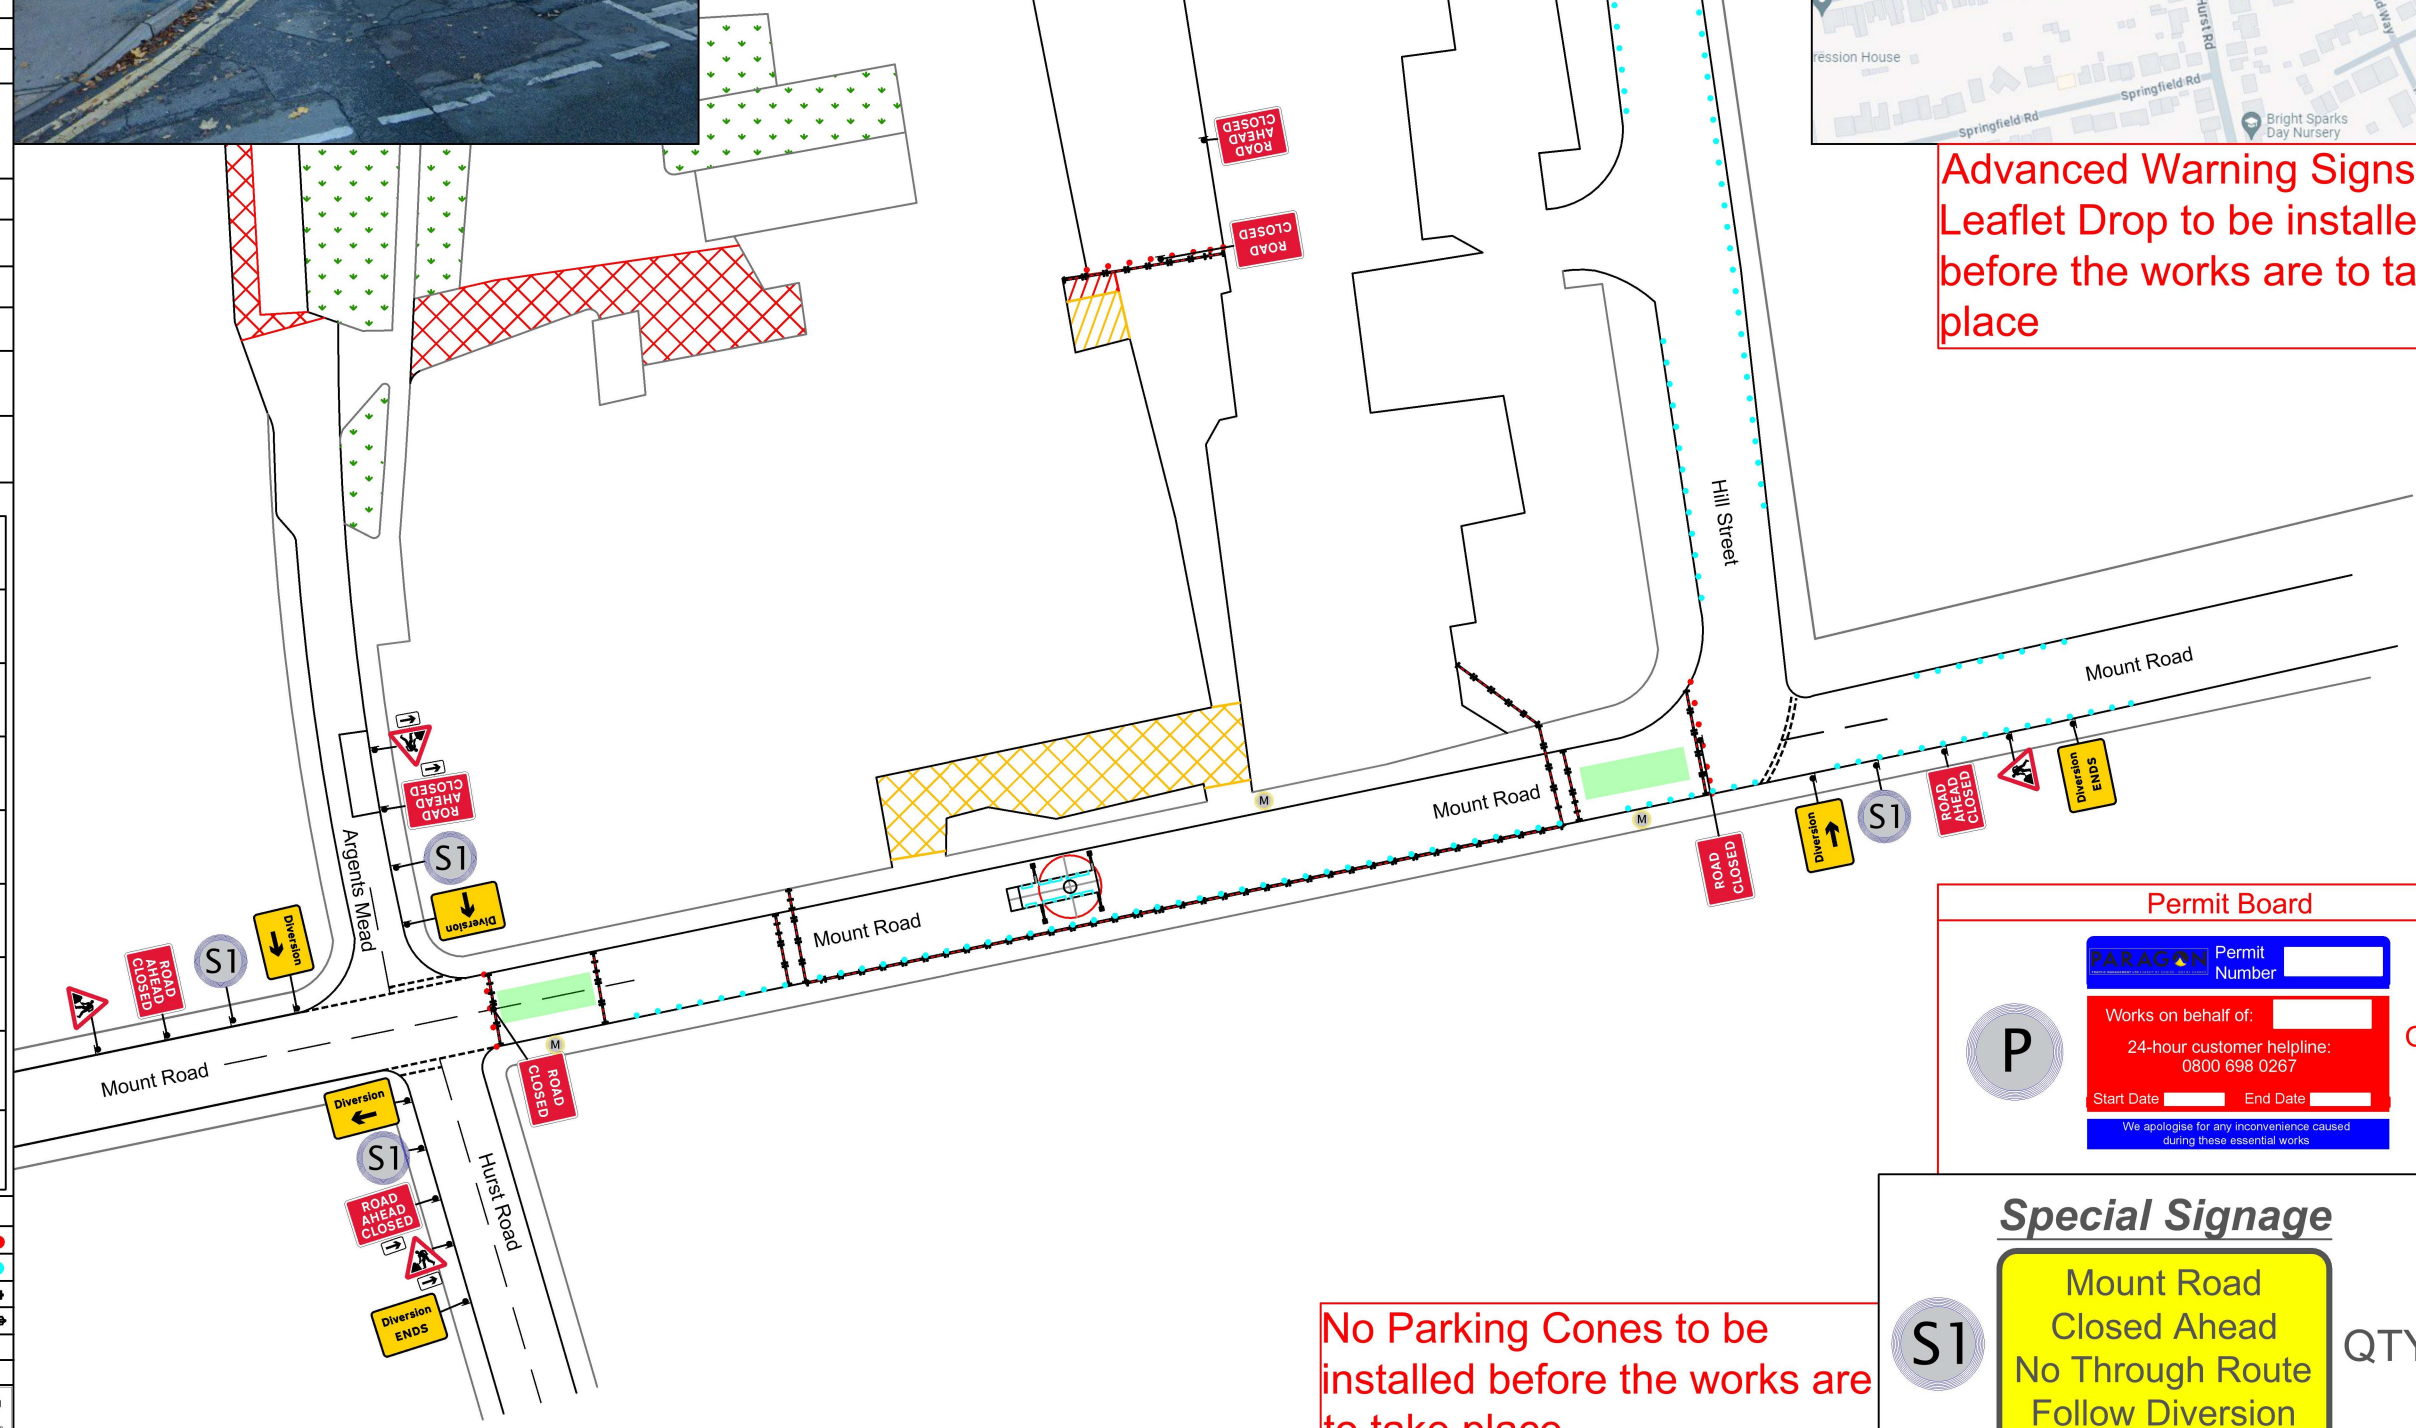

Site Location

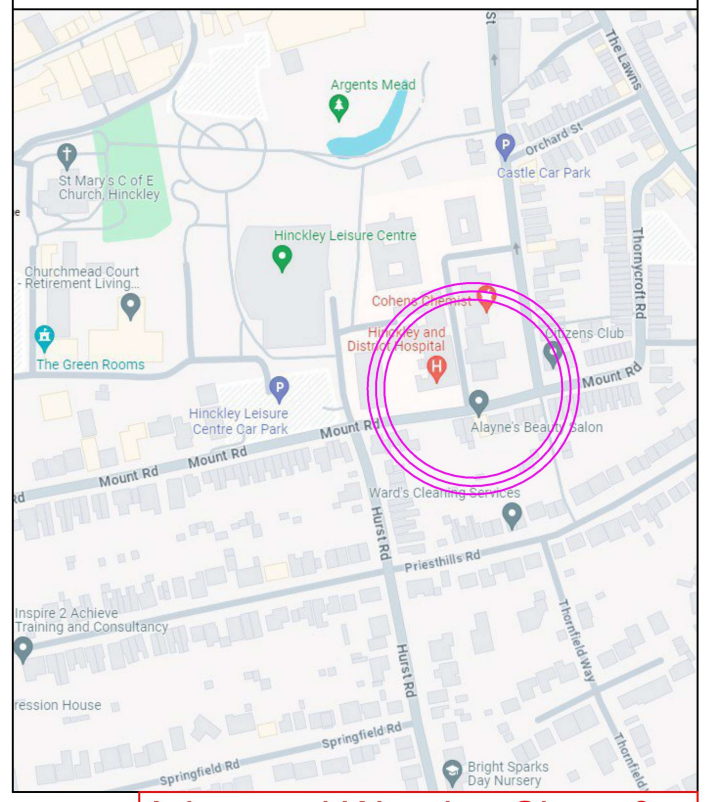

Advanced Warning Signs & Leaflet Drop to be installed before the works are to take place

Permit Board

P

PARAGON Permit Number

Works on behalf of:

24-hour customer helpline: 0800 698 0267

Start Date | End Date

We apologise for any inconvenience caused during these essential works

QTY: 1

Special Signage

S1

Mount Road
Closed Ahead
No Through Route
Follow Diversion

QTY: 4

No Parking Cones to be installed before the works are to take place.