

Paragon Traffic Management Ltd

Nationwide Services Include:

- Traffic Management
- Pedestrian Management
- Synology E-Ton Noticing
- Local Authority Booking
- Barrier Hire
- Event Management
- 24/7 Call Out Services

T: 0800 698 267

W: www.paragontm.com

Client:

Road Name:	Mount Road
City/ Town:	Hinckley
County:	
Postcode:	LE10 1AG
Site ID:	
Date:	14.03.2024
Issue:	1

DWG No: JRD3028

Approved By: JH

Speed of Carriageway:

30mph (Single Carriageway)

Site Measurements:

(T) Taper Length:	N/A
(L) Longways Clearance:	0.5m
(S) Sideways Safety Zone:	0.5m
(D) Distance from first signs to start of lead-in taper (metres):	20m - 45m

4 Way Traffic Light System, 100m Barrier & 100m Heras Fencing

Equipment Bill of Quantities:

Qty: 2 Ref: 13.9 Schedule 13.9 : Temporary Information		Qty: 4 Ref: 7011.1 4 Way Control - Wait here until green light shows	
Qty: 3 Ref: 517 Road narrows on one side only ahead - left		Qty: 1 Ref: 7018 Pedestrian diversion Left	
Qty: 3 Ref: 518 Single file traffic		Qty: 1 Ref: 7018 Pedestrian diversion Right	
Qty: 3 Ref: 543 Traffic signals ahead			
Qty: 5 Ref: 610 Keep left			
Qty: 4 Ref: 645 End panel			
Qty: 7 Ref: 7001 Road works ahead			

General Key:

Sign Face:		Traffic Cones:	
------------	--	----------------	--

Traffic Signal Head:		No Parking Cones:	
----------------------	--	-------------------	--

Kerb Ramps:		Pedestrian Barrier: x50	
Water Barrier: x0		Heras Fencing: x50	

Qty: 2		Traffic Management Operative: x2	
--------	--	----------------------------------	--

Accreditations:




Site Photo




No Parking Cones to be installed before the works are to take place.

Marshal on site to provide Access & Egress.

Site Gate to be installed here

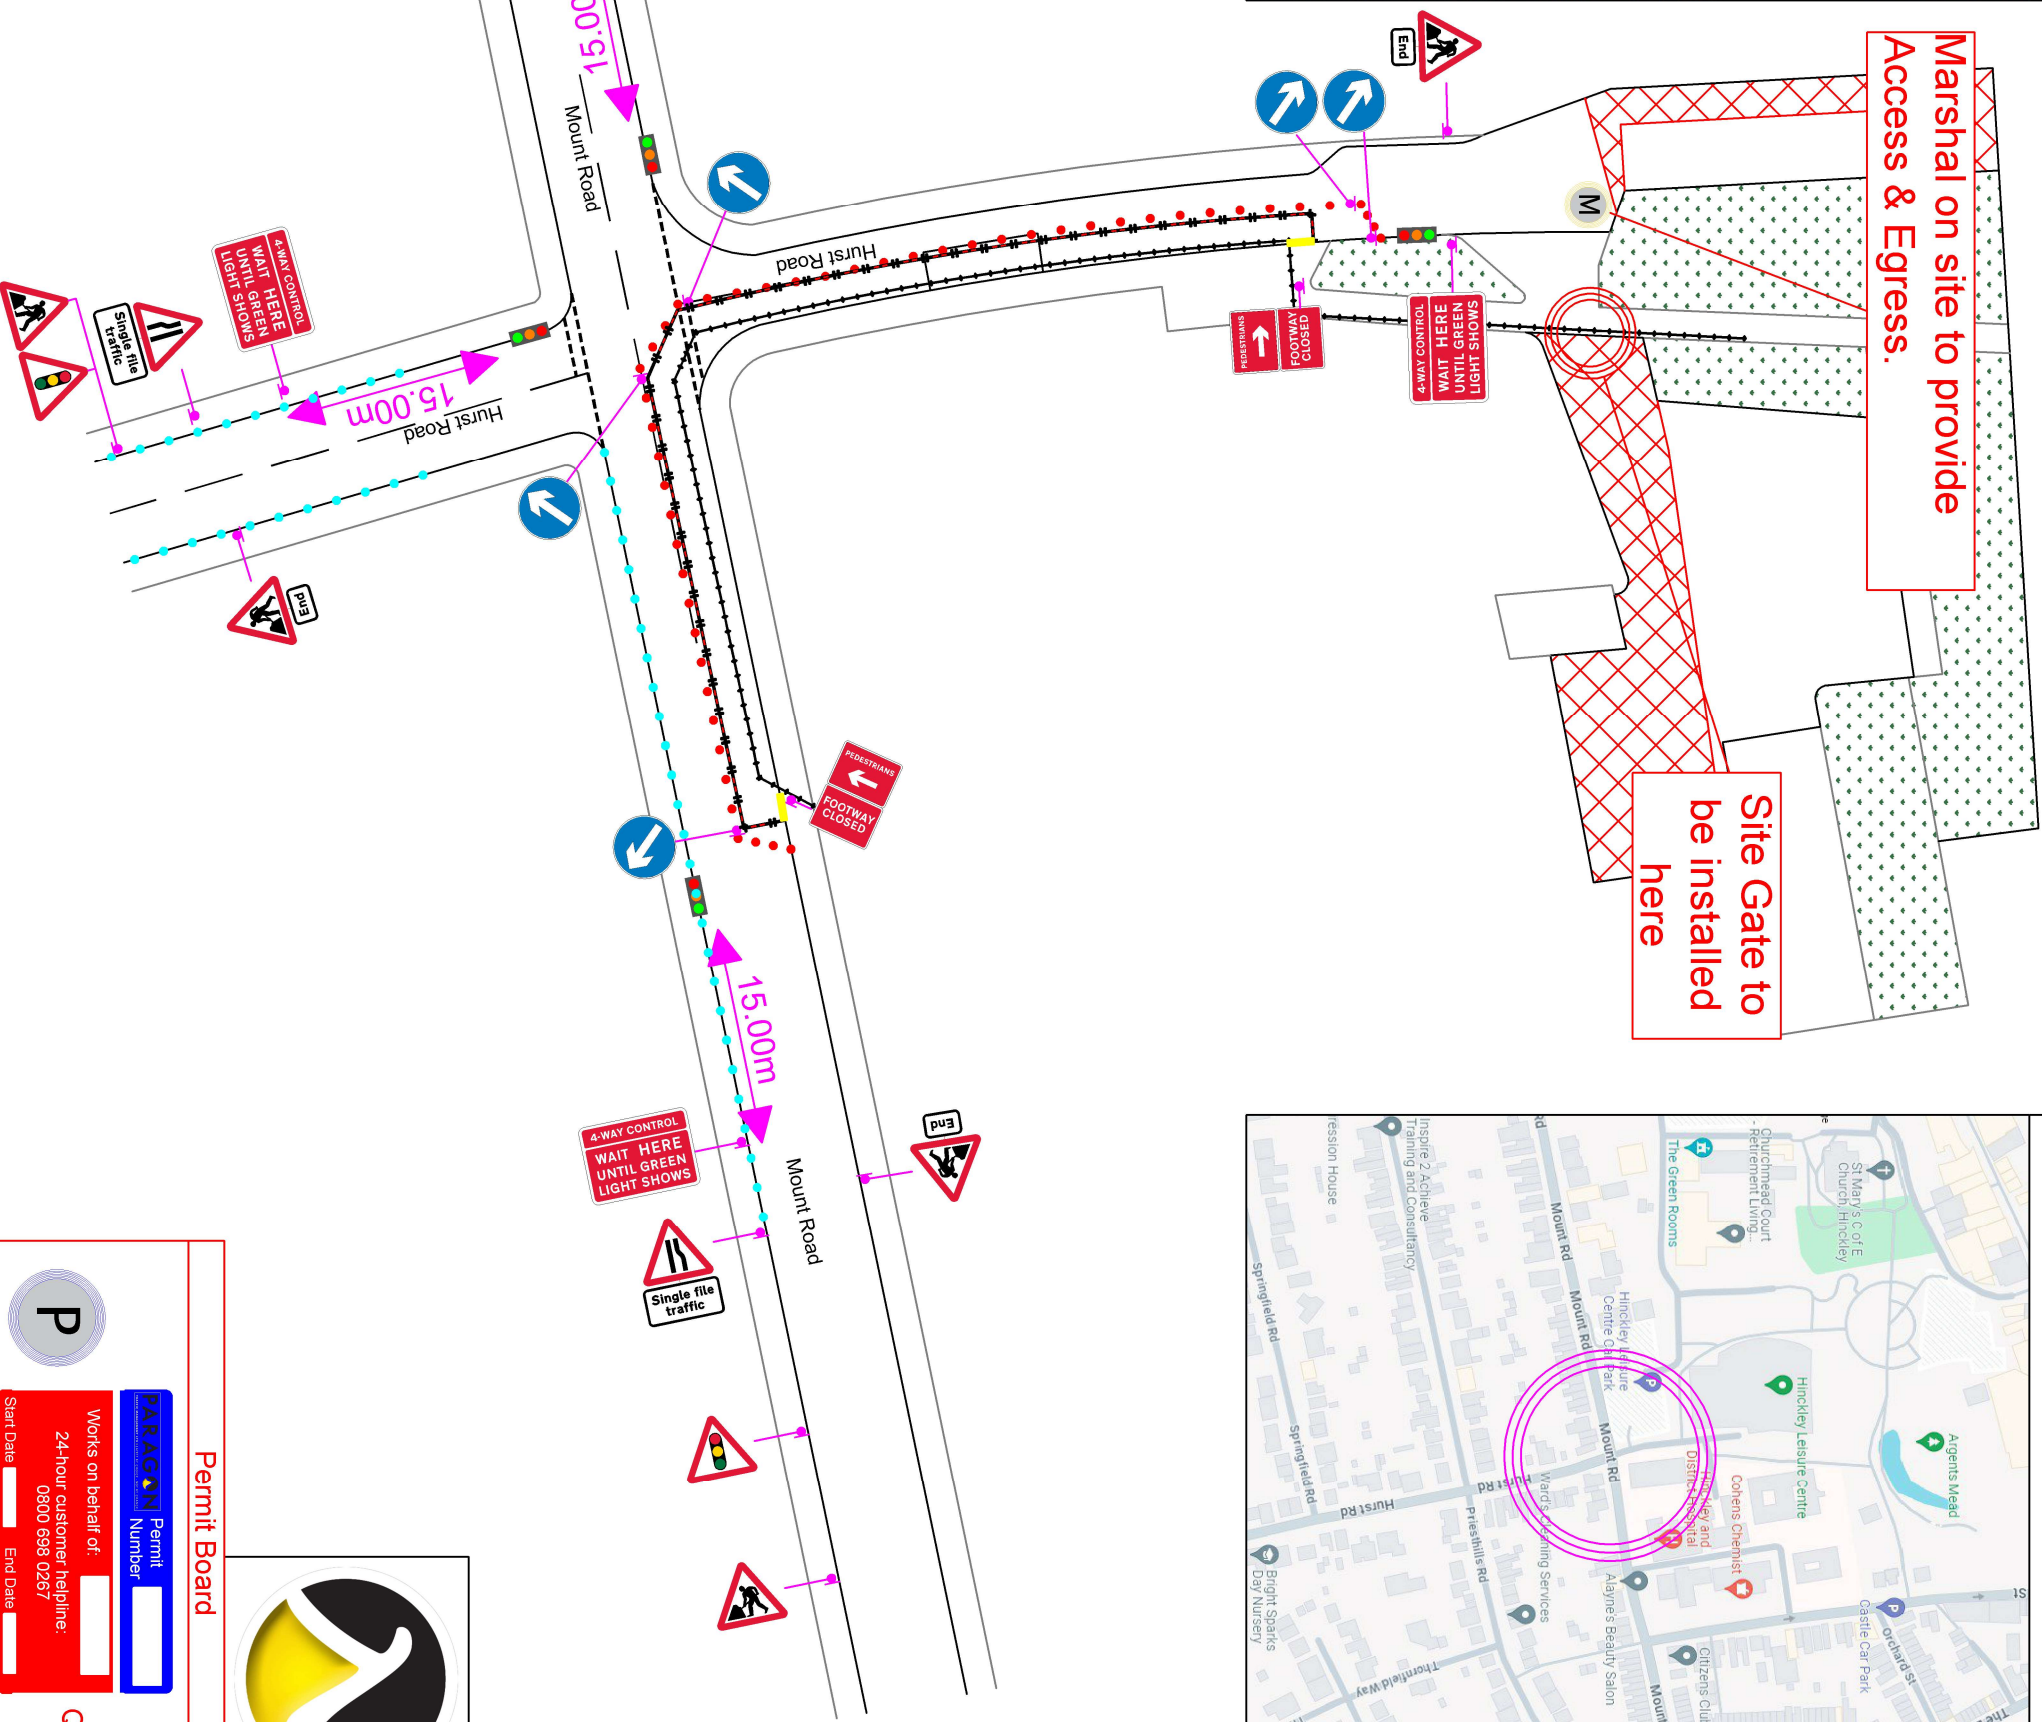

Site Location

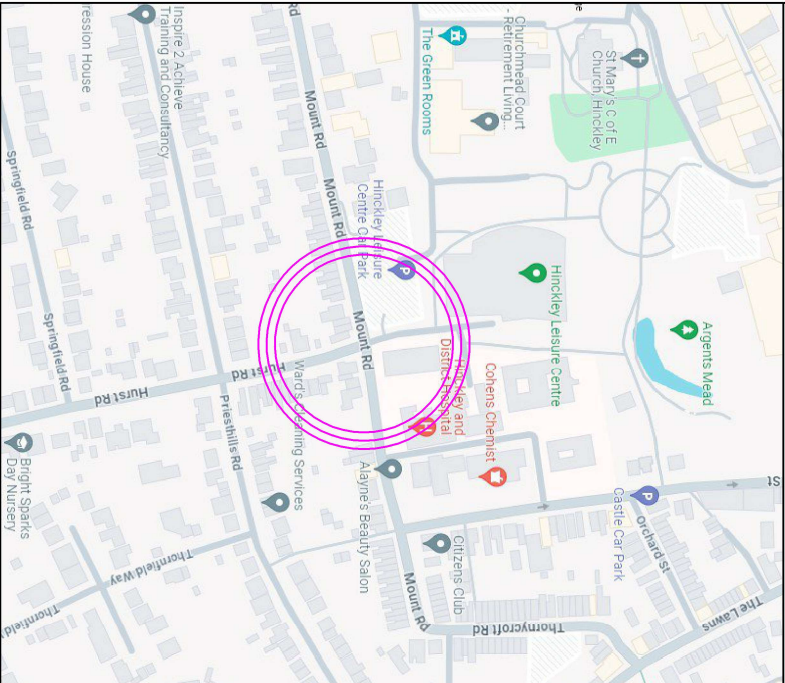

Permit Board



	Permit Number	
Works on behalf of:		
24-hour customer helpline:	0800 698 0267	
Start Date		End Date
We apologise for any inconvenience caused during these essential works		

QTY: 1