



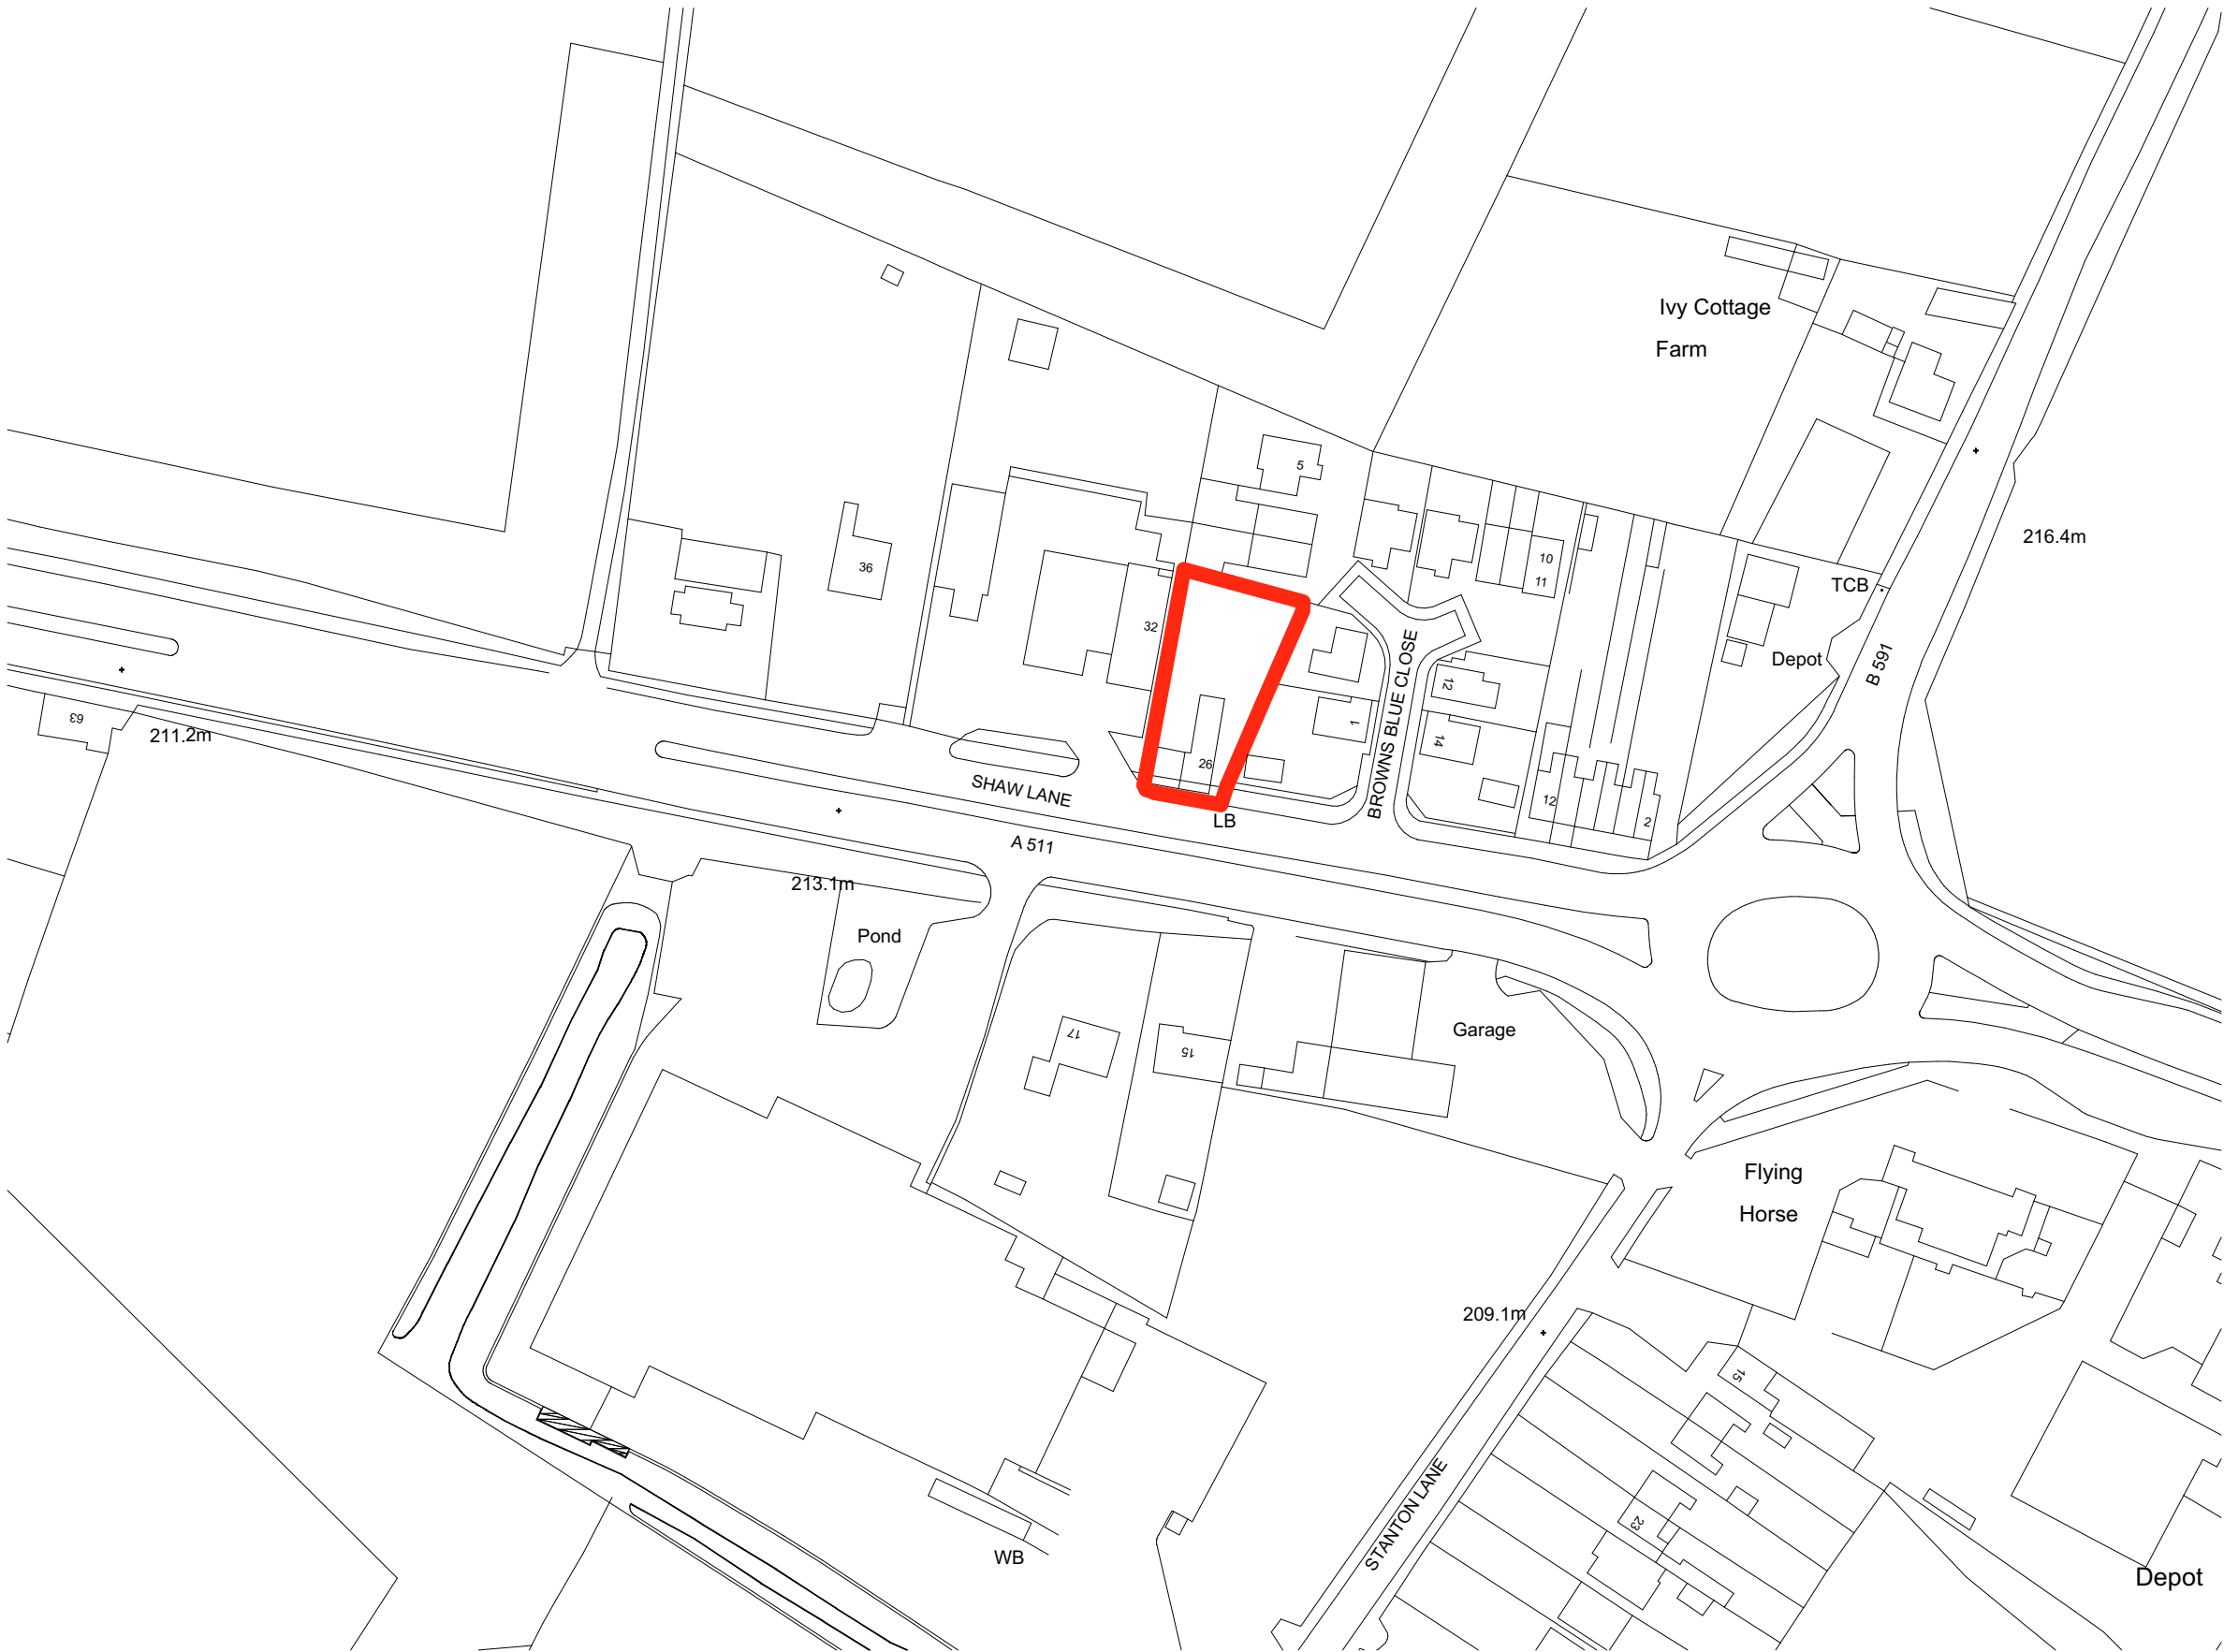


Location Plan  
1:1250

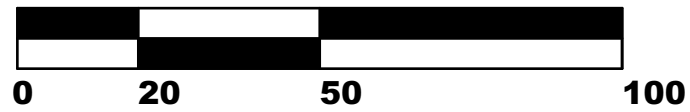

Scale Bar 1:1250

### Please Note:

- This drawing may be printed and scaled FOR PLANNING PURPOSES.
- All dimensions to be CHECKED ON SITE and any DISCREPANCY reported to Design Three Sixty.
- The site boundary shown is the best assumed from available data & does NOT represent legal ownership.
- All dimensions in mm unless otherwise stated.

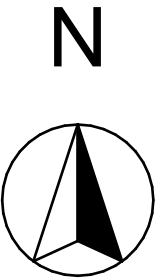

### Revisions.

## DESIGN THREE SIXTY<sup>o</sup>

**E:** info@designthreesixty.co.uk  
**T:** +44 (0) 7904 224864  
**W:** www.designthreesixty.co.uk

**Project:**  
Proposed new dwellings to rear of existing property

26 Shaw Lane,  
Markfield,  
Leicester,  
LE67 9PU

**Client:**  
Ross Webber

**Drawing Title:**  
**Location Plan**

**Drawing by:**  
**IG/KF**

**Checked by:**  
**IG/KF**

**Date:**  
30-04-2025

**Scale:**  
**As Shown @A2**

**Drawing Number:**  
159-01

**Revision:**  
**0/A/B/C/D/E**  
**F/G/H/I/J/K**