


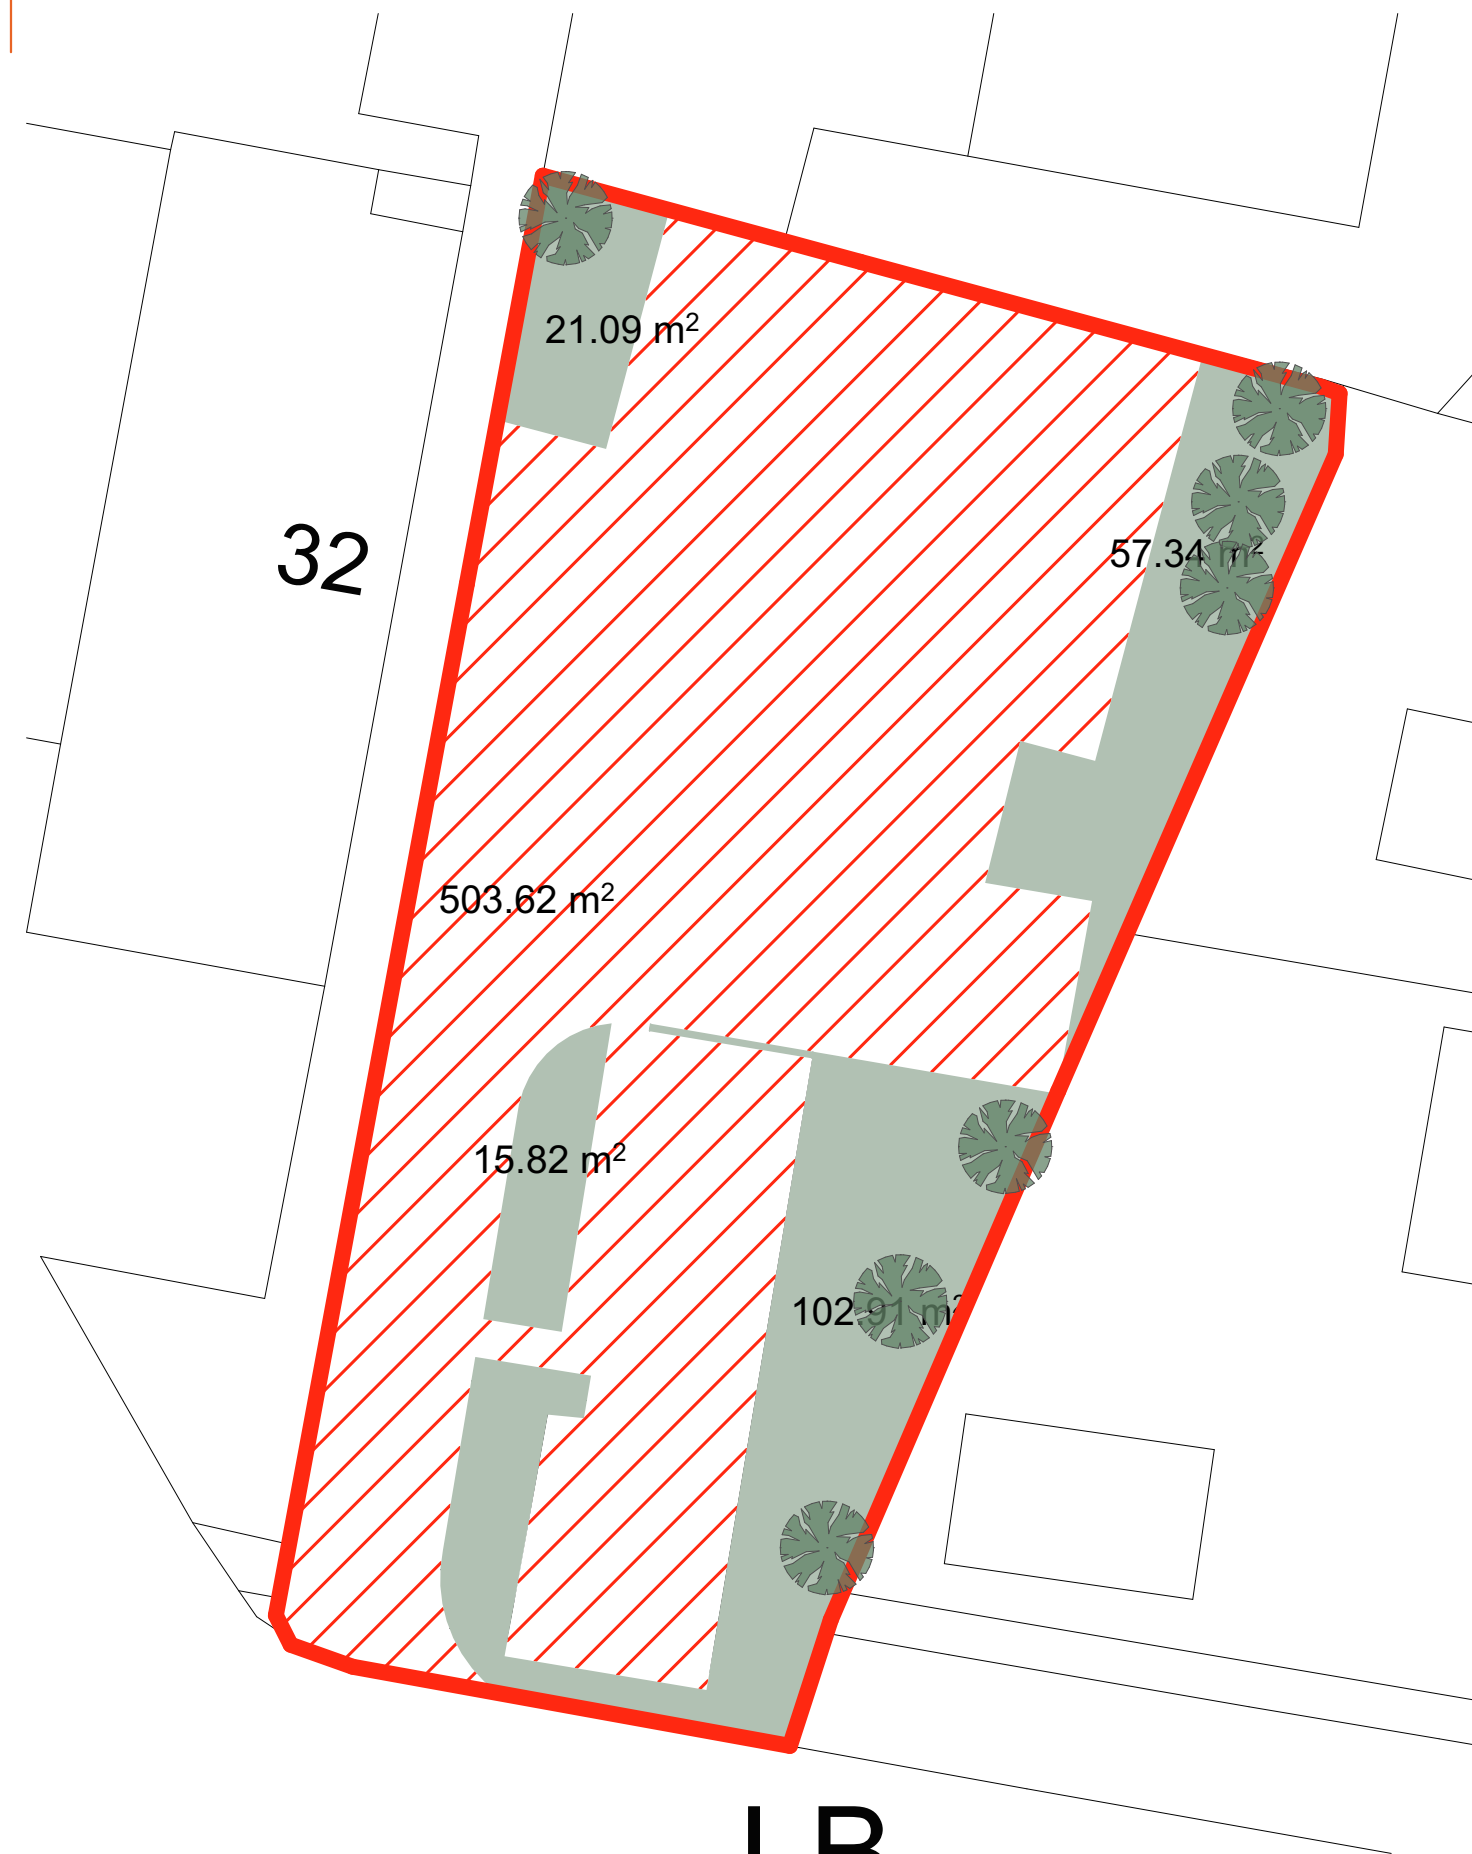

Proposed Habitat Plan, 1:200@A3

Please Note:

- This drawing may be printed and scaled FOR PLANNING PURPOSES.
- All dimensions to be CHECKED ON SITE and any DISCREPANCY reported to Design Three Sixty.
- The site boundary shown is the best assumed from available data & does NOT represent legal ownership.
- All dimensions in mm unless otherwise stated.

 **Developed Land; Sealed Surface**

 **Vegetated Garden**

 **Small - DBH ≤ 30cm Tree**

Revisions.

DESIGN THREE SIXTY

E: info@designthreesixty.co.uk
T: +44 (0) 7904 224864
W: www.designthreesixty.co.uk

Project:
Proposed new dwellings to rear of existing property

26 Shaw Lane,
Markfield,
Leicester,
LE67 9PU

Client:
Ross Webber

Drawing Title:

Proposed Habitat Plan

Drawing by:
 / **KF**

Checked by:
IG / 

Date:
30-04-2025

Scale:
As Shown @A2

Drawing Number:
159-04

Revision:
 / A / B / C / D / E
F / G / H / I / J / K