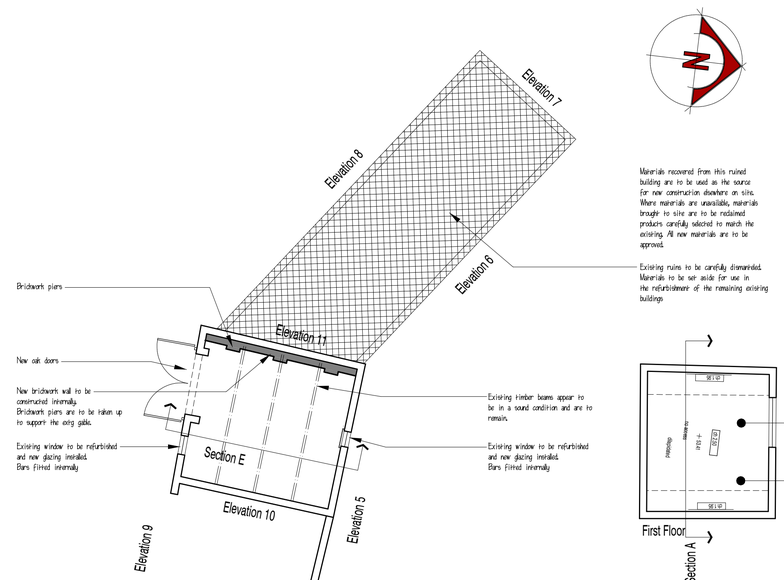

Materials recovered from this ruined building are to be used as the source for new construction elsewhere on site. Where materials are unavailable, materials brought to site are to be reclaimed products carefully selected to match the existing. All new materials are to be approved.

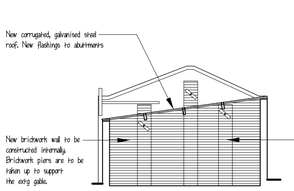

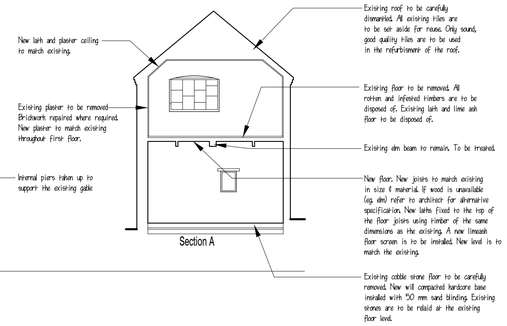

Existing floor to be removed. All rotten and infested timbers are to be disposed of. Existing lath and lime ash floor to be disposed of.

New floor. New joisrs to match existing in size & material. If wood is unavailable (eg. dmc) refer to architect for alternative specification. New laths fixed to the top of the floor joists using timber of the same dimensions as the existing. A new limcash floor screen is to be installed. New level is to match the existing.

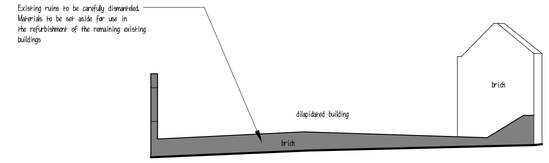

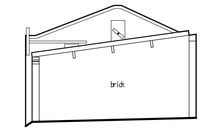

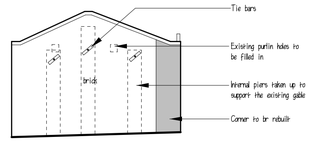

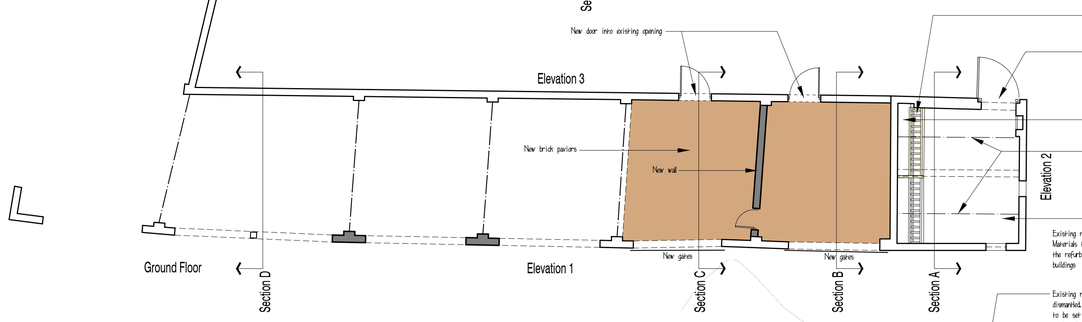

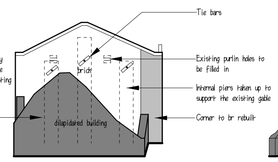

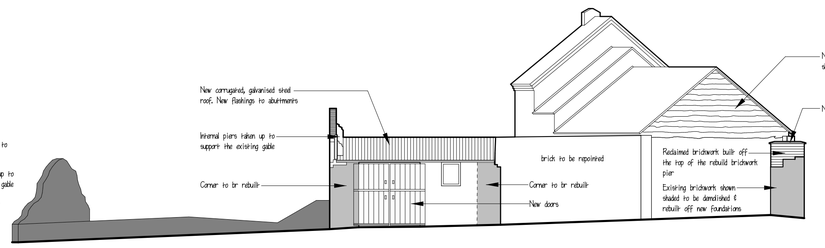

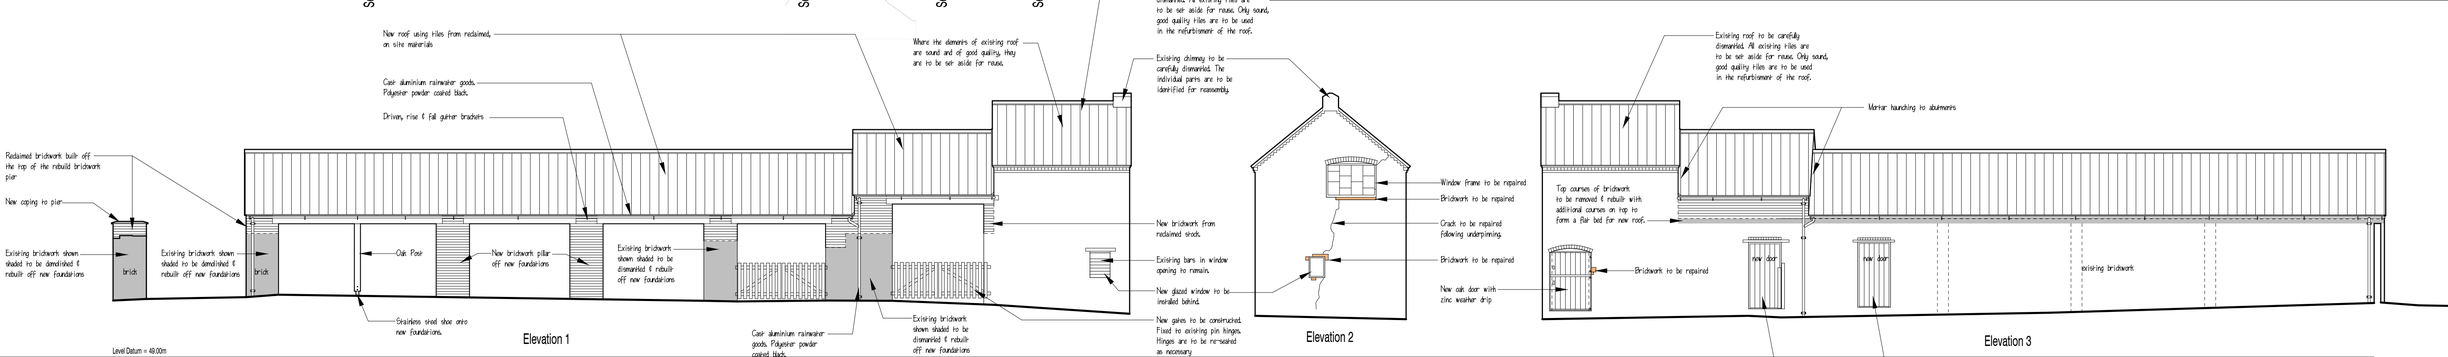

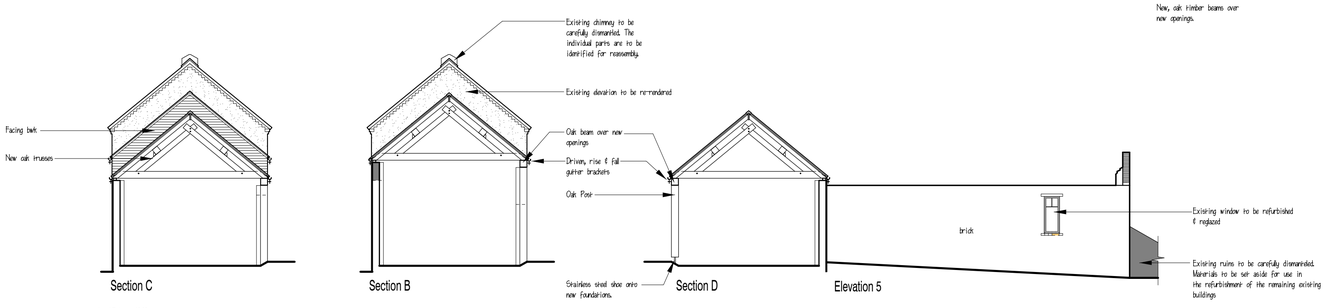

5 4 3 2 1 0 5

Scale Bar - 1:100

SAVAGE HAYWARD
ARCHITECTS
19 Station Rd Hinckley, Leicestershire, LE10 1AW, 01455 635665, FAX- 01455 618971

Client	Mrs A. Morris		
Project	Management Plan Higham Field Farm		
Drawing	Plans & Elevations as Proposed		Drawing No 09
Auth	MEJA	Date 05.01.10	
Scale	1:100	Job No 09 56	

THE COPYRIGHT OF THIS DRAWING IS VESTED IN SAVAGE HAYWARD COM LTD.
REPRODUCTION IN ANY FORM, EITHER IN WHOLE OR IN PART IS FORBIDDEN WITHOUT THE PRIOR WRITTEN PERMISSION OF THE COPYRIGHT HOLDER. DO NOT SCALE FROM DRAWING AND ONLY FIGURED DIMENSIONS ARE TO BE USED