
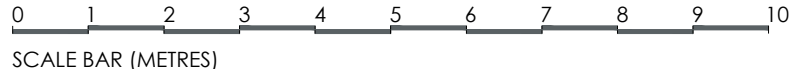
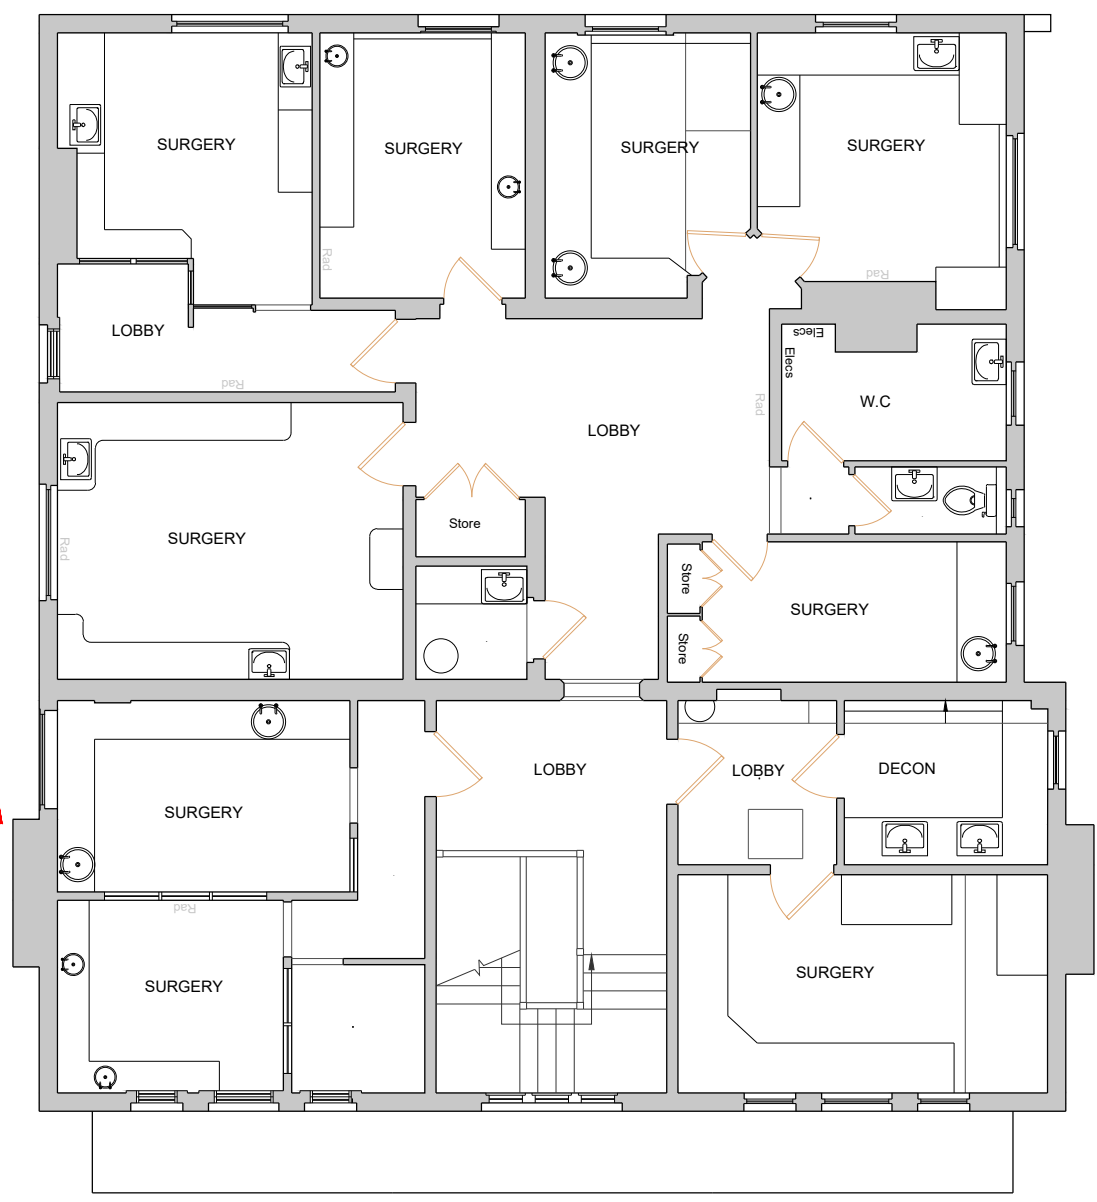


Work to figured dimensions only. Do not scale from drawings. Check dimensions on site before commencing work. Discrepancies to be reported to Lawtey Design. © Lawtey Design; drawing not to be copied or reproduced prior consent.

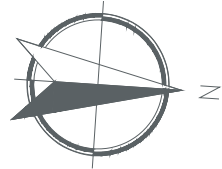

REVISIONS
A

Existing Plans:
First Floor

Project No: 24064

Drawing No: 01-2

Address: 34 STATION ROAD
HINCKLEY
LE10 1AR

Scale: 1:50 @ A1 1:100 @ A3



lawteydesign
ARCHITECTURAL SERVICES
rachael@lawteydesign.co.uk | 07964 745856