


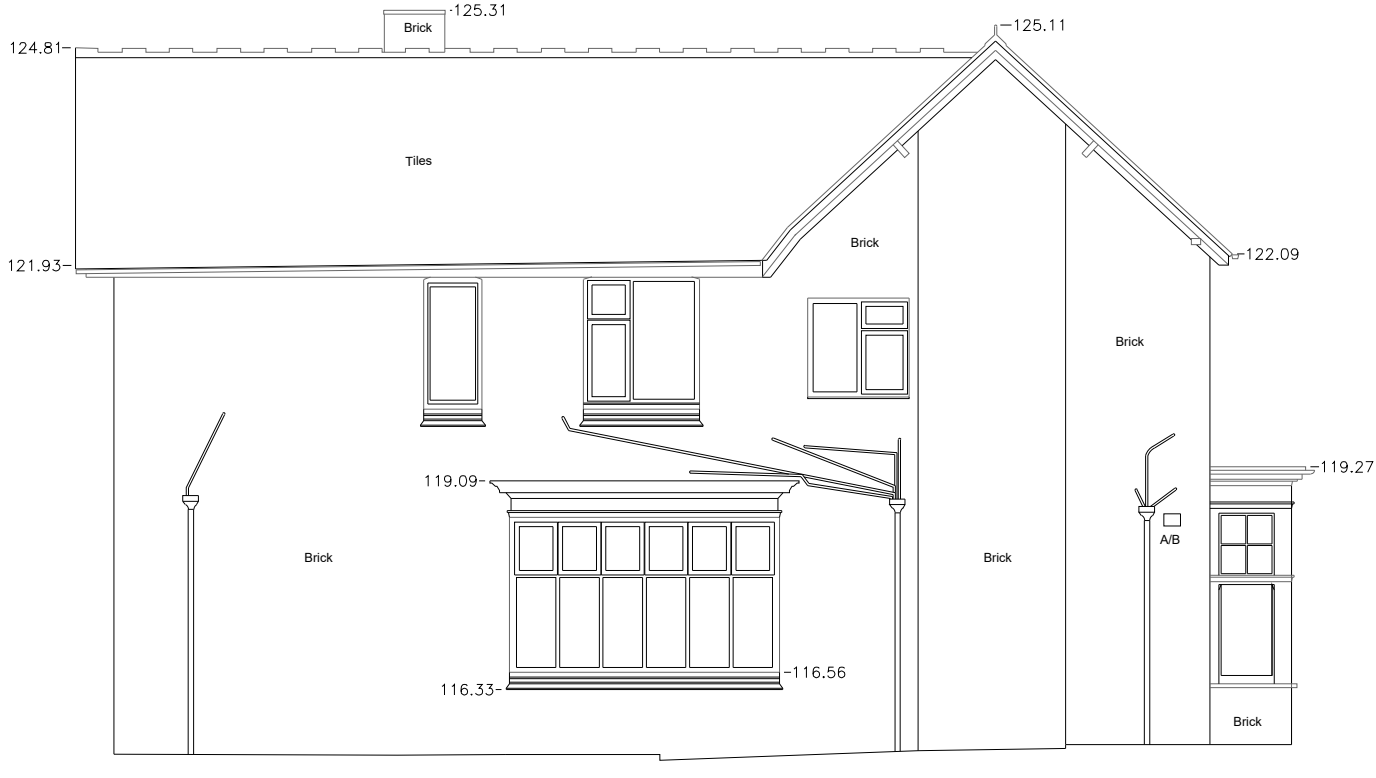


Datum 112.00m

REAR (WEST) ELEVATION



Datum 112.00m

SIDE (SOUTH) ELEVATION

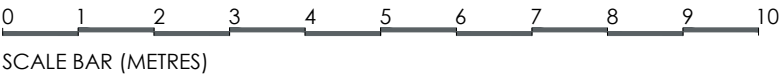

REVISIONS
A

Existing Elevations:
Rear and Side

Project No: 24064

Drawing No: 01-4

Address: 34 STATION ROAD
HINCKLEY
LE10 1AR

Scale: 1:50 @ A1 1:100 @ A3