
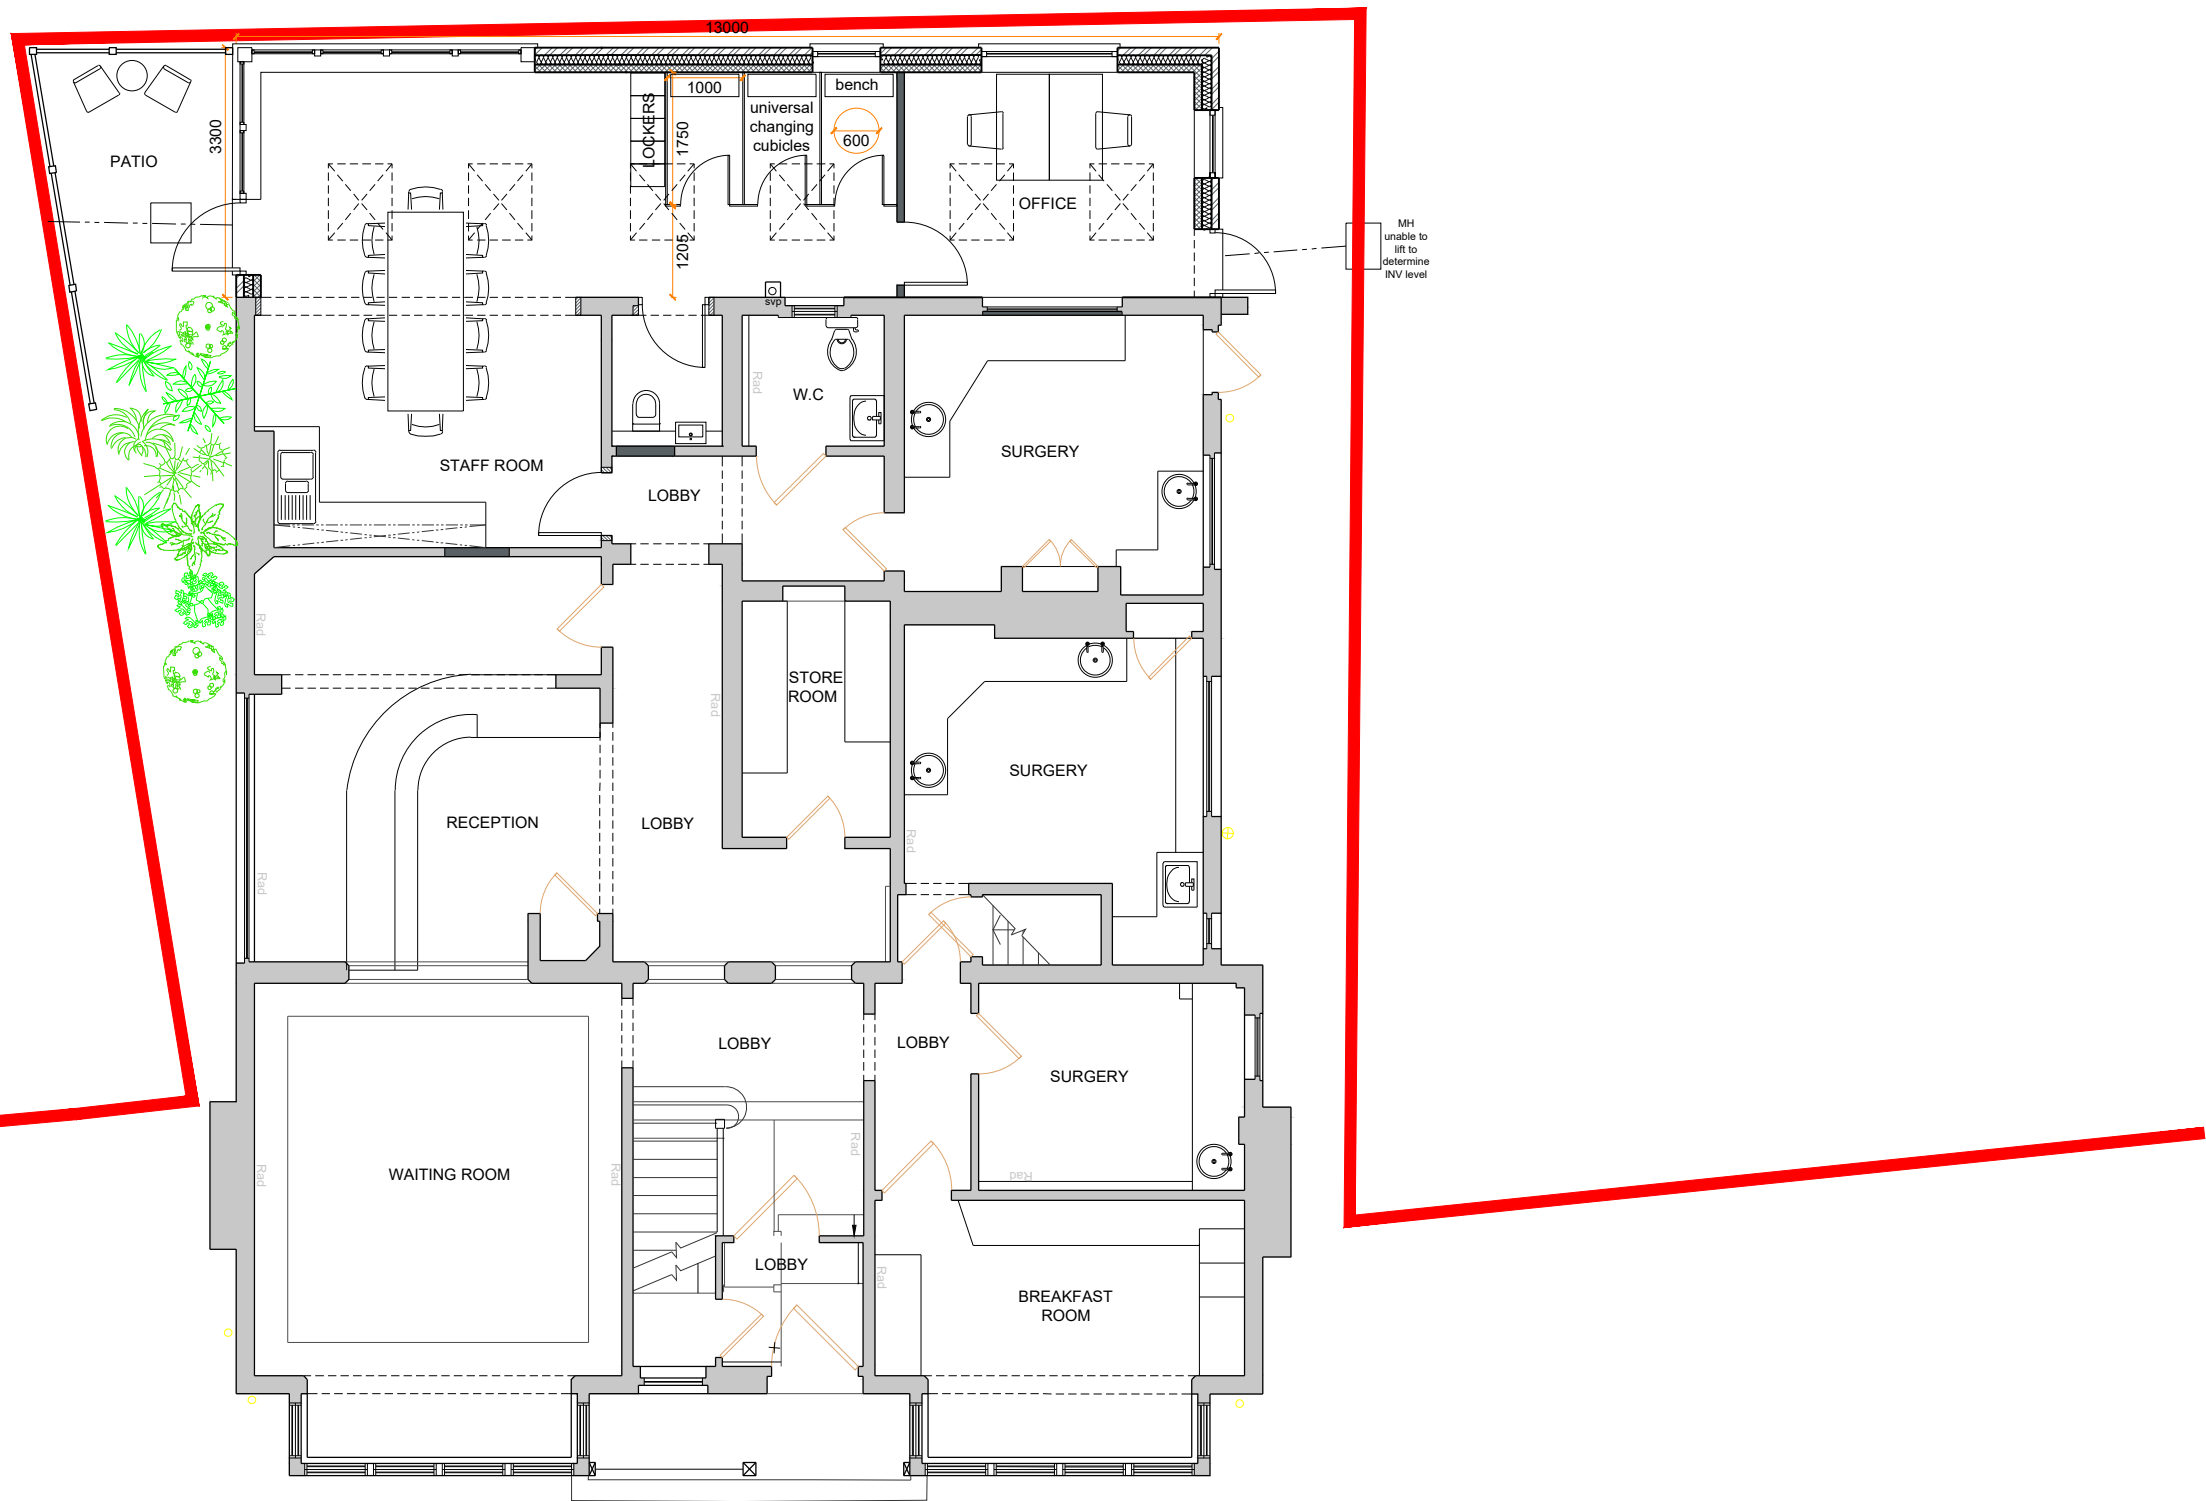


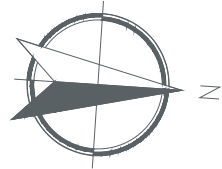

- REVISIONS
- A 19.09.24 Extended out fully across following drainage survey. Adapted internal layout & Window/ Door locations.
 - B 19.09.24 Changed roof to pitched and indicated Velux roof lights.
 - C 10.10.24 Amended corner windows & door in staff room.

Proposed Plans:
Ground Floor (1)

Project No: 24064

Drawing No: 02-1C

Address: 34 STATION ROAD
HINCKLEY
LE10 1AR

Scale: 1:50 @ A1 1:100 @ A3



lawteydesign
ARCHITECTURAL SERVICES
rachael@lawteydesign.co.uk | 07964 745856

