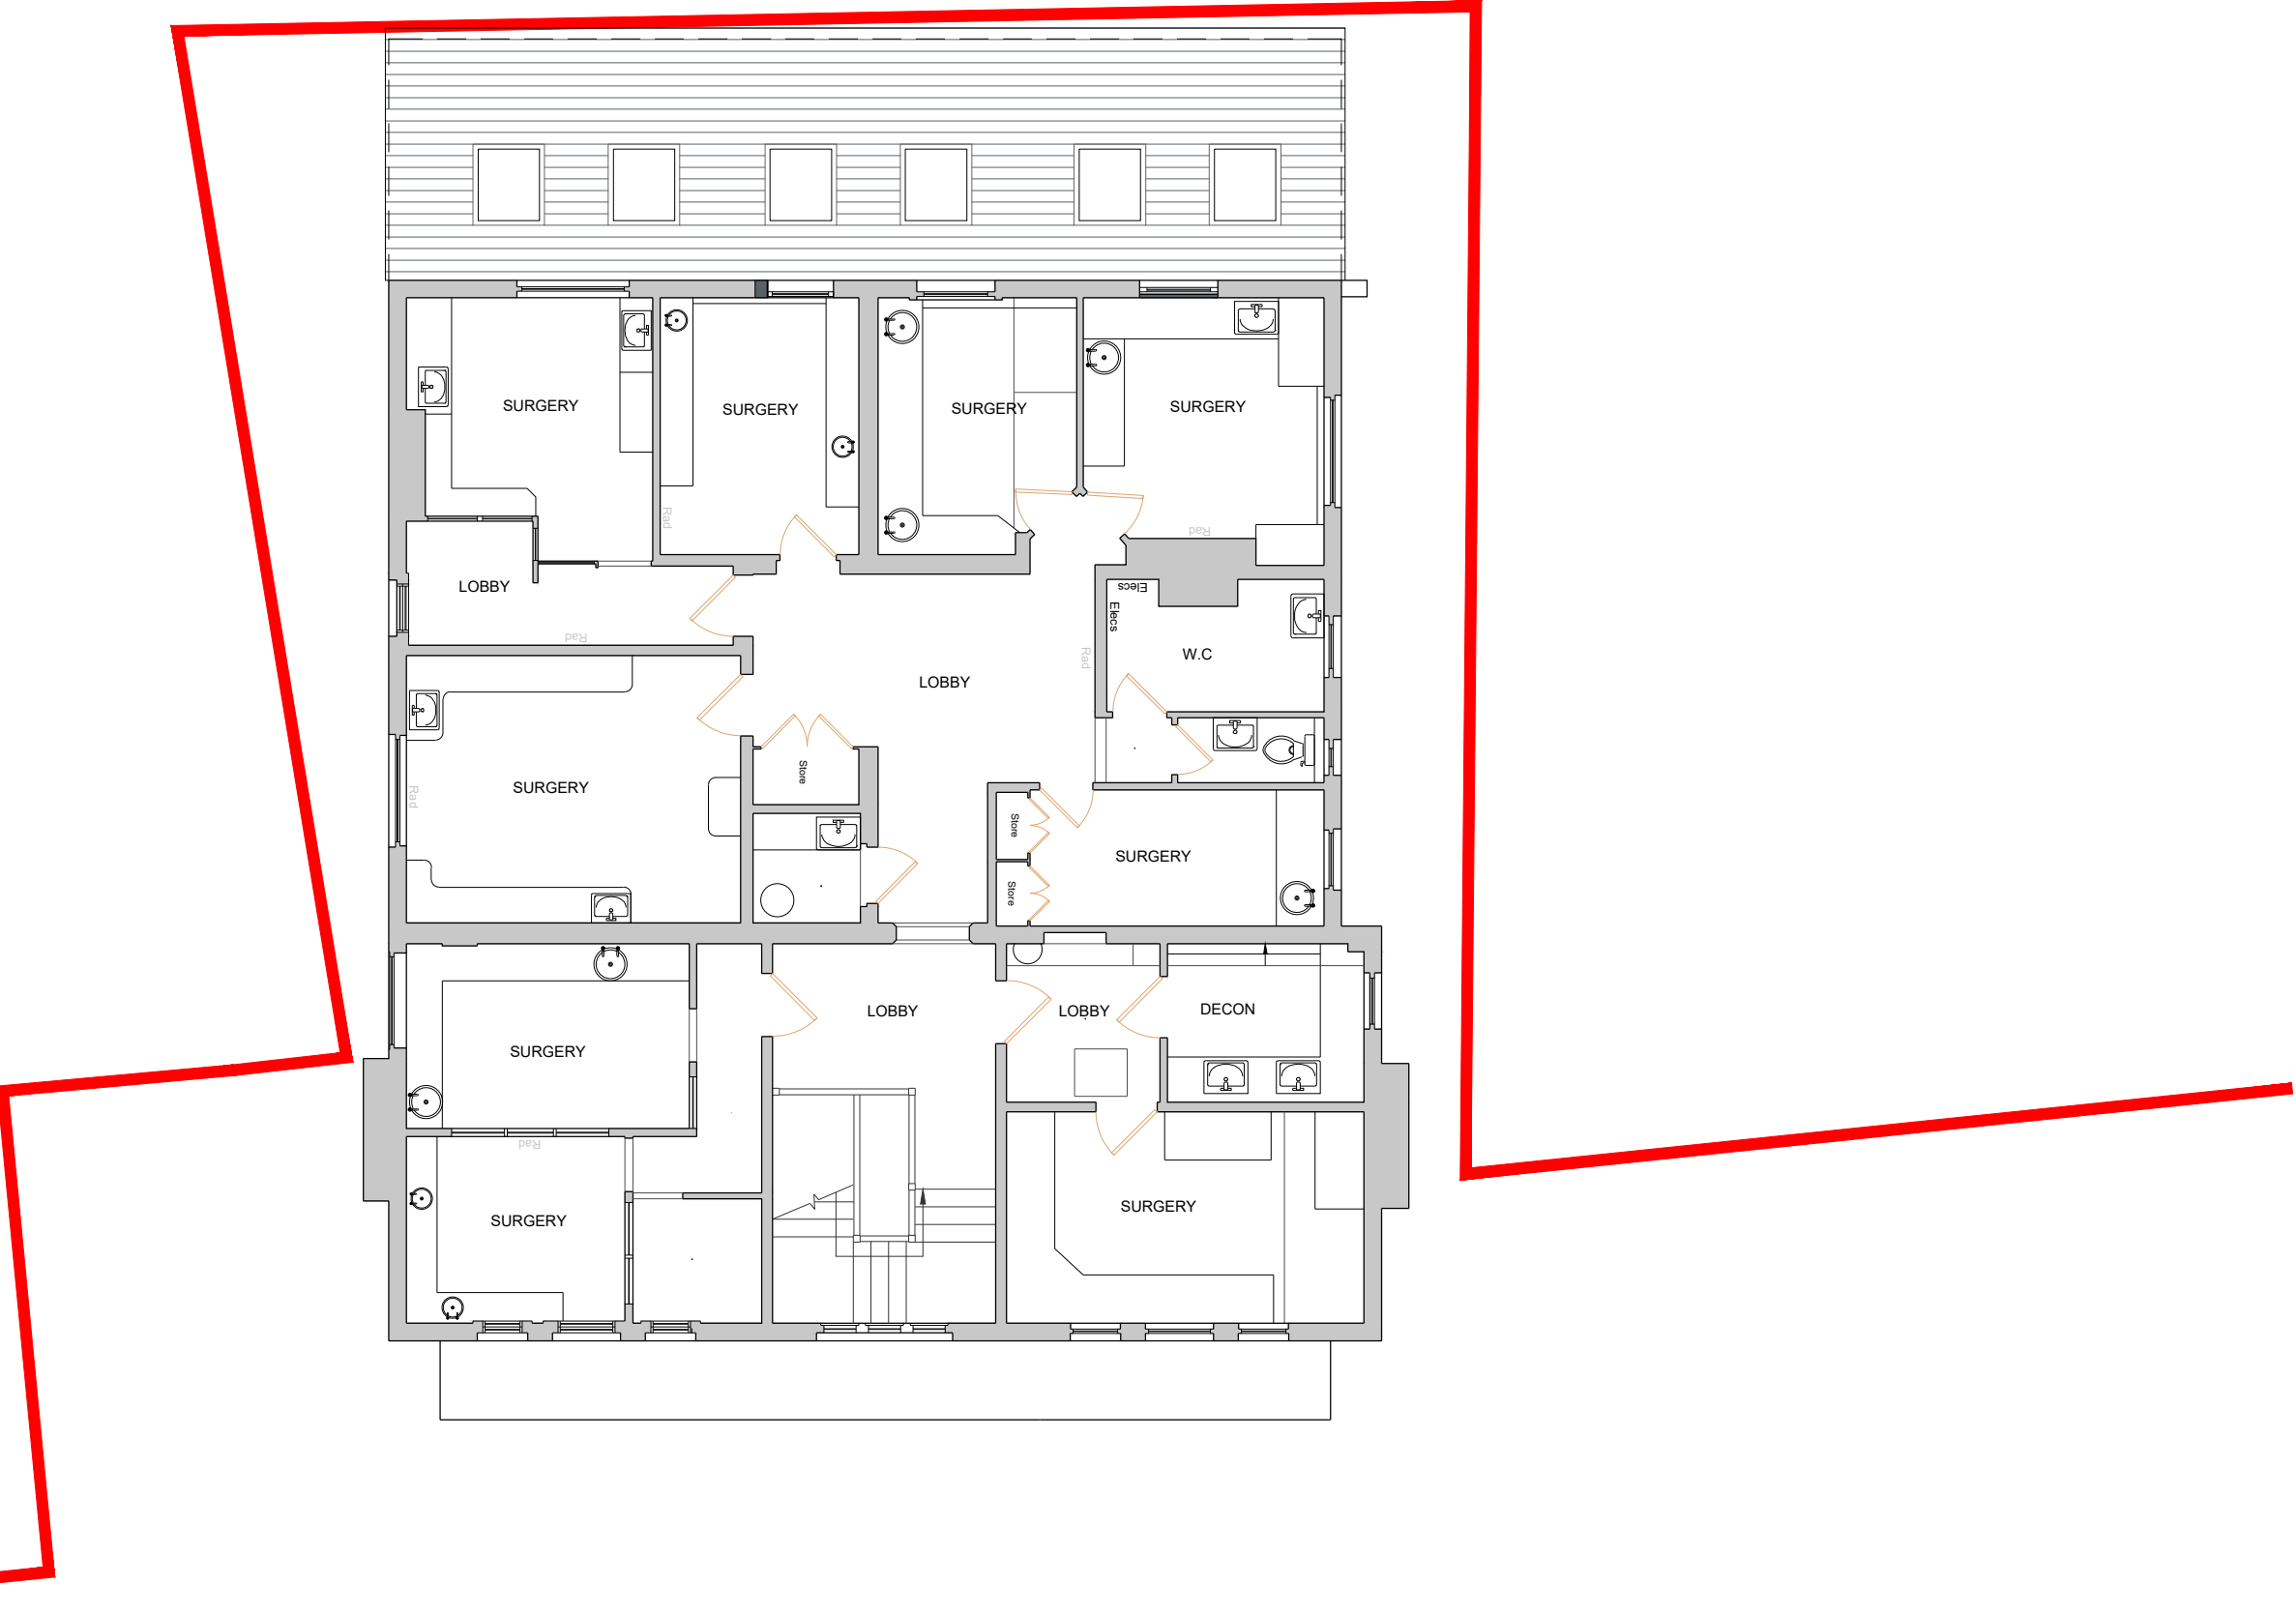
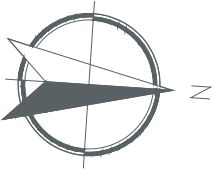


REVISIONS
A

Proposed Plans:
First Floor (Opt 1)

Project No: 24064

Drawing No: 02-2

Address: 34 STATION ROAD
HINCKLEY
LE10 1AR

Scale: 1:50 @ A1 1:100 @ A3