



Work to figured dimensions only. Do not scale from drawings. Check dimensions on site before commencing work. Discrepancies to be reported to Lawtey Design. © Lawtey Design; drawing not to be copied or reproduced prior consent.

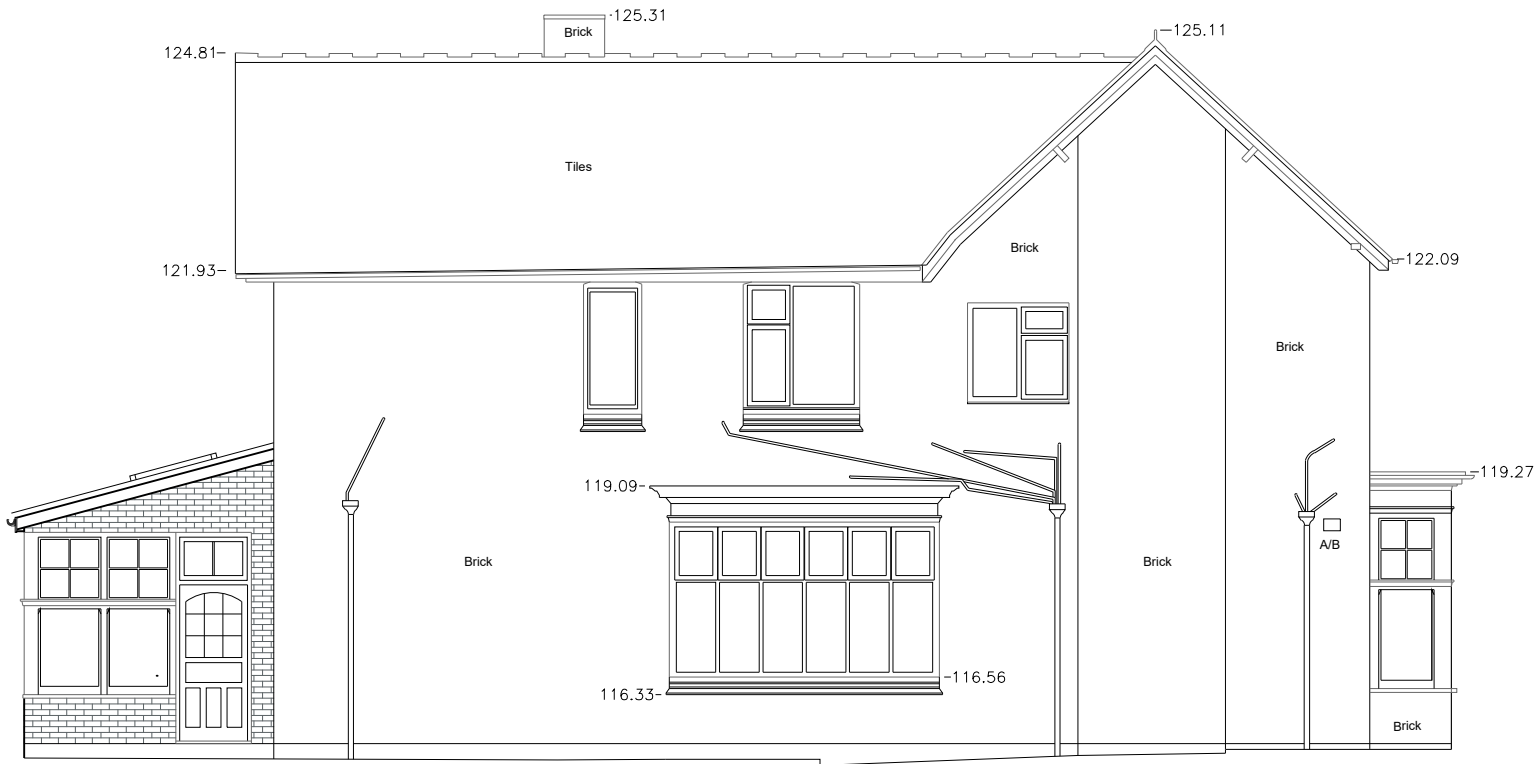

REAR (WEST) ELEVATION



SIDE (SOUTH) ELEVATION

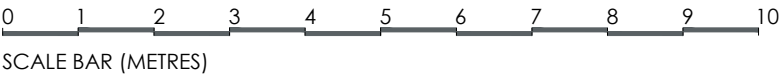

REVISIONS	
A	19.09.24 Reconfigured extension layout and window/ door locations.
B	19.09.24 Changed flat roof to pitched and indicated velux roof lights. Adjusted corner window.
C	10.10.24 Amended corner windows in rear & side elevation.

Proposed Elevations:
Rear and Side (1)

Project No:	24064
Drawing No:	02-4C
Address:	34 STATION ROAD HINCKLEY LE10 1AR
Scale:	1:50 @ A1 1:100 @ A3