




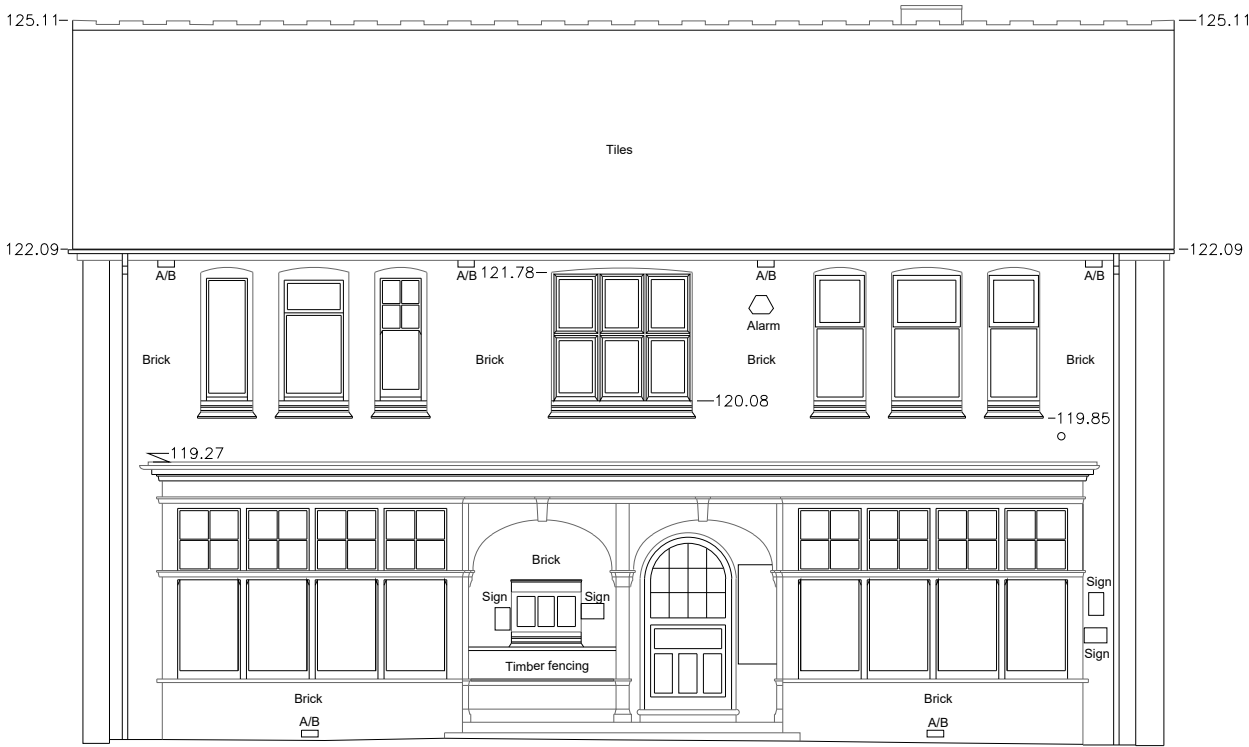

FRONT (EAST) ELEVATION

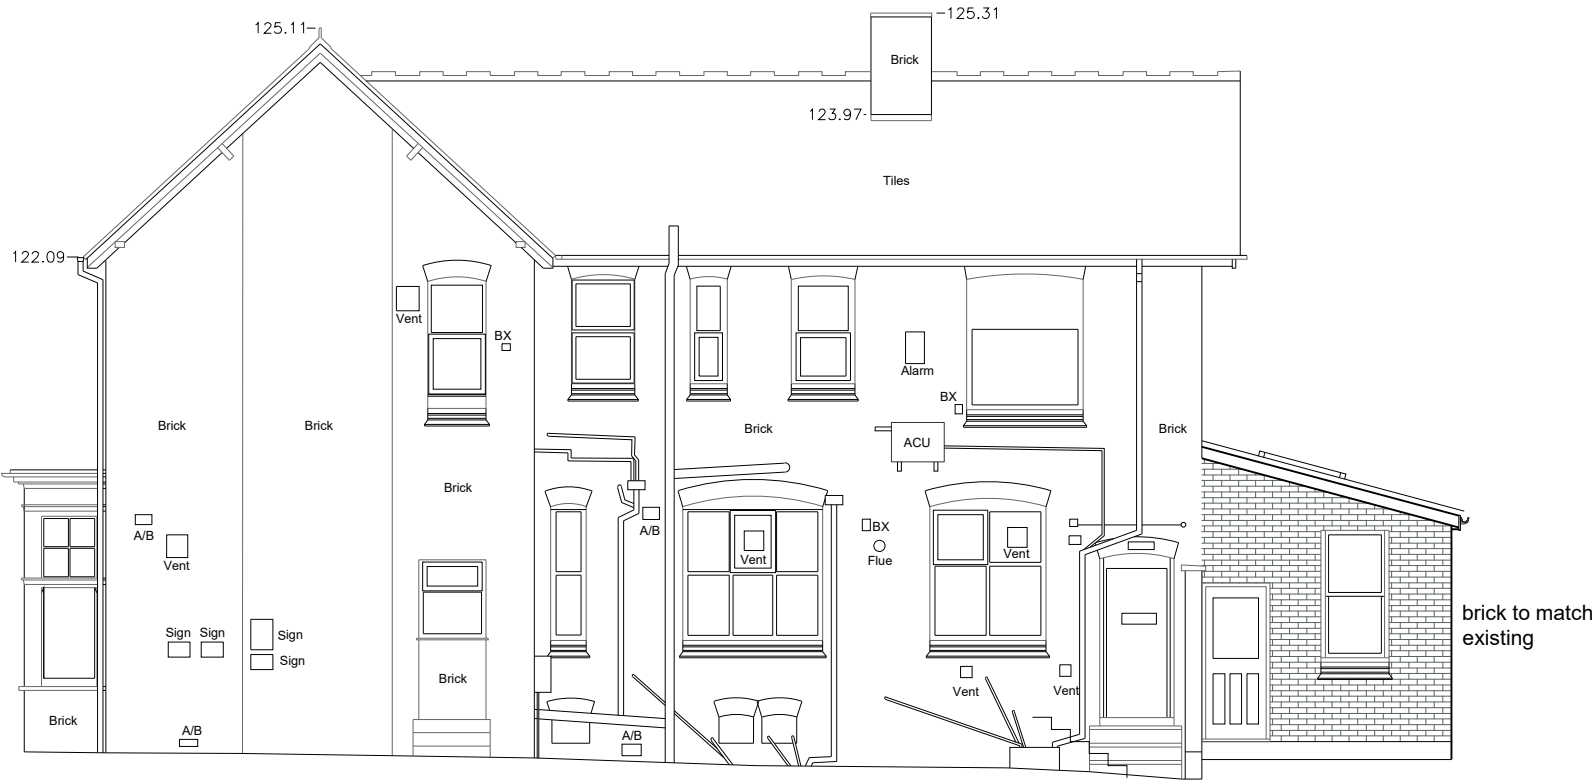

SIDE (NORTH) ELEVATION

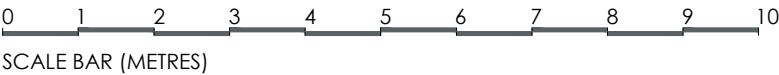

REVISIONS
A 19.09.24 Reconfigured door/ window locations.
B 19.09.24 Changed roof to pitched & relocated side door.

Proposed Elevations:
Front and Side (1)

Project No: 24064

Drawing No: 02-5B

Address: 34 STATION ROAD
HINCKLEY
LE10 1AR

Scale: 1:50 @ A1 1:100 @ A3