


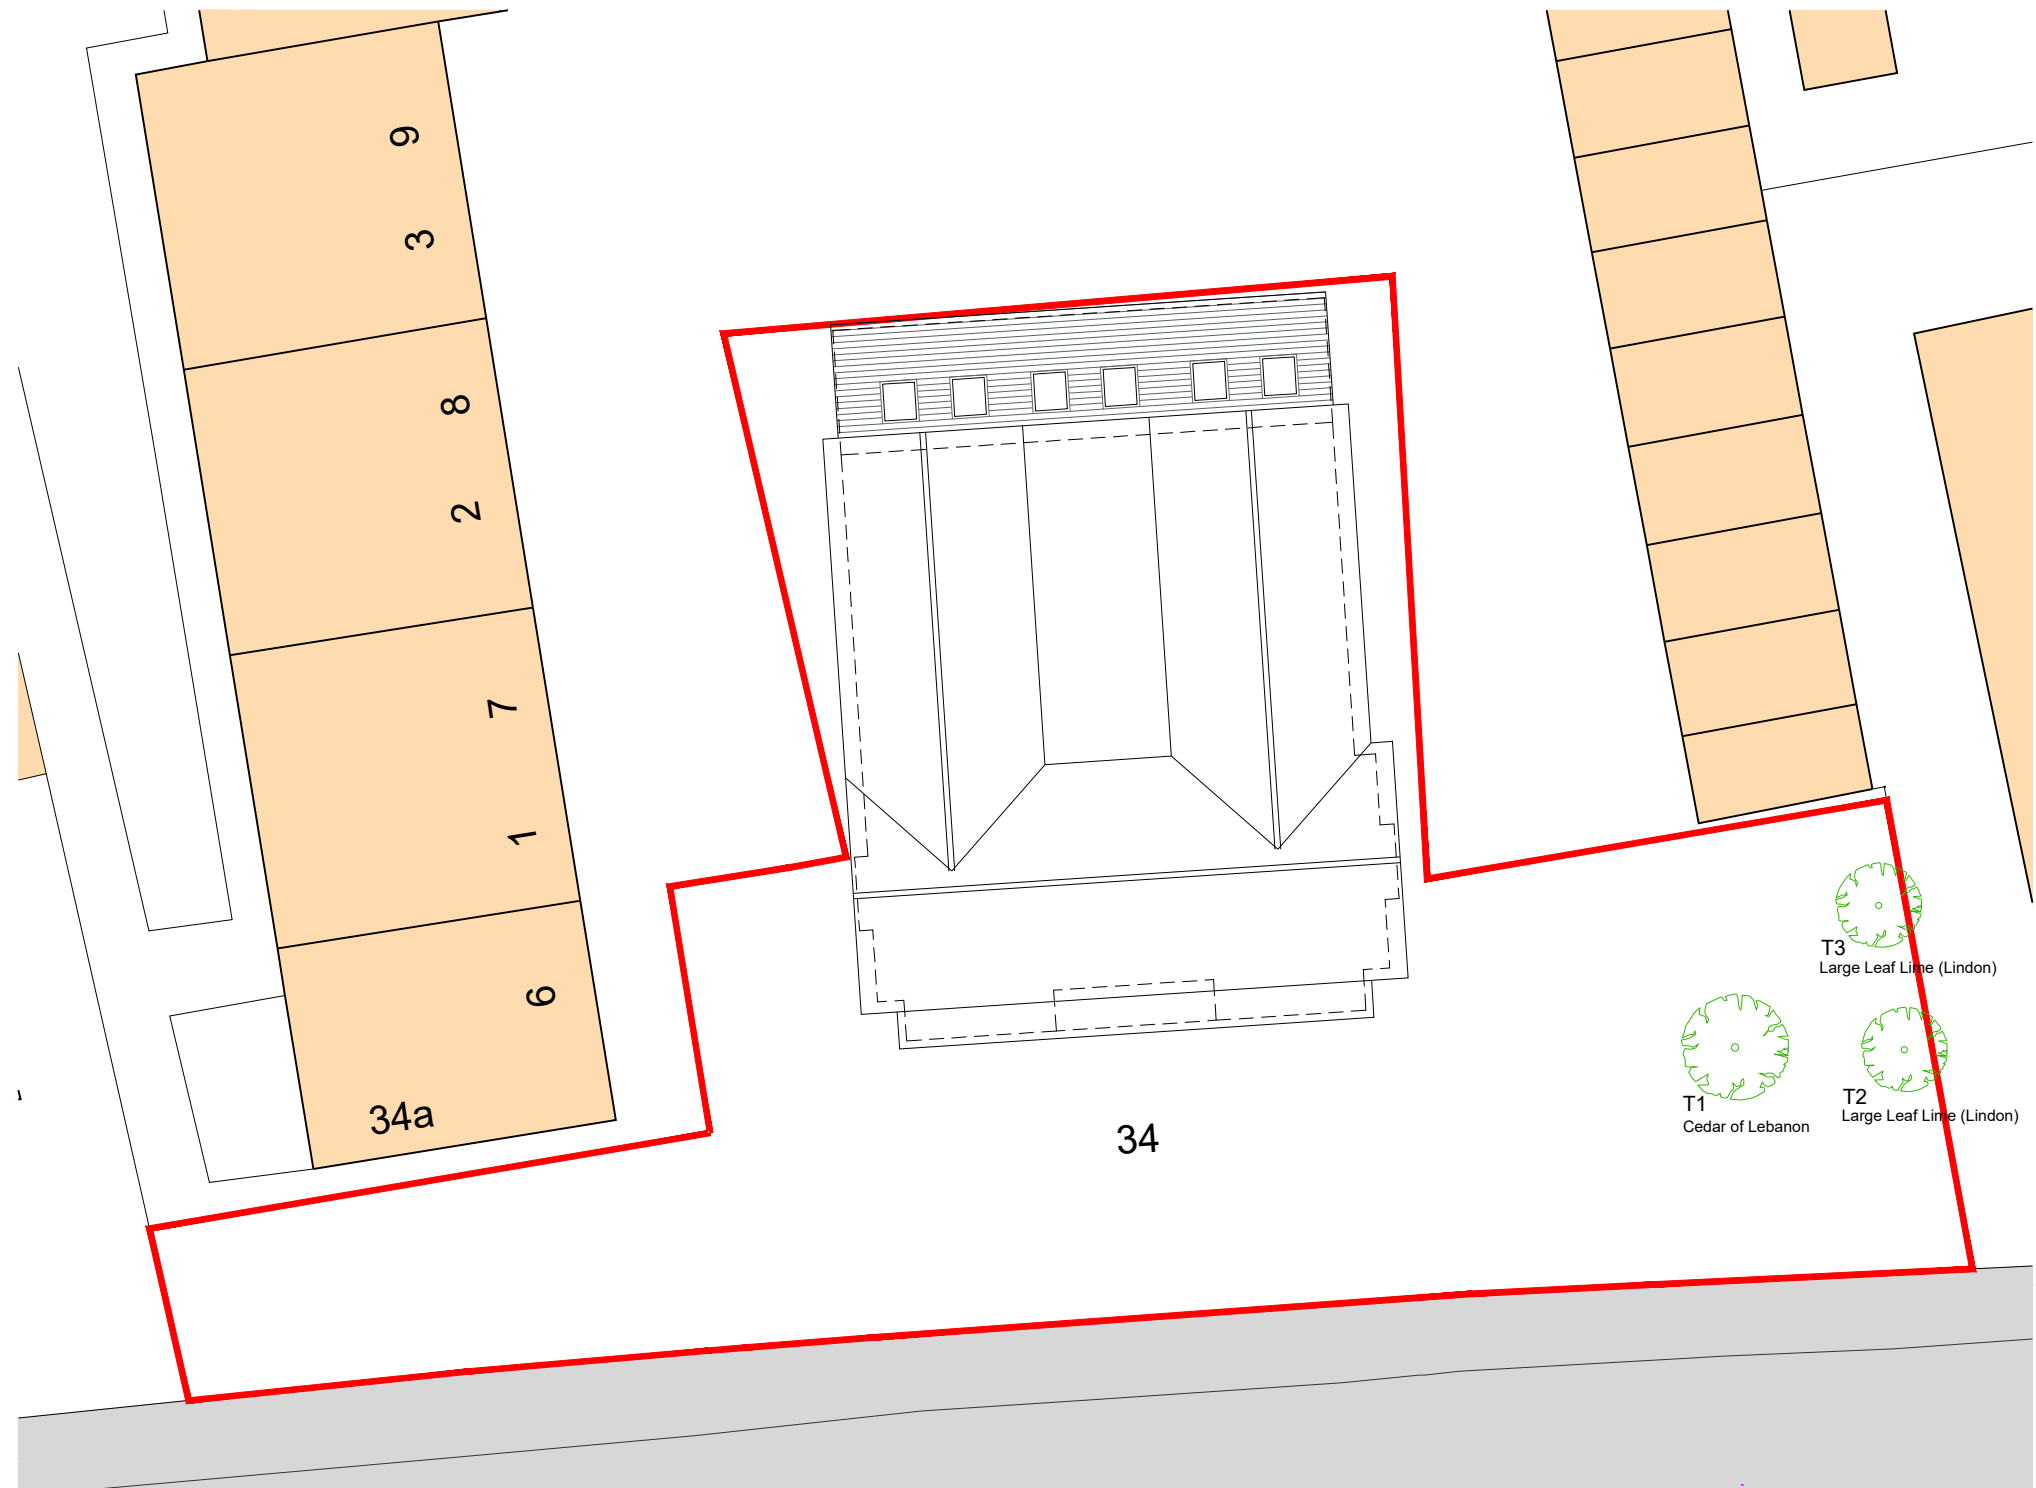

Work to figured dimensions only. Do not scale from drawings. Check dimensions on site before commencing work. Discrepancies to be reported to Lawtey Design. © Lawtey Design; drawing not to be copied or reproduced prior consent.

REVISIONS  
A

Proposed Plans:  
Site/ Block Plan (Opt 1)

Project No: 24064

Drawing No: 02-6

Address: 34 STATION ROAD  
HINCKLEY  
LE10 1AR

Scale: 1:100 @ A1 1:200 @ A3