


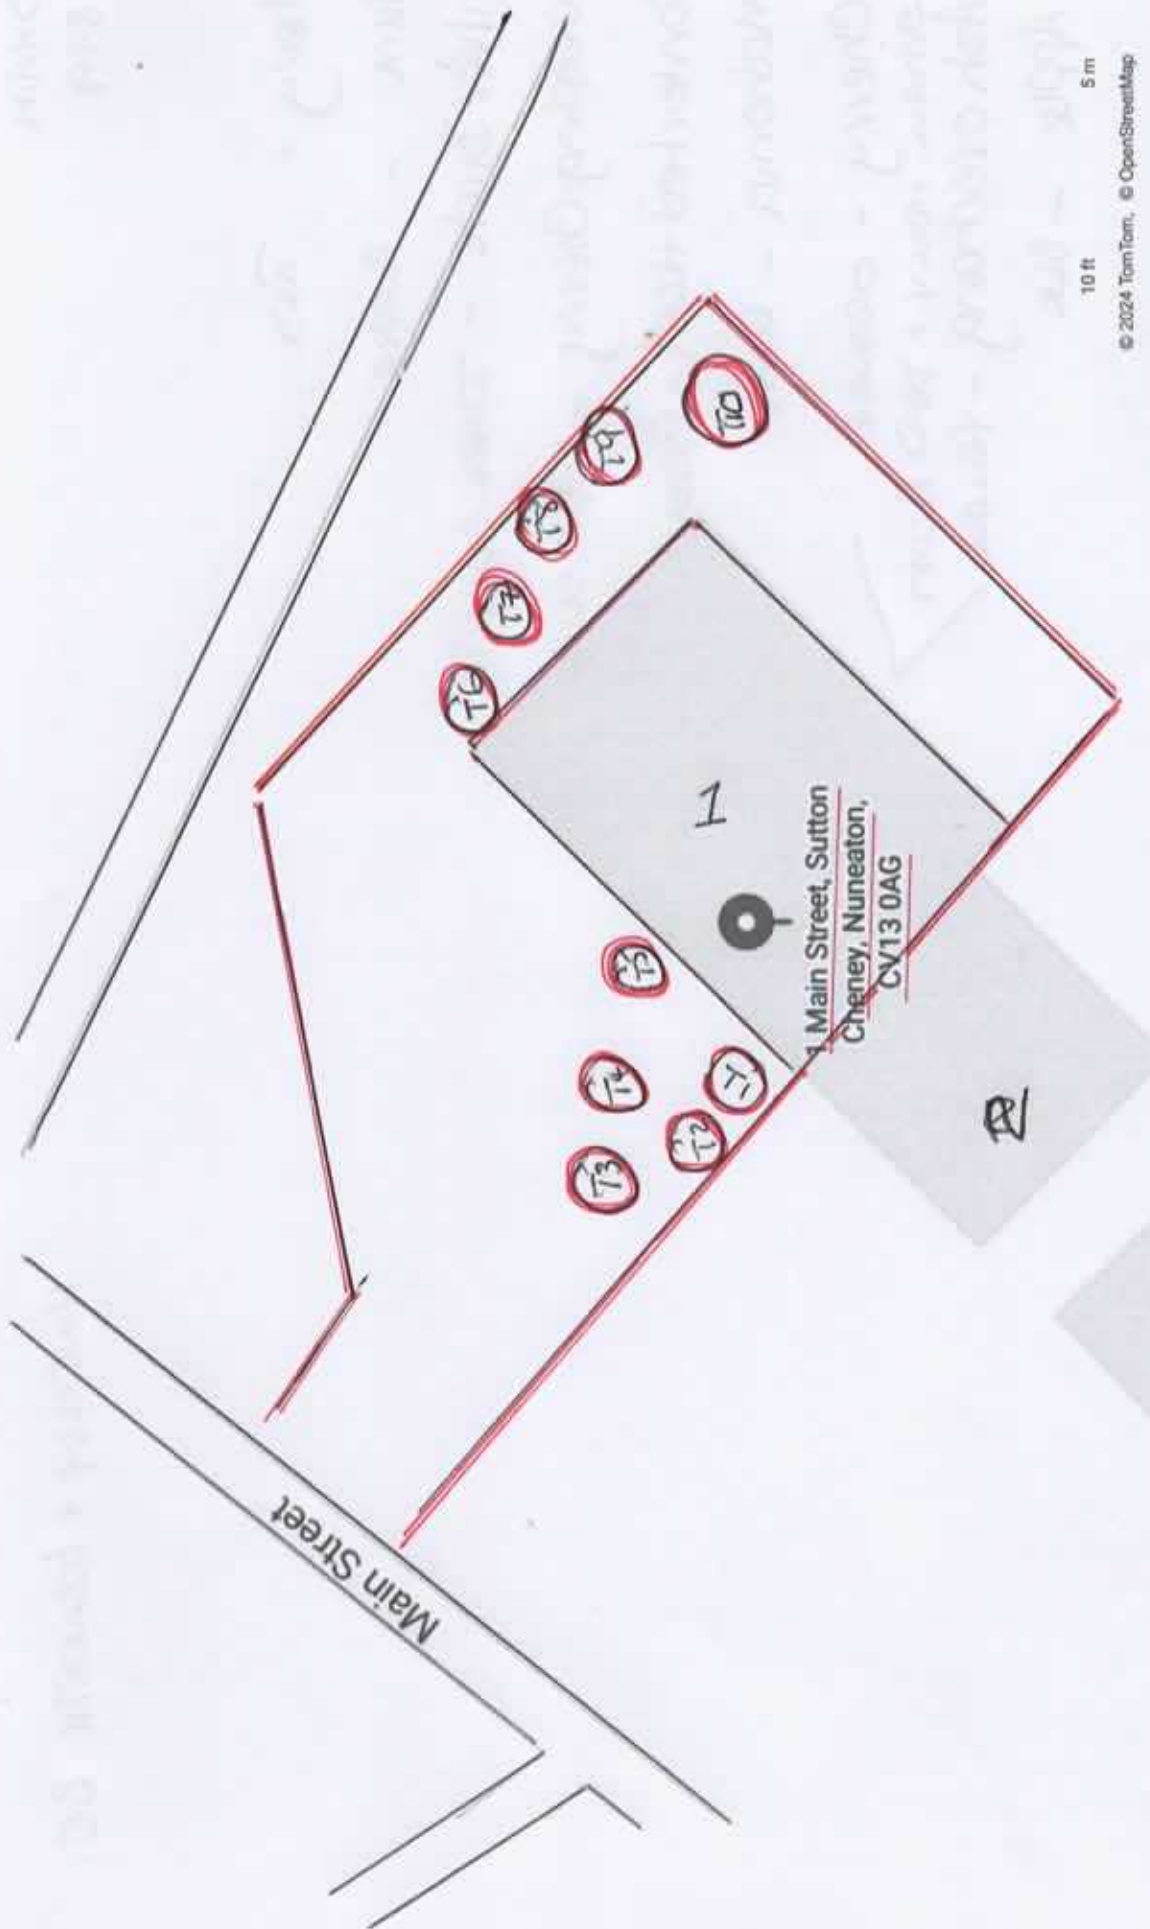

SKETCH PLAN OF 1 MAIN STREET, SUTTON CHENEY CV13 0AG