

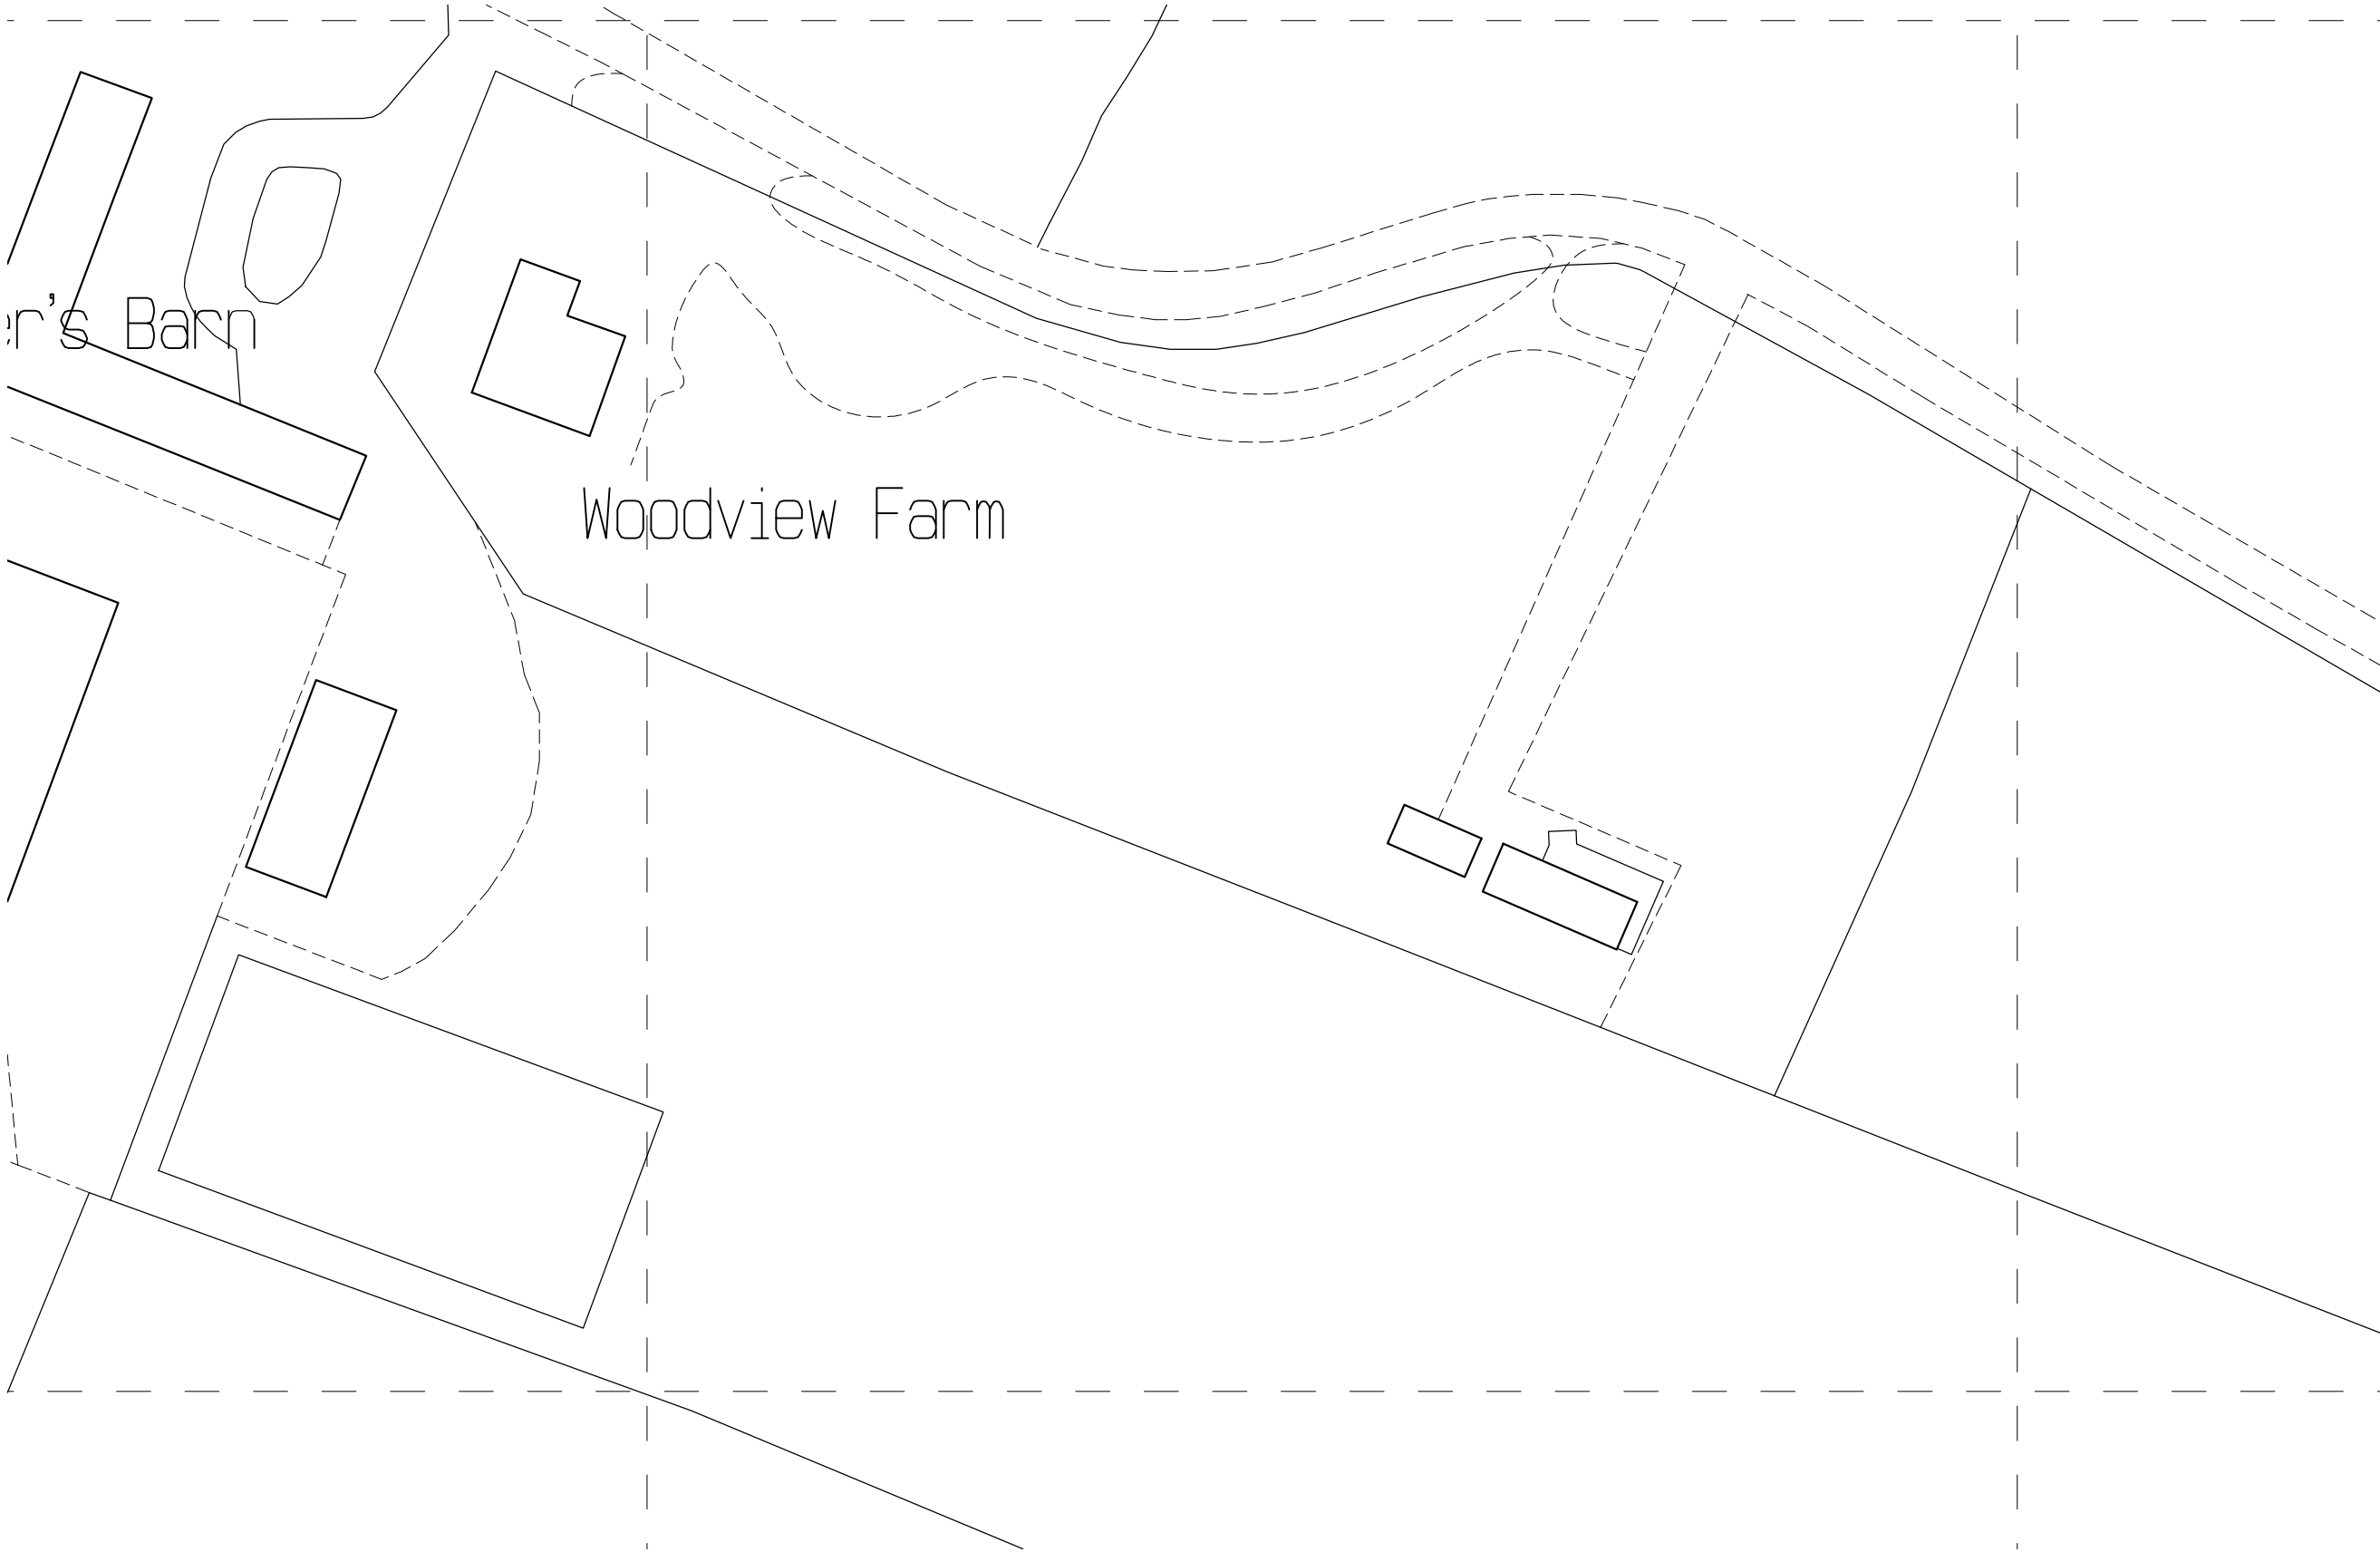


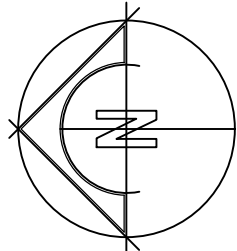

Block Plan
Scale 1:500

1:500
10m 0 10m 20m 30m 40m 50m

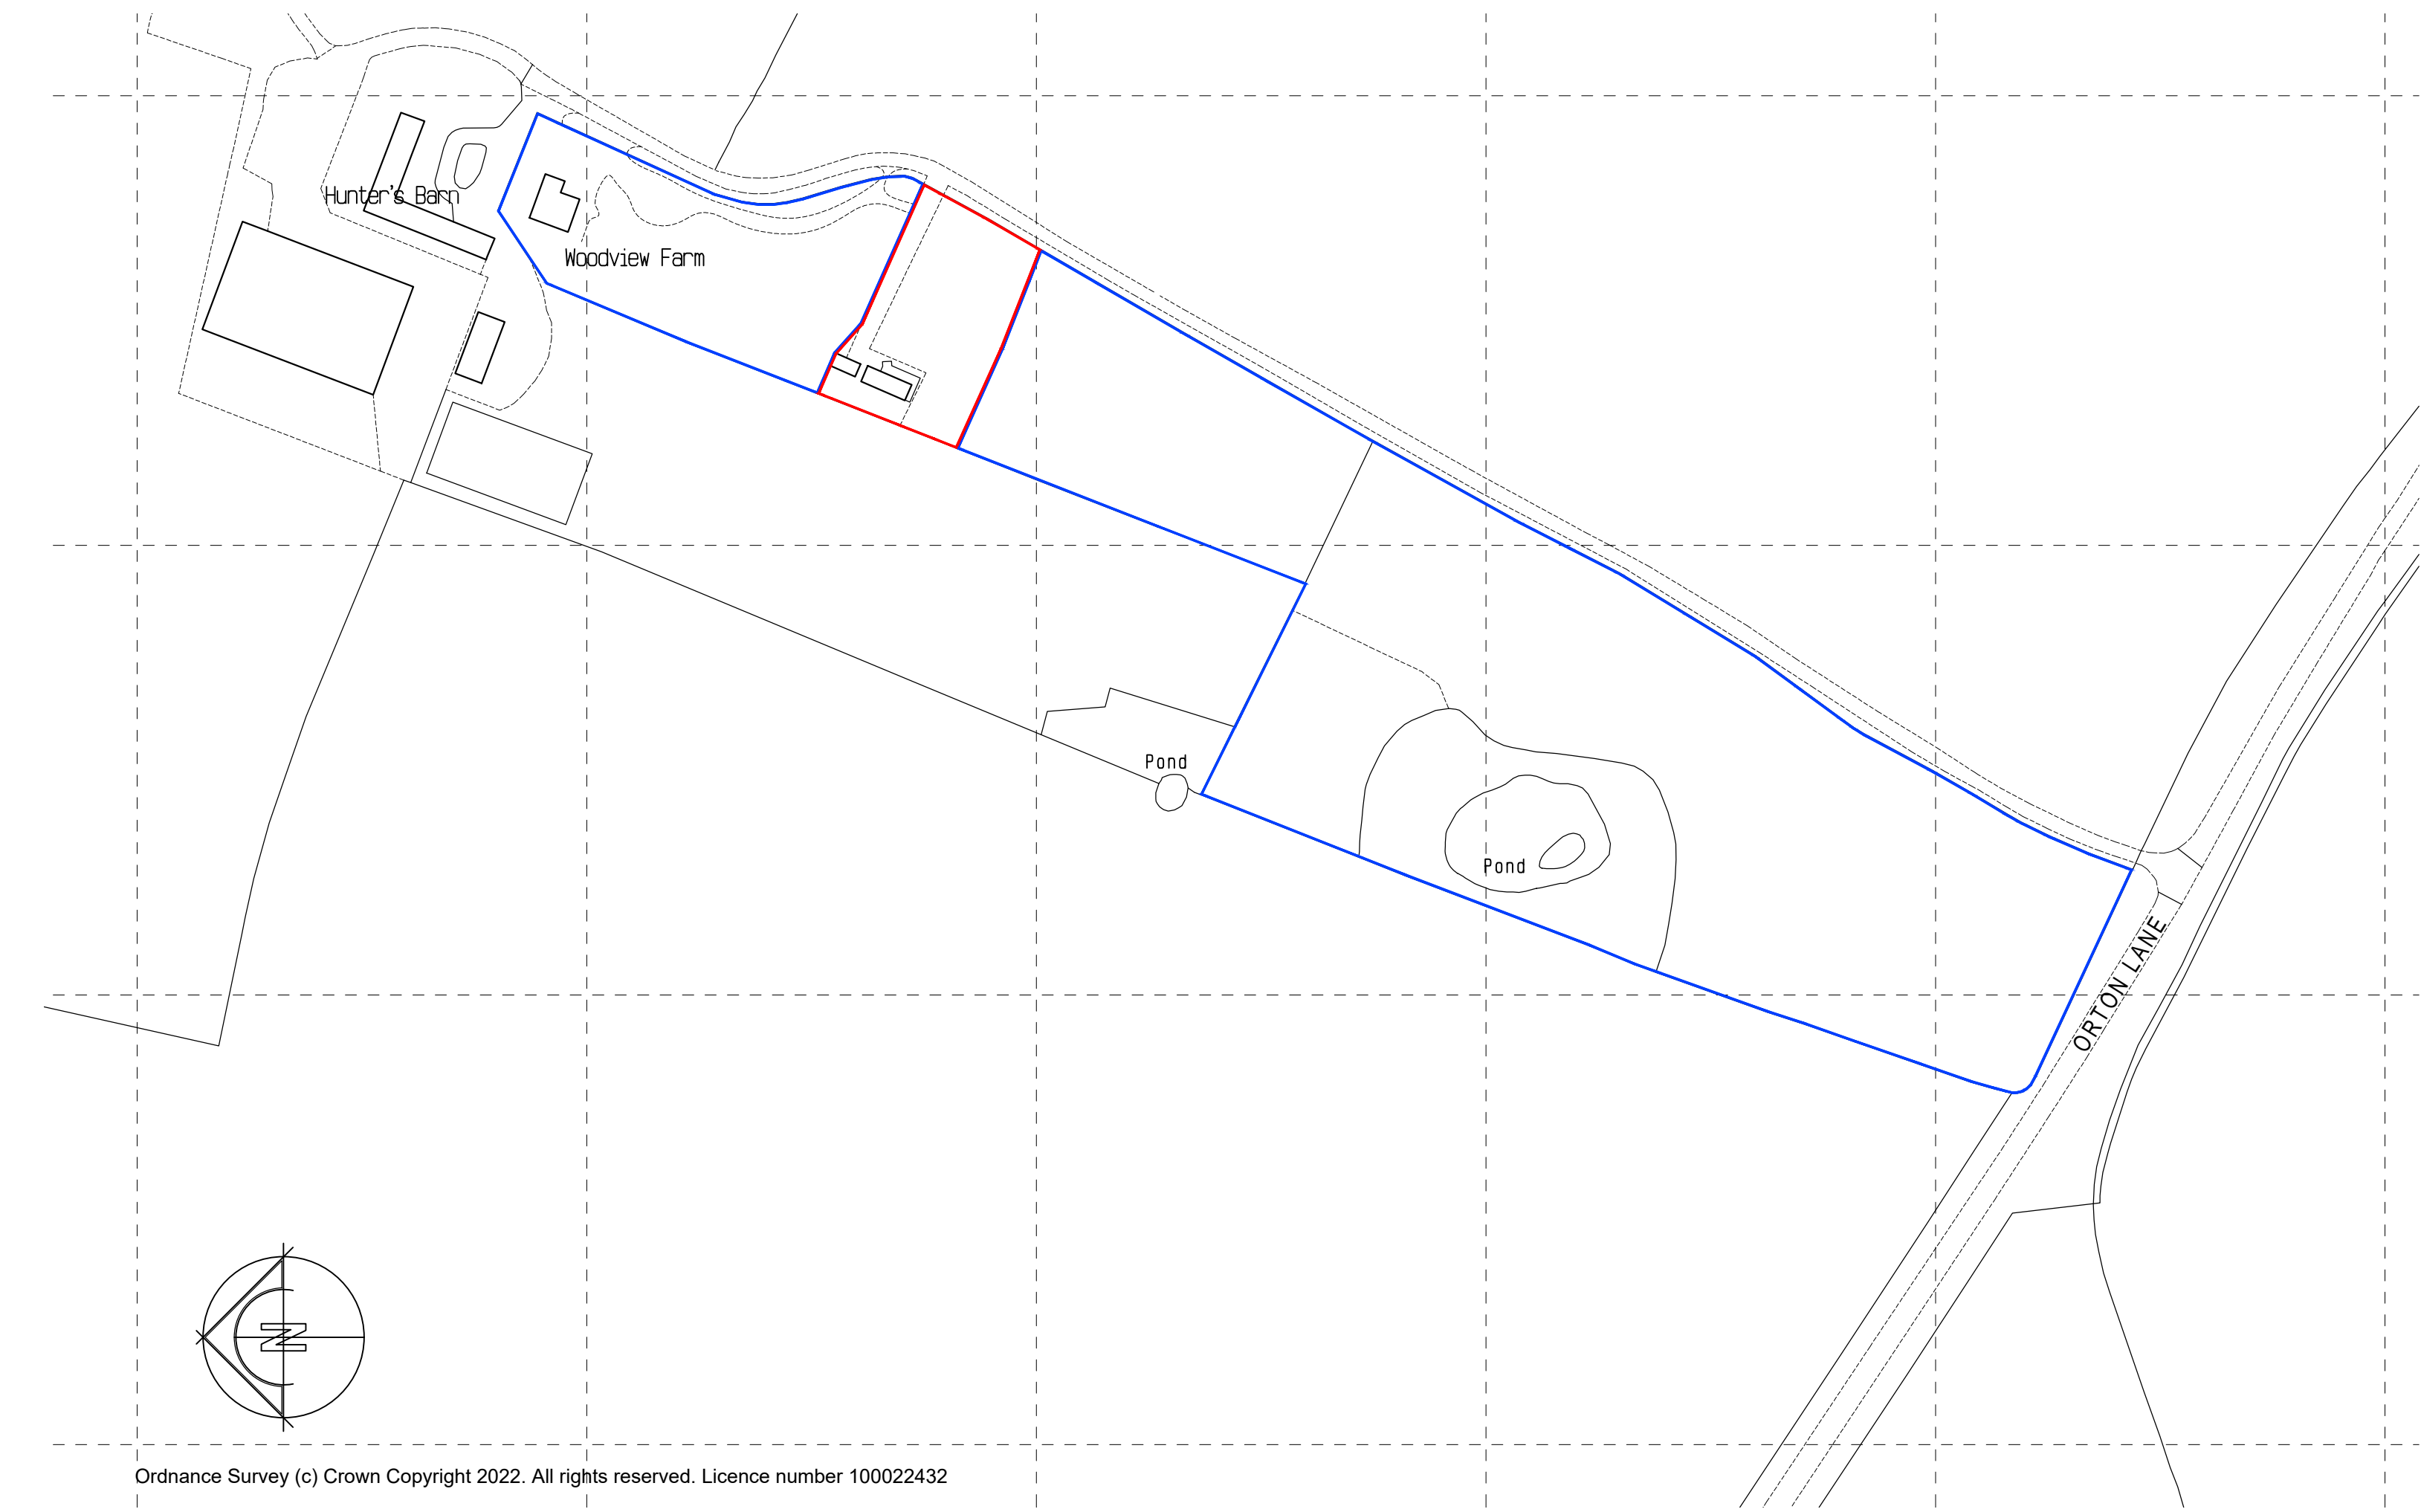

Ordnance Survey (c) Crown Copyright 2022. All rights reserved. Licence number 100022432

Location Plan
Scale 1:1250

1:1250
25m 0 25m 50m 75m 100m 125m



The Builder is to check and verify all buildings and site dimensions, levels and sewer invert levels prior to commencement of work.

Do not scale off this drawing, work to figured dimensions only.

This drawing must be read and checked with all structural and relevant specialist drawings.

The Builder is to comply in all respects with the current Building Regulations and latest Codes of Practice.

revisions			JOB No.
No.	Description	Date	
1			

BAILEY DESIGN LIMITED
ARCHITECTURAL, PLANNING & DEVELOPMENT CONSULTANTS
43a MITCHELLS COURT LOWER GUNGATE TAMWORTH
STAFFORDSHIRE B79 7AS
Email tim@baileydesign.ltd.uk Tel: 01827 314962

Woodville Farm, Orton Lane,
Sheepy Magna. CV9 3NJ

Location and Block Plans

SCALE	DATE	DRAWN	JOB No.
1:50 @ A1	Jan 24	ae	9819.01

Copyright of this drawing and of work executed from it remain the property of BD Ltd.