


The Builder is to check and verify all buildings and site dimensions, levels and sewer invert levels prior to commencement of work.

Do not scale off this drawing, work to figured dimensions only.

This drawing must be read and checked with all structural and relevant specialist drawings.


The Builder is to comply in all respects with the current Building Regulations and latest Codes of Practice.

Building Measurements		
	Volume	Floor Area
Accommodation	123m³	37m²
Shed Units	40m³	17m²
Total	163m³	54m²

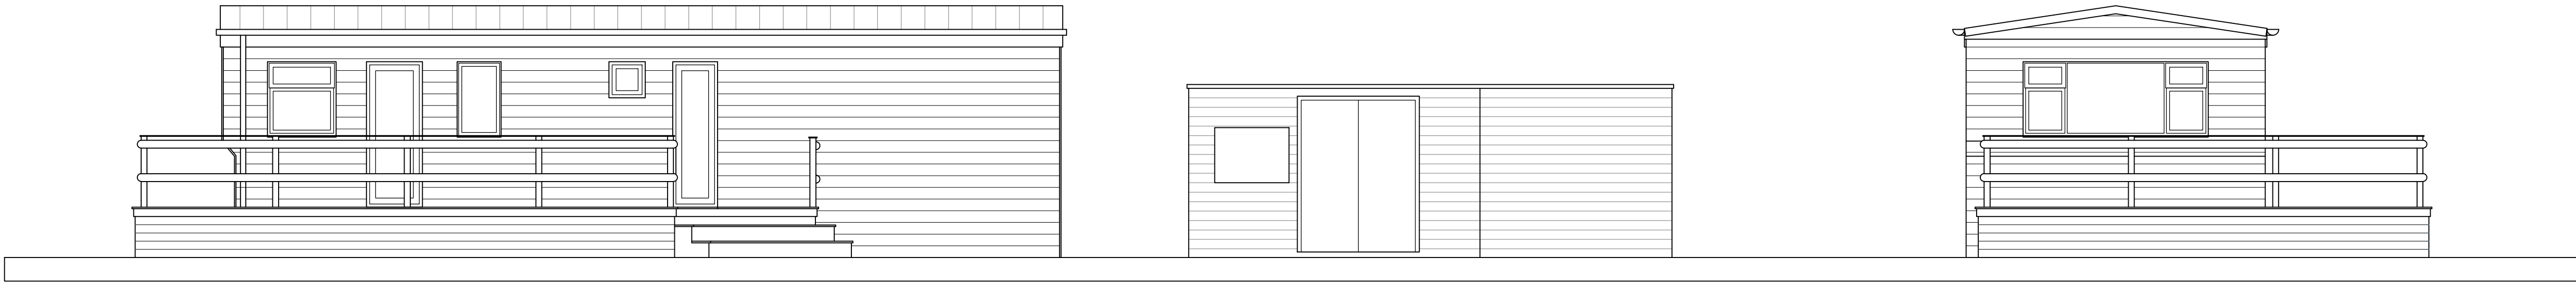



South East Elevation

South West Elevation

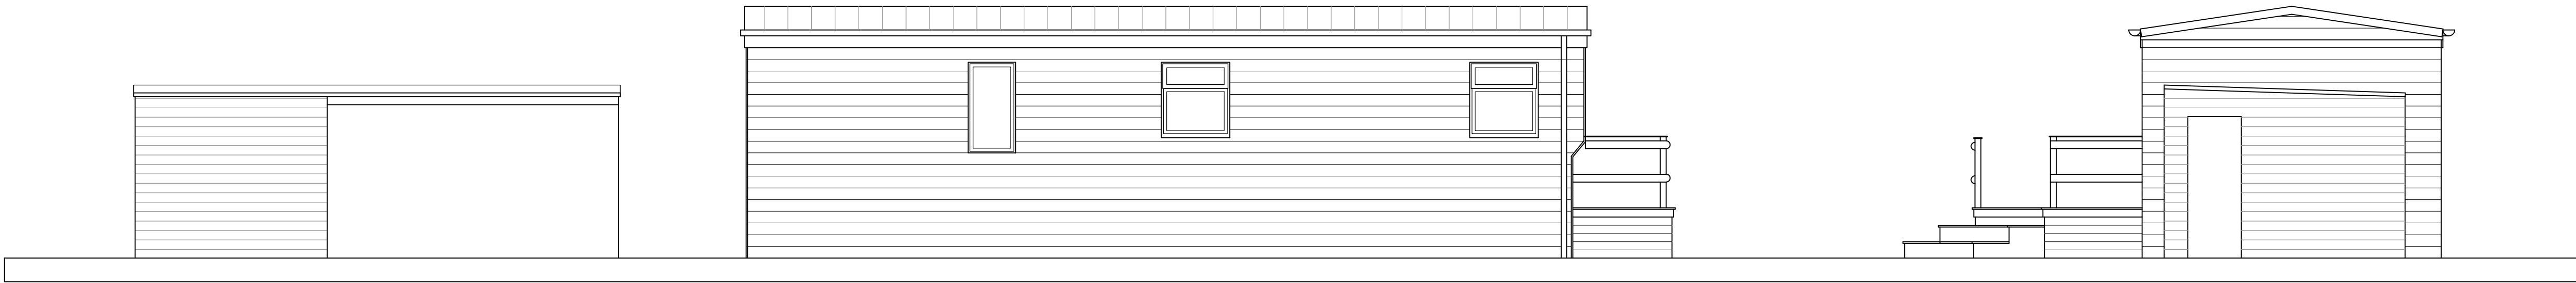

North West Elevation

North East Elevation

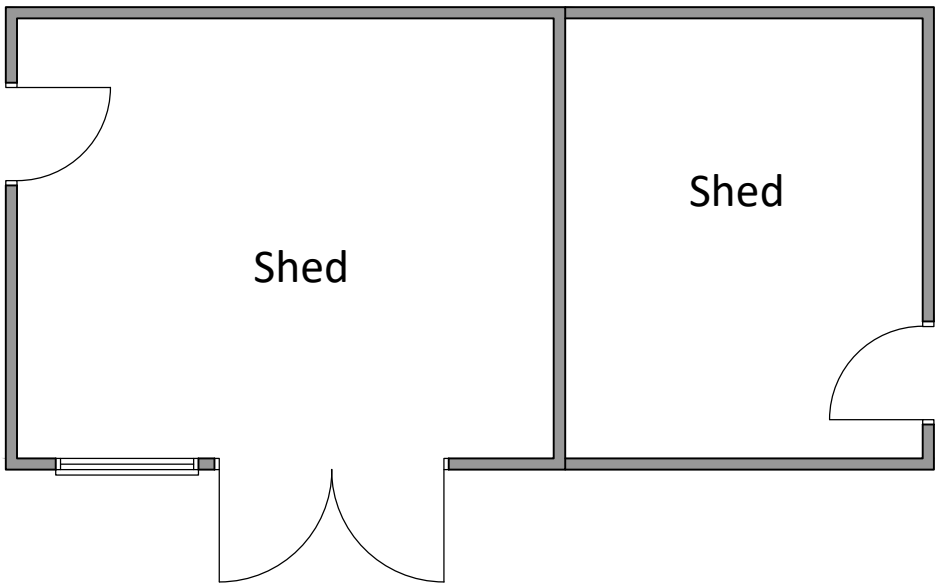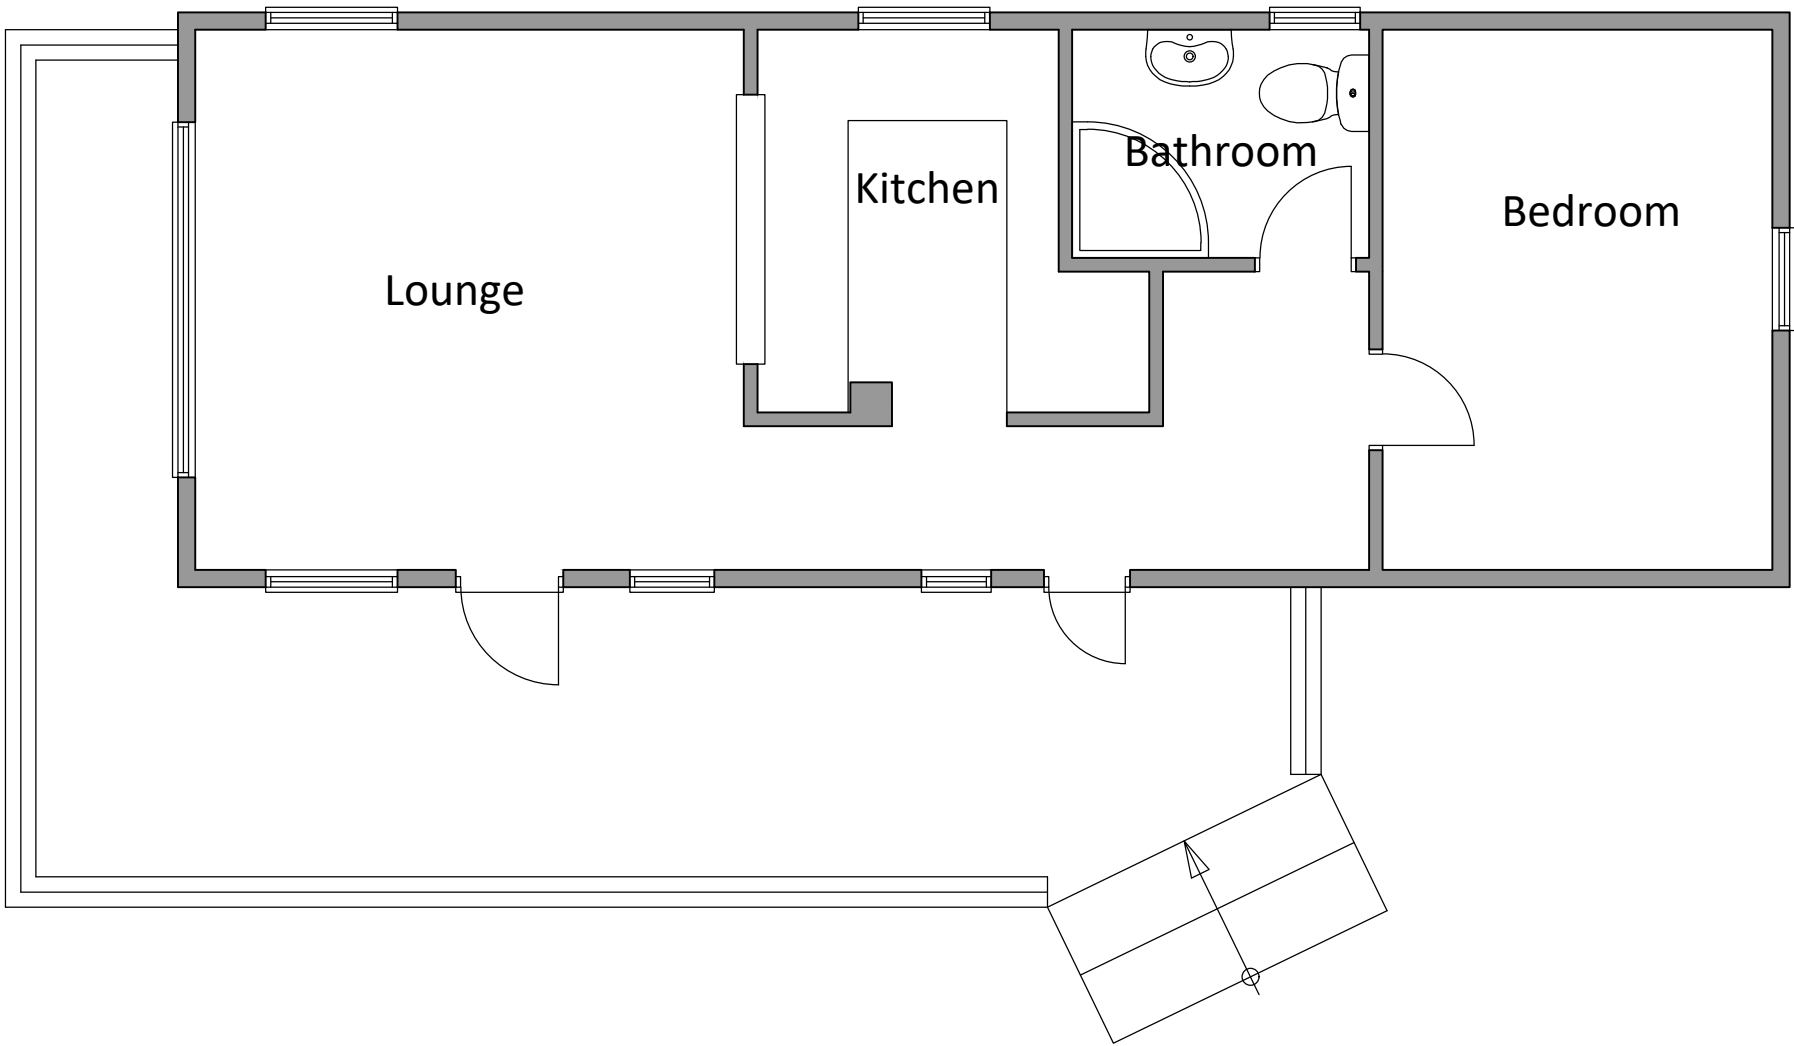

Floor Plan

JOB No.

revisions

No.	Description	Date
-	-	-

BAILEY DESIGN LIMITED

ARCHITECTURAL, PLANNING & DEVELOPMENT CONSULTANTS
43a MITCHELLS COURT LOWER GUNGATE TAMWORTH
STAFFORDSHIRE B79 7AS
Email tim@baileydesign.ltd.uk

Woodville Farm, Orton Lane,
Sheepy Magna. CV9 3NJ

Existing Floor Plan and Elevations

SCALE	DATE	DRAWN	JOB No.
1:50 @ A1	Jan 24	ae	9819.02

Copyright of this drawing and of work executed from it remain the property of BD Ltd.