DCPLAN

22 HIGH STREET, BARWELL

SCALE 1:50

September 2011

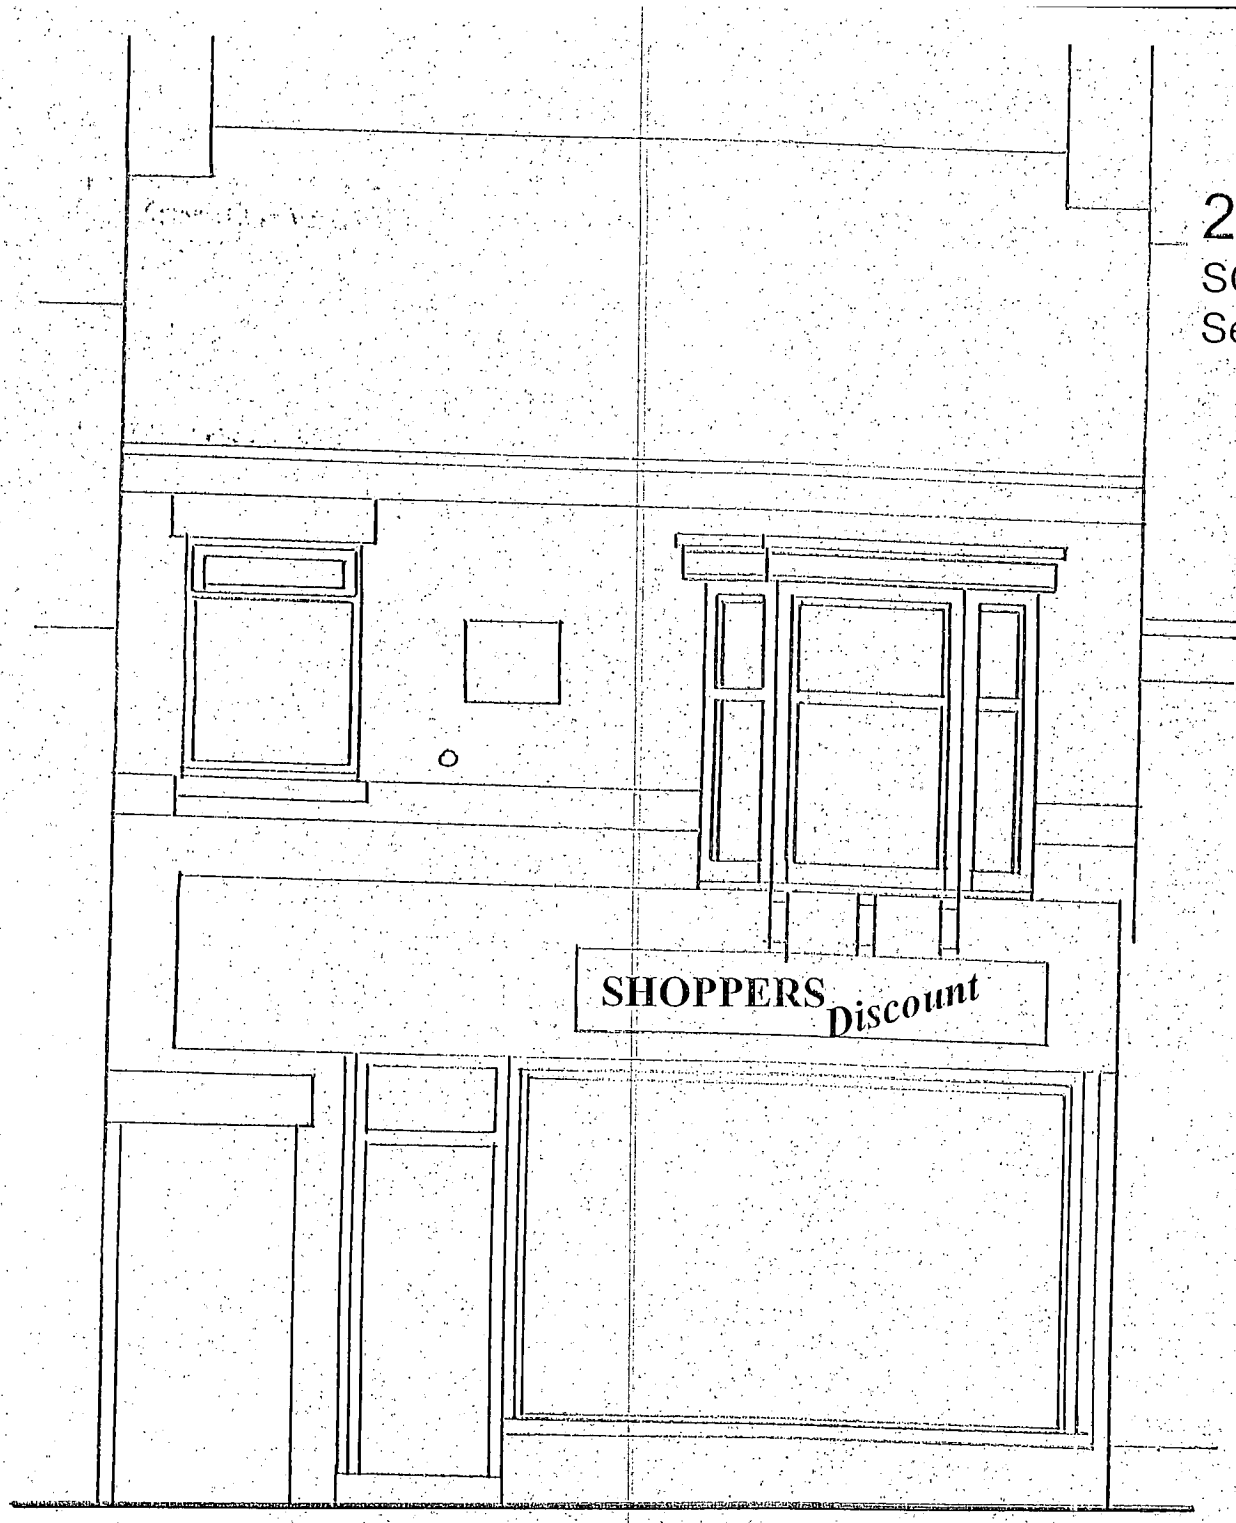

EXISTING FRONTAGE



NEW SHOP FRONT

PROPOSED FRONTAGE

OCPLAN

20 HIGH STREET, BARWELL

SCALE 1:50

September 2011

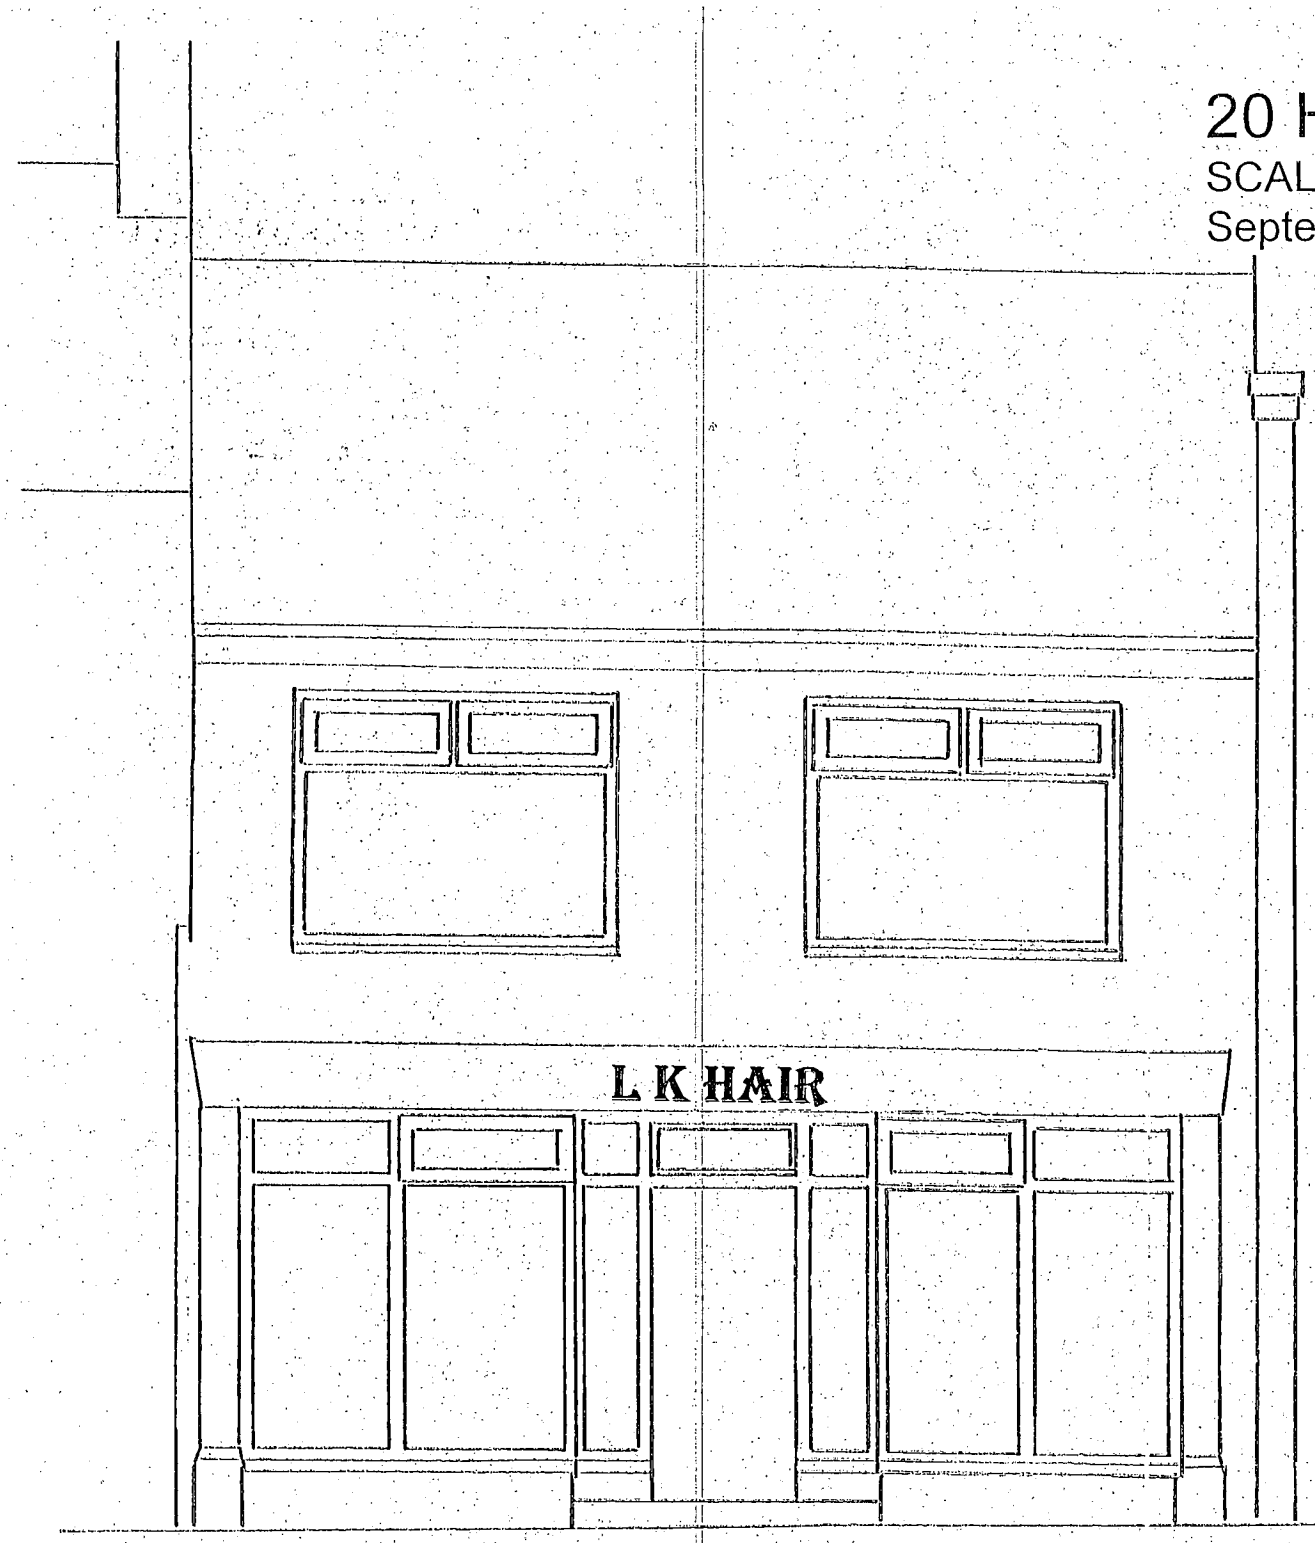

EXISTING FRONTAGE

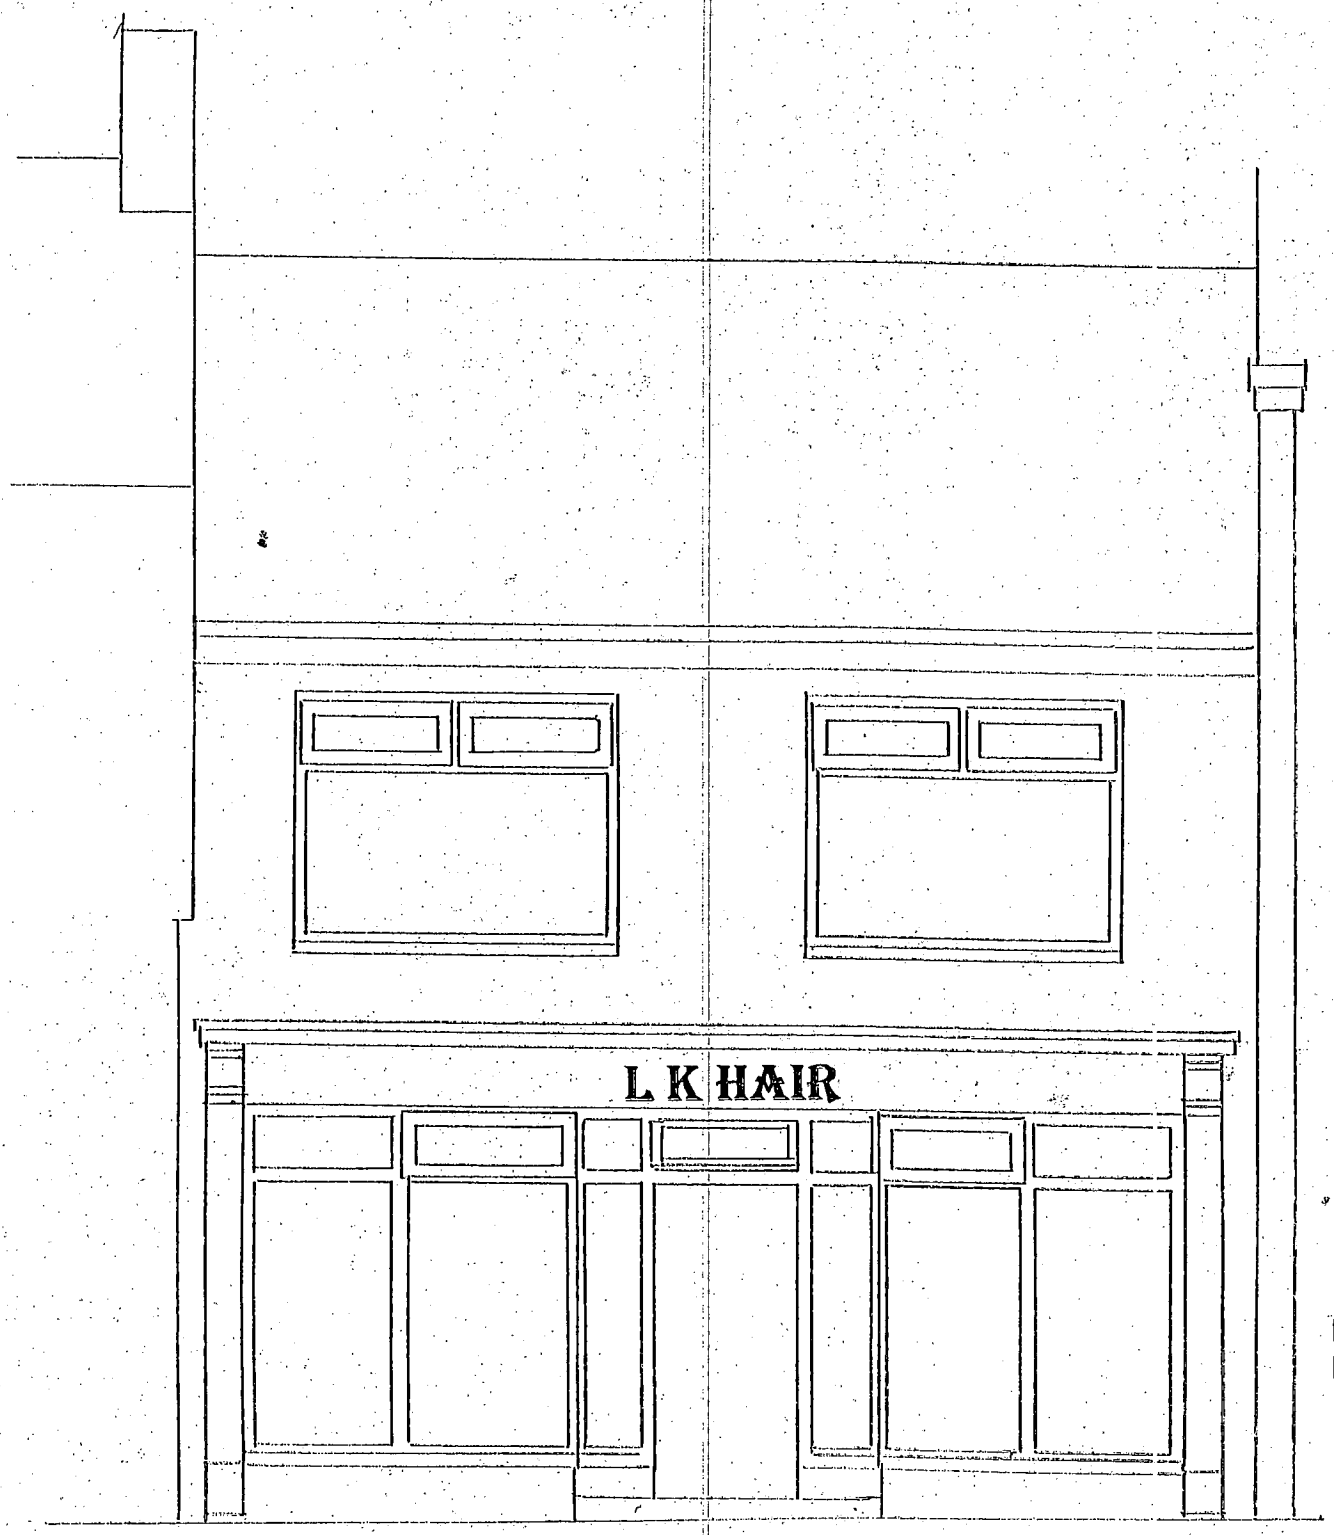

NEW PILASTERS AND FASCIA ONLY

EXISTING GLAZING AND
PLASTIC FRAMING RETAINED

PROPOSED FRONTAGE

DCPLAN

24/28 HIGH STREET, BARWELL

SCALE 1:50

September 2011

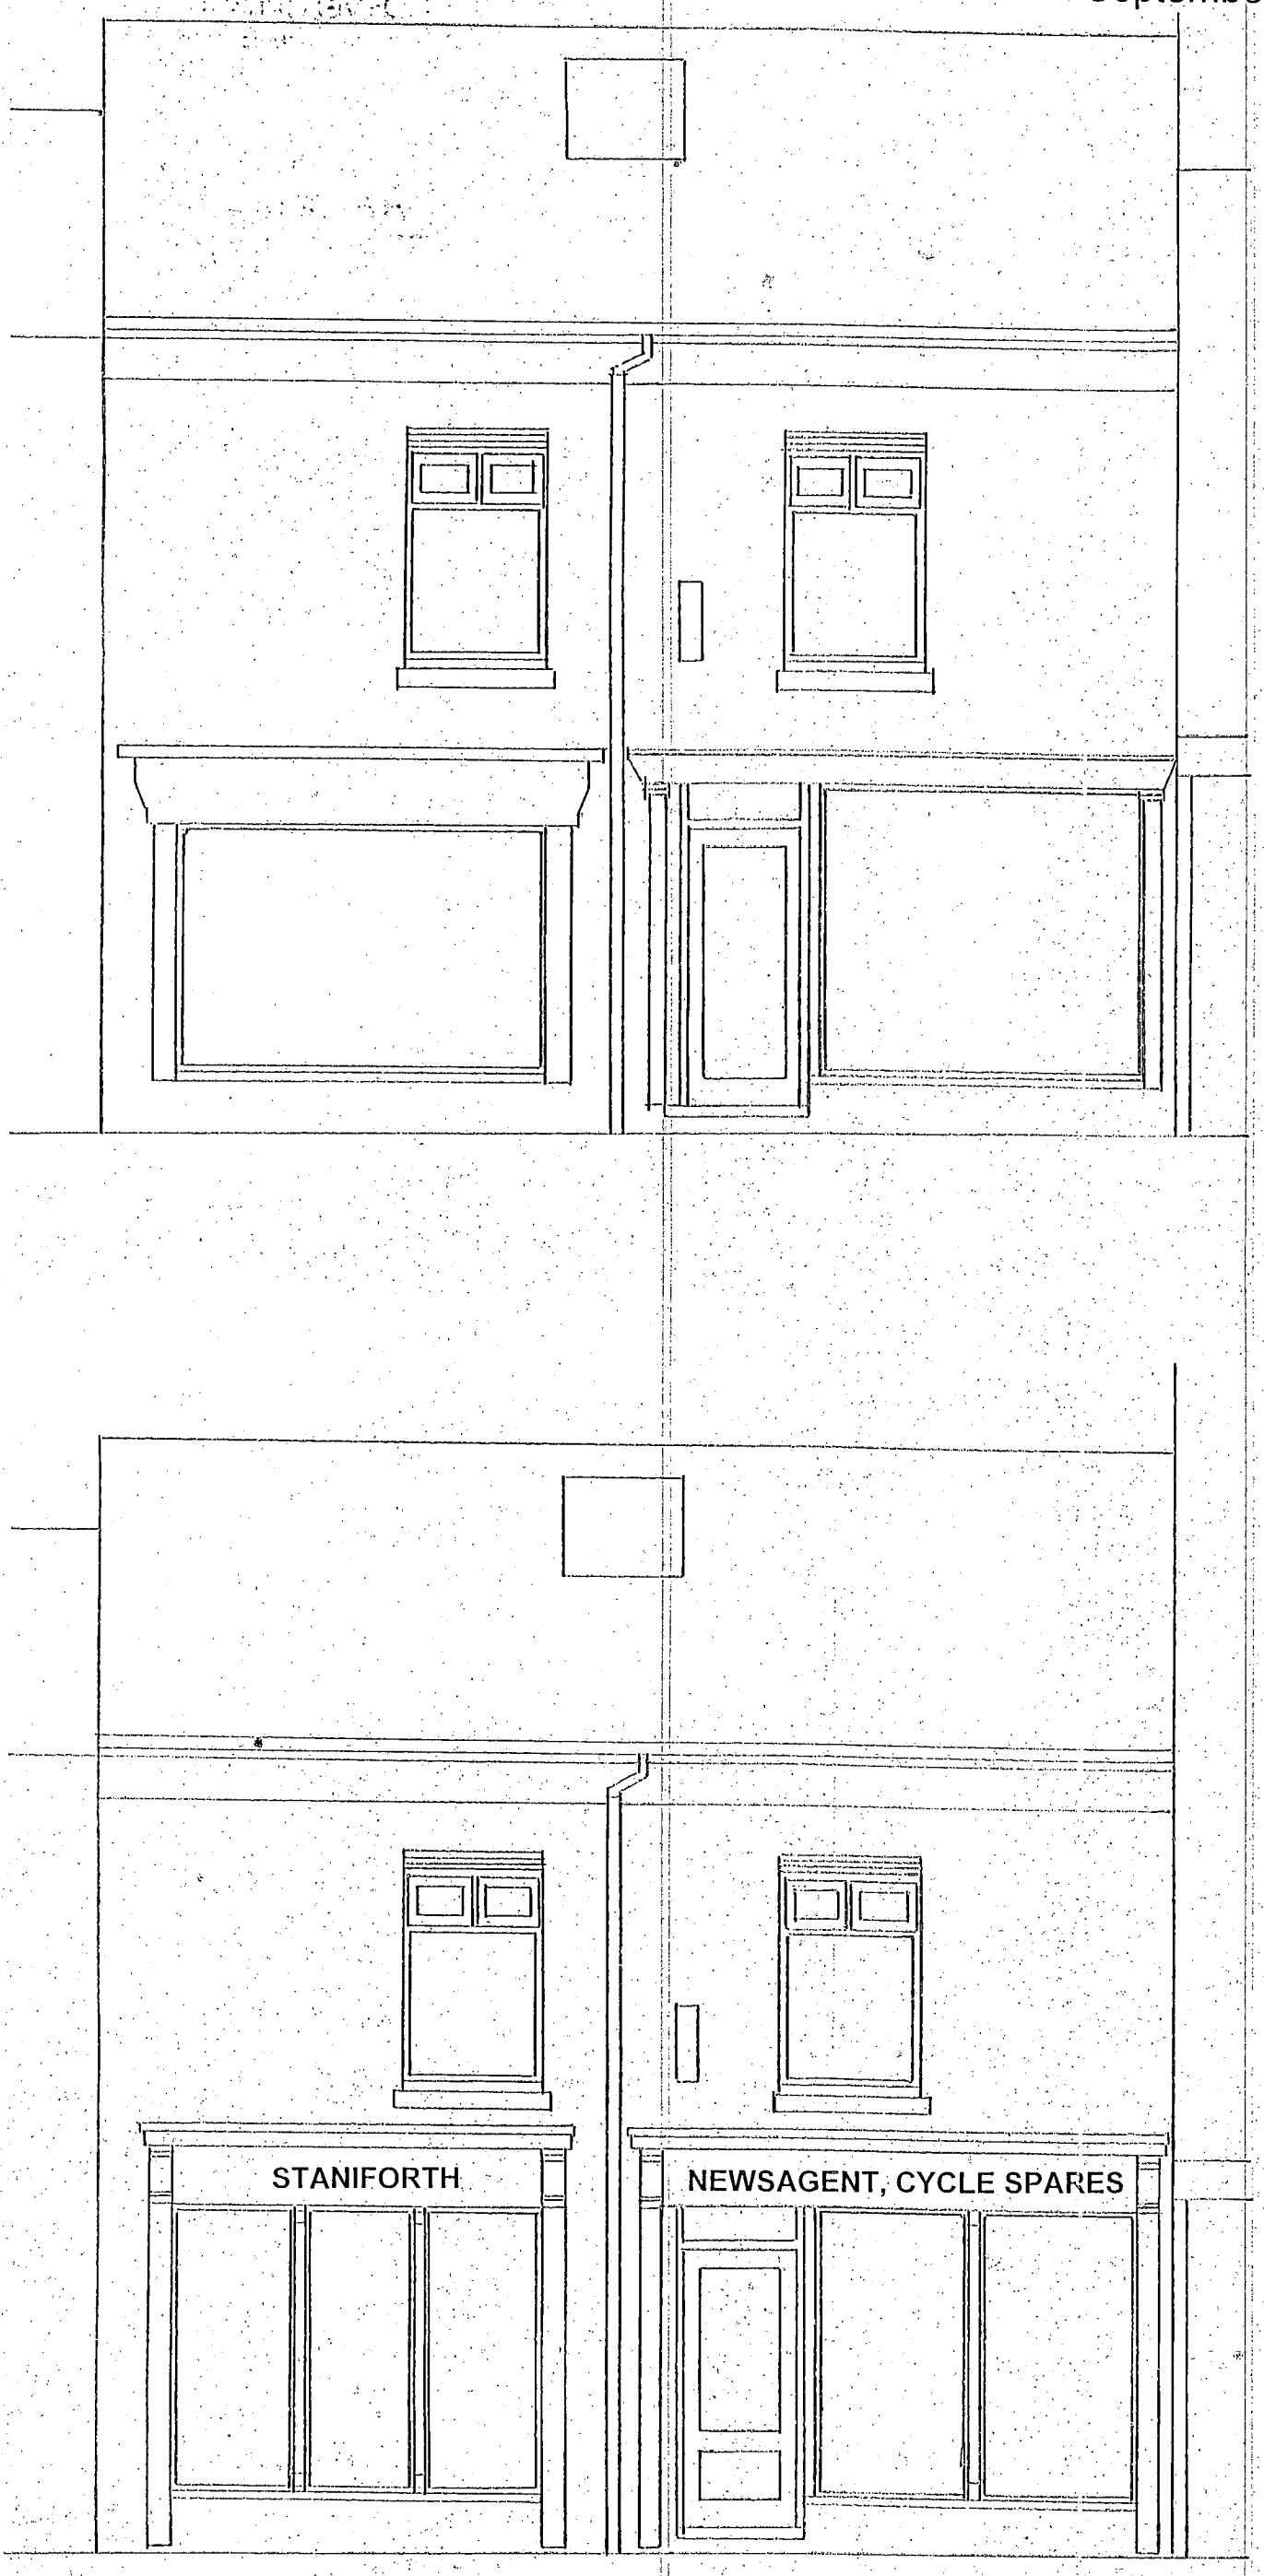

EXISTING FRONTAGE

NEW SHOP FRONT

RECESSED ENTRANCE AS EXISTING

PROPOSED FRONTAGE

DC PLAN

TYPICAL VERTICAL SECTIONS THROUGH SHOP FRONT

SCALE 1:5

September 2011

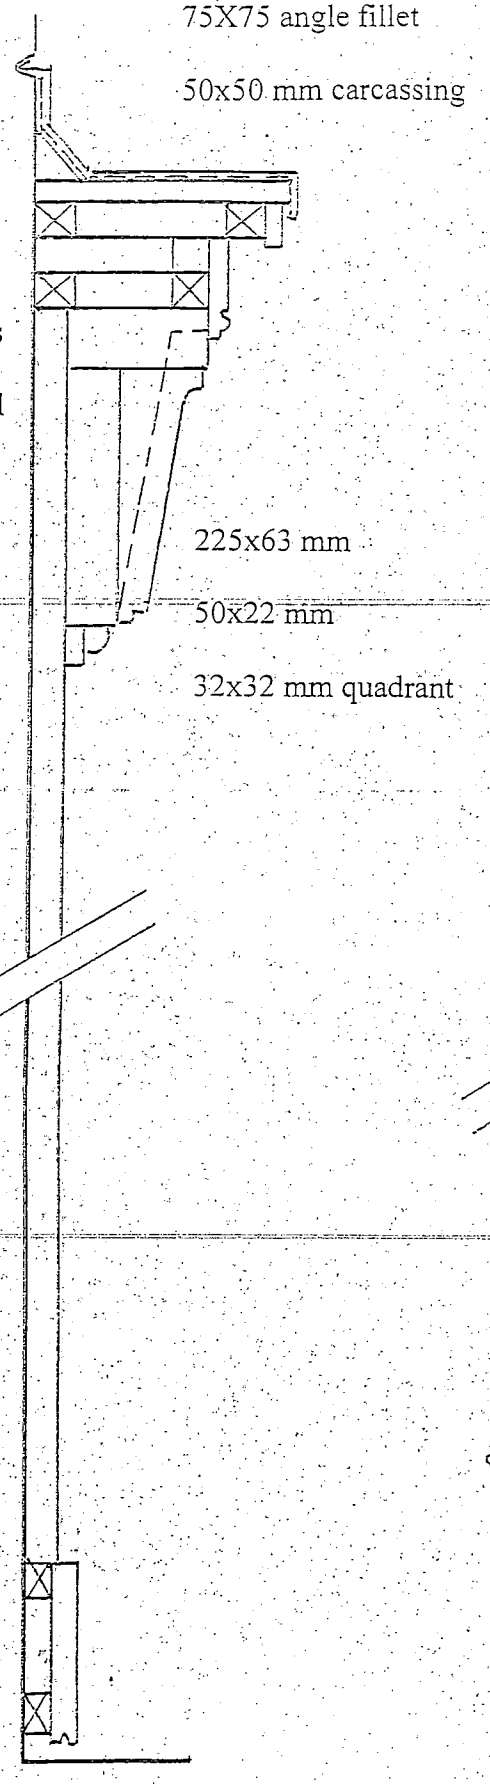

PILASTER SECTION

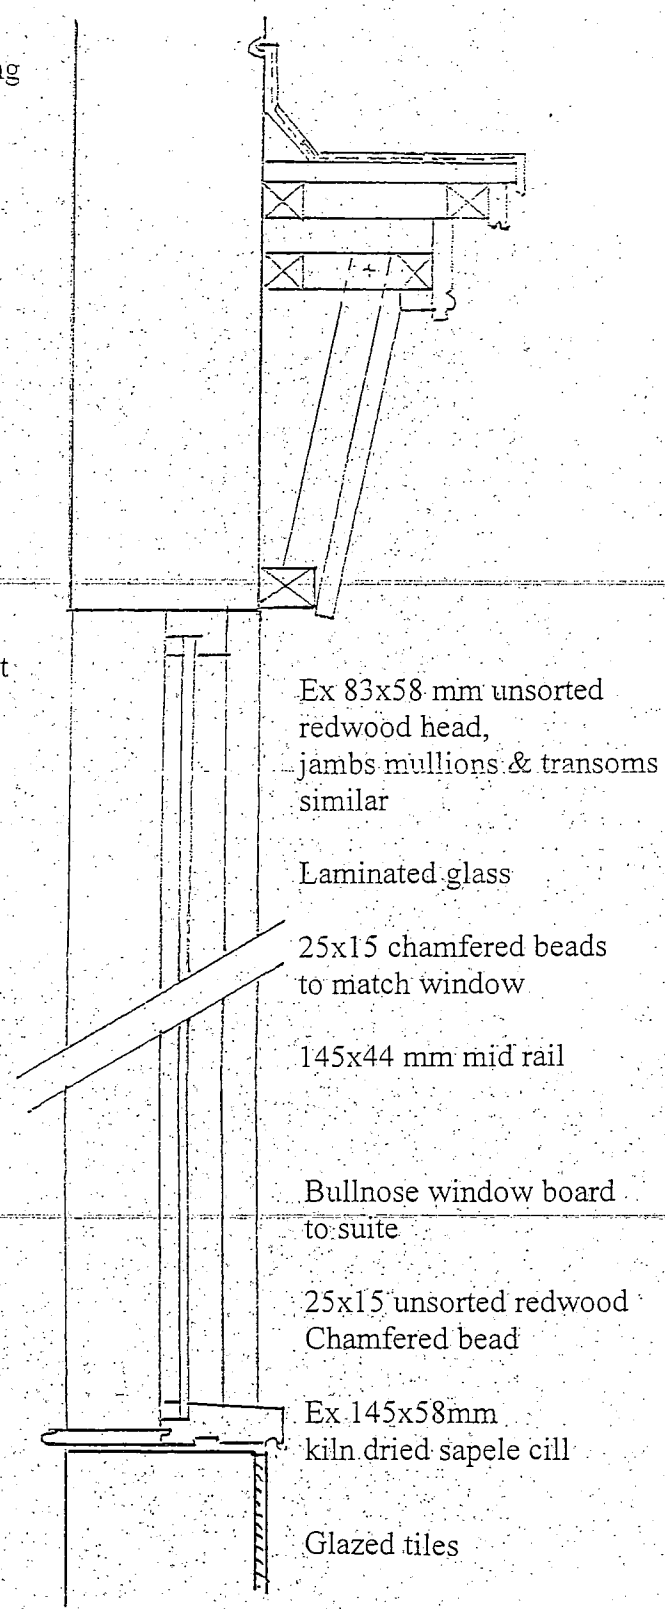

WINDOW SECTION

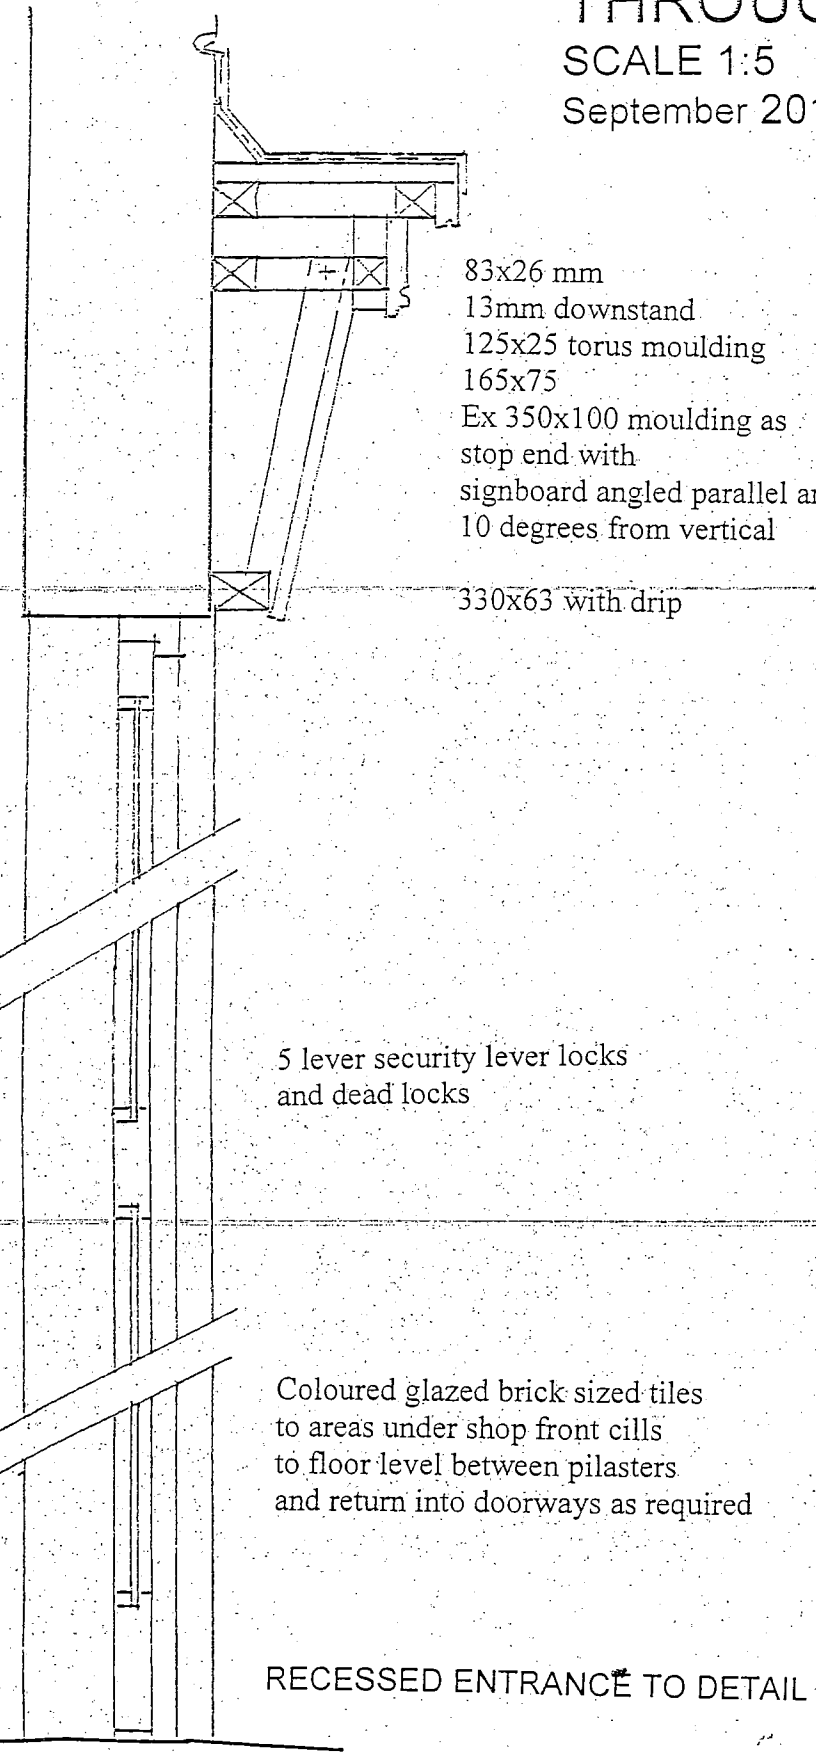

DOOR SECTION

RECESSED ENTRANCE TO DETAIL