



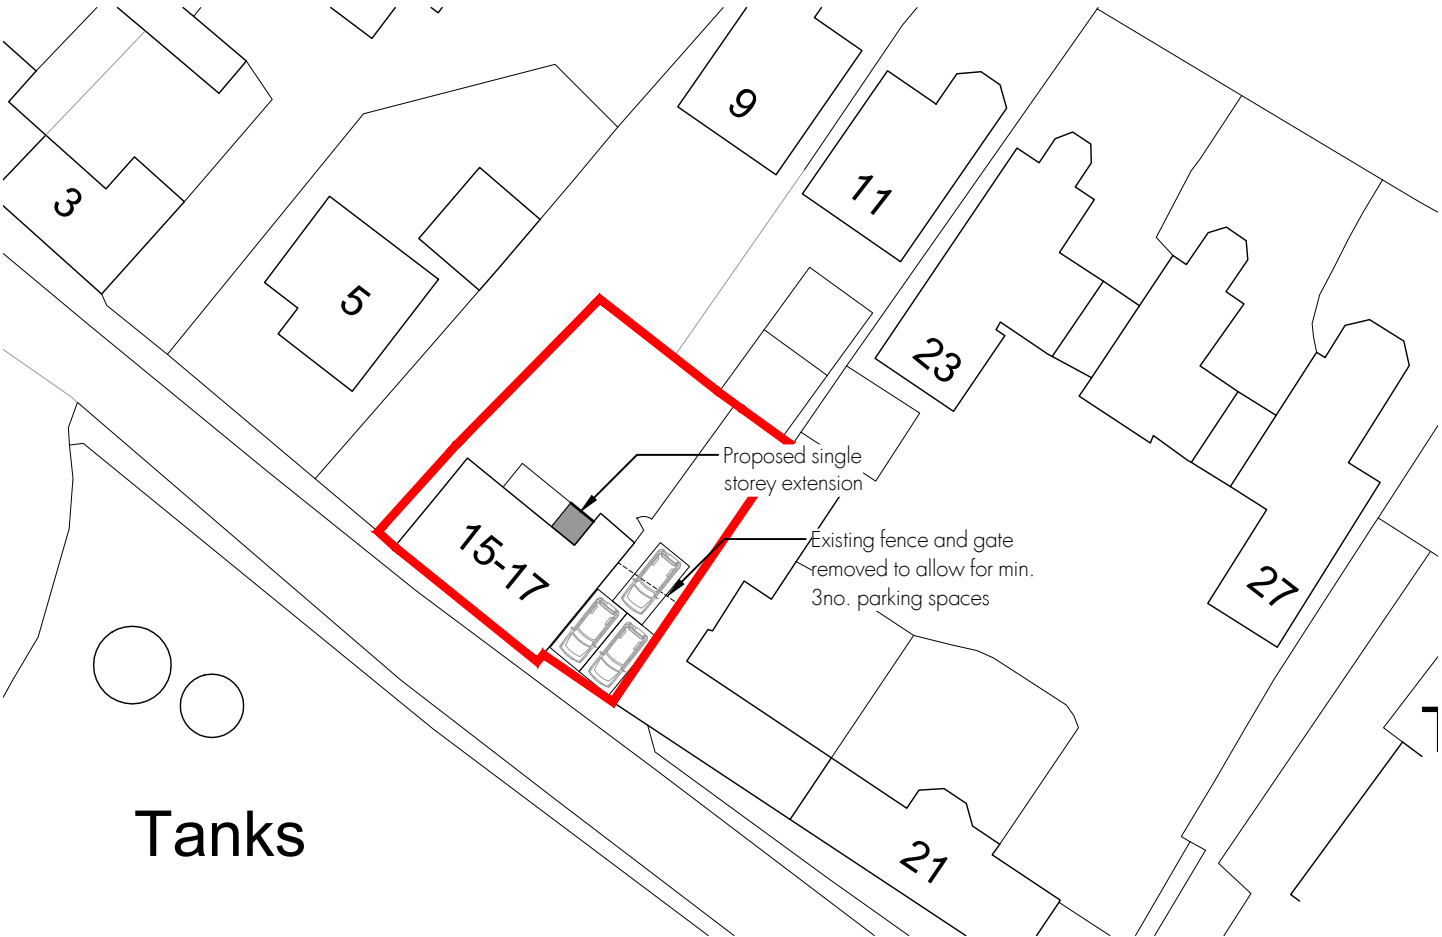

Block Plan – Scale 1:500

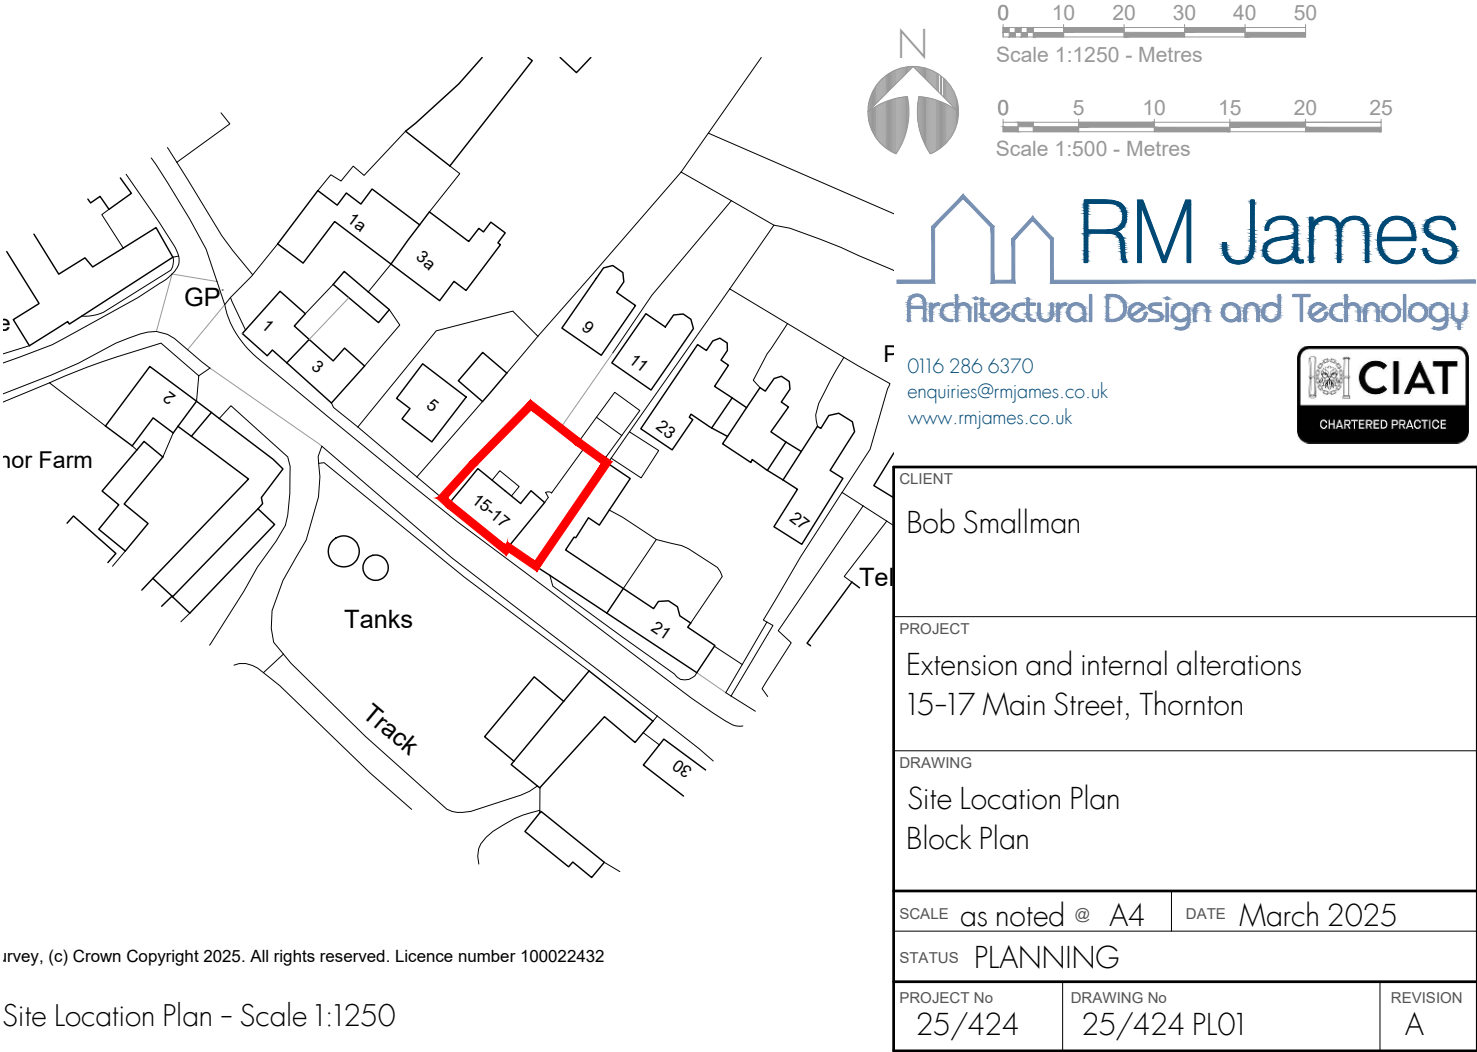

Site Location Plan – Scale 1:1250