


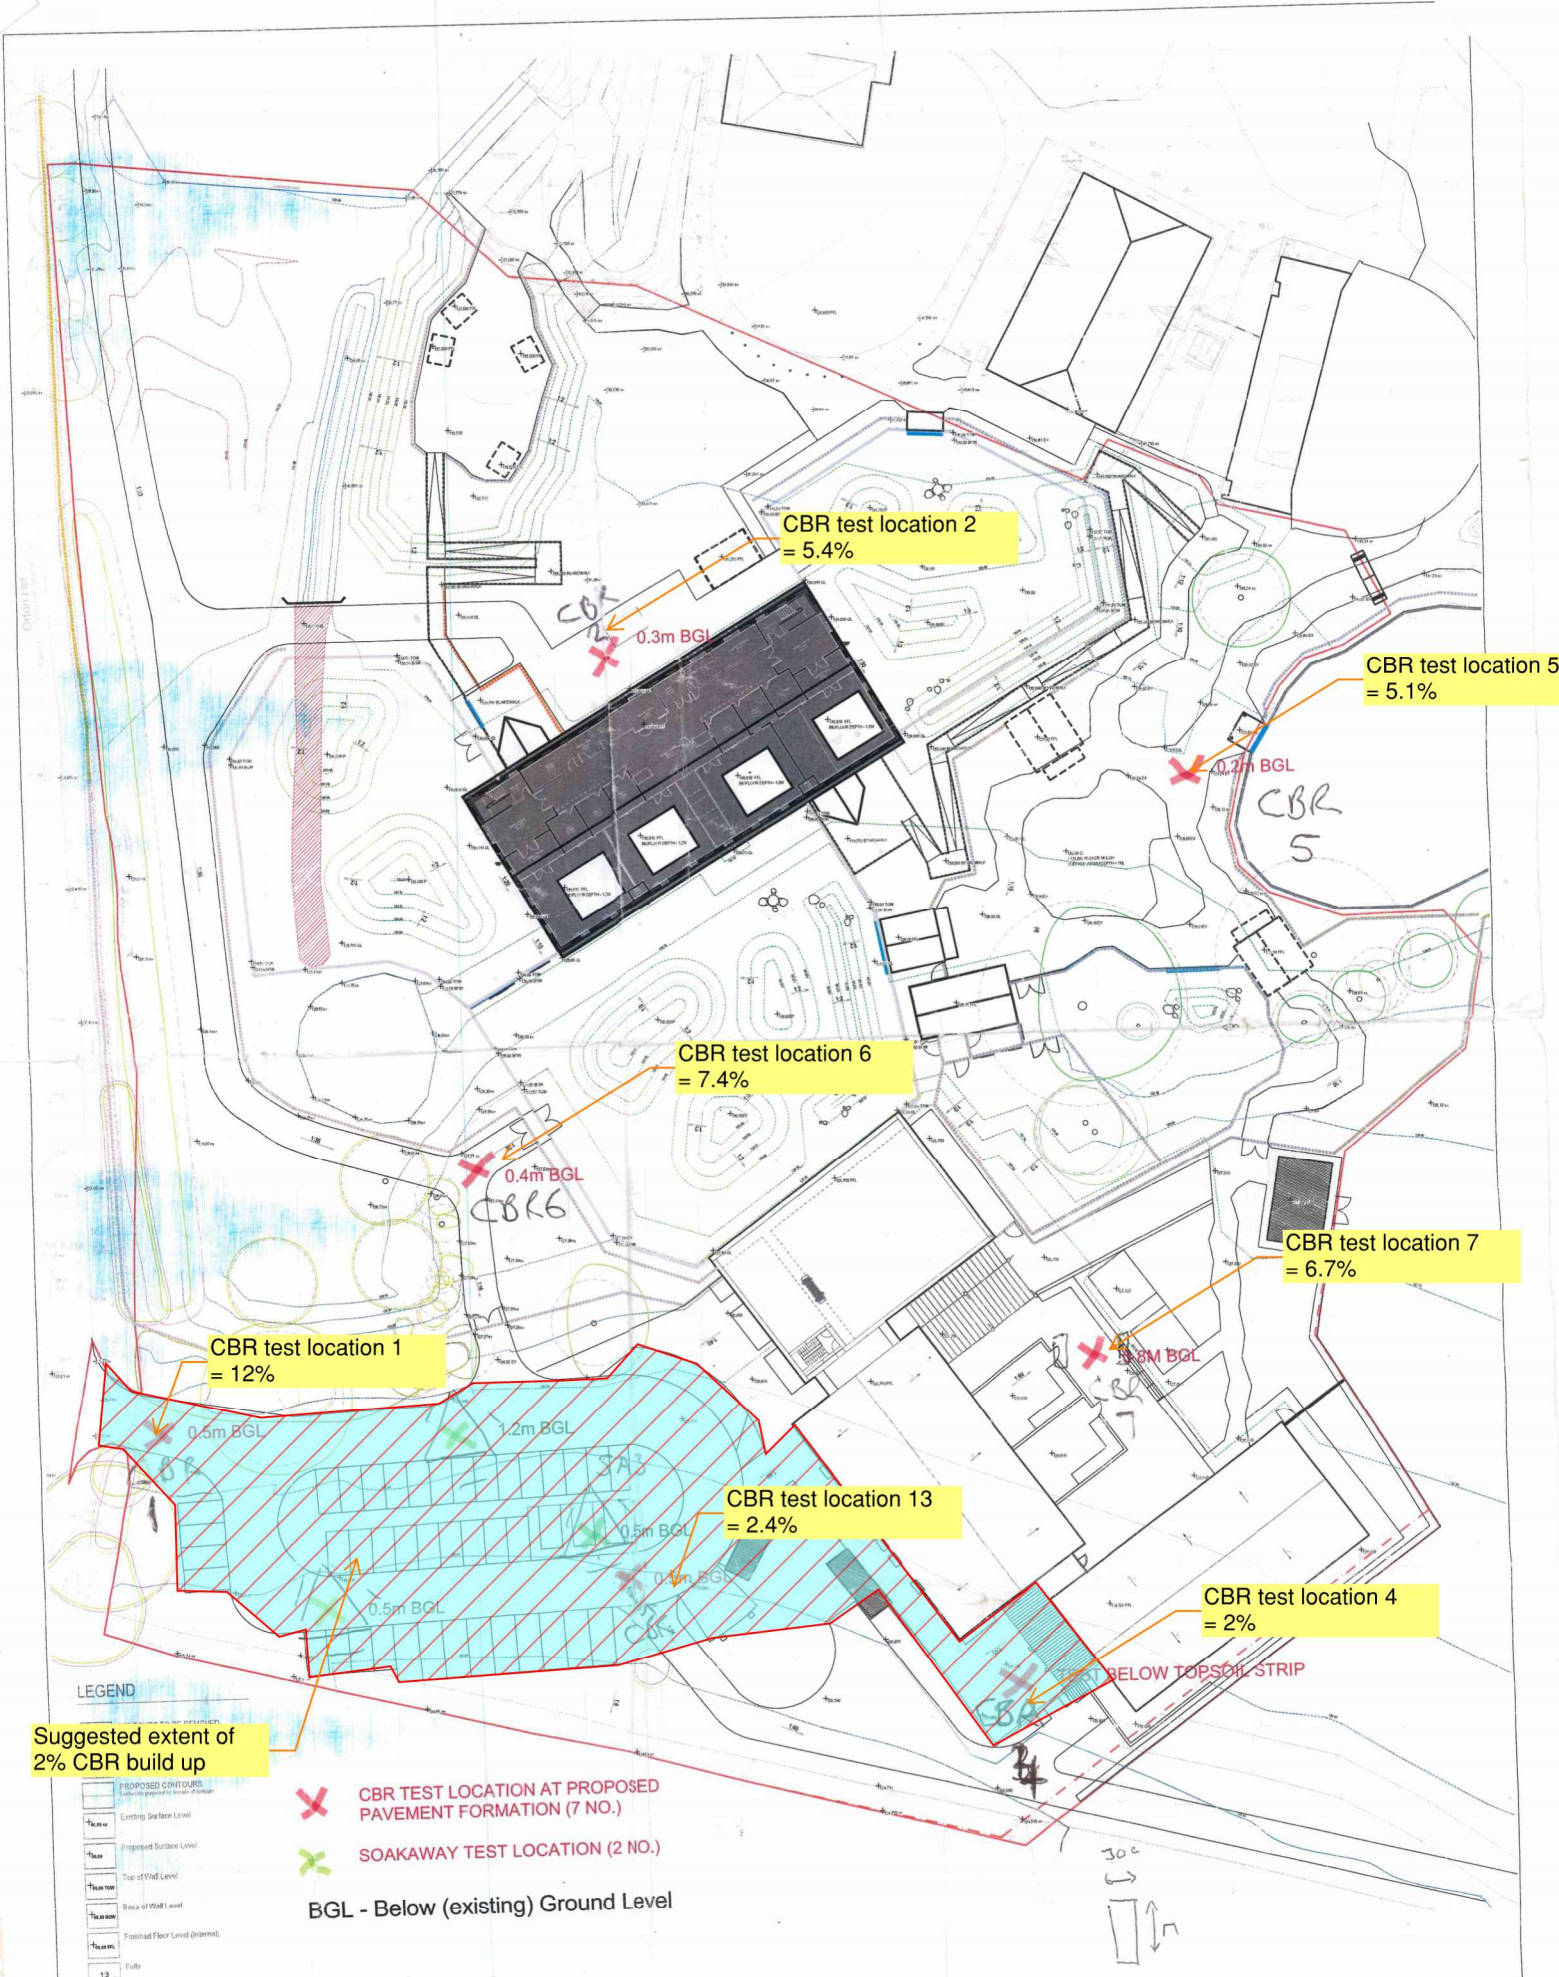

Suggested extent of 2% CBR build up

LEGEND

- PROPOSED CONTOURS
- Existing Surface Level
- Proposed Surface Level
- Top of Wall Level
- Base of Wall Level
- Finished Floor Level (internal)
- Pavement

- ✗ CBR TEST LOCATION AT PROPOSED PAVEMENT FORMATION (7 NO.)
- ✕ SOAKAWAY TEST LOCATION (2 NO.)

BGL - Below (existing) Ground Level