Design limited
The Old Library Kingsbury Close
Sutton Coldfield West Midlands B76 9DH
Telephone: 0121 351 1732 Fax: 0121 313 3633
Website: www.hg-design.co.uk

Planning Application N° 10/00828/FUL

253 Station Road Market Bosworth.

DEVELOPMENT SERVICES
1 NOV 2010
RECEIVED

- 1 NOV 2010

INVALID

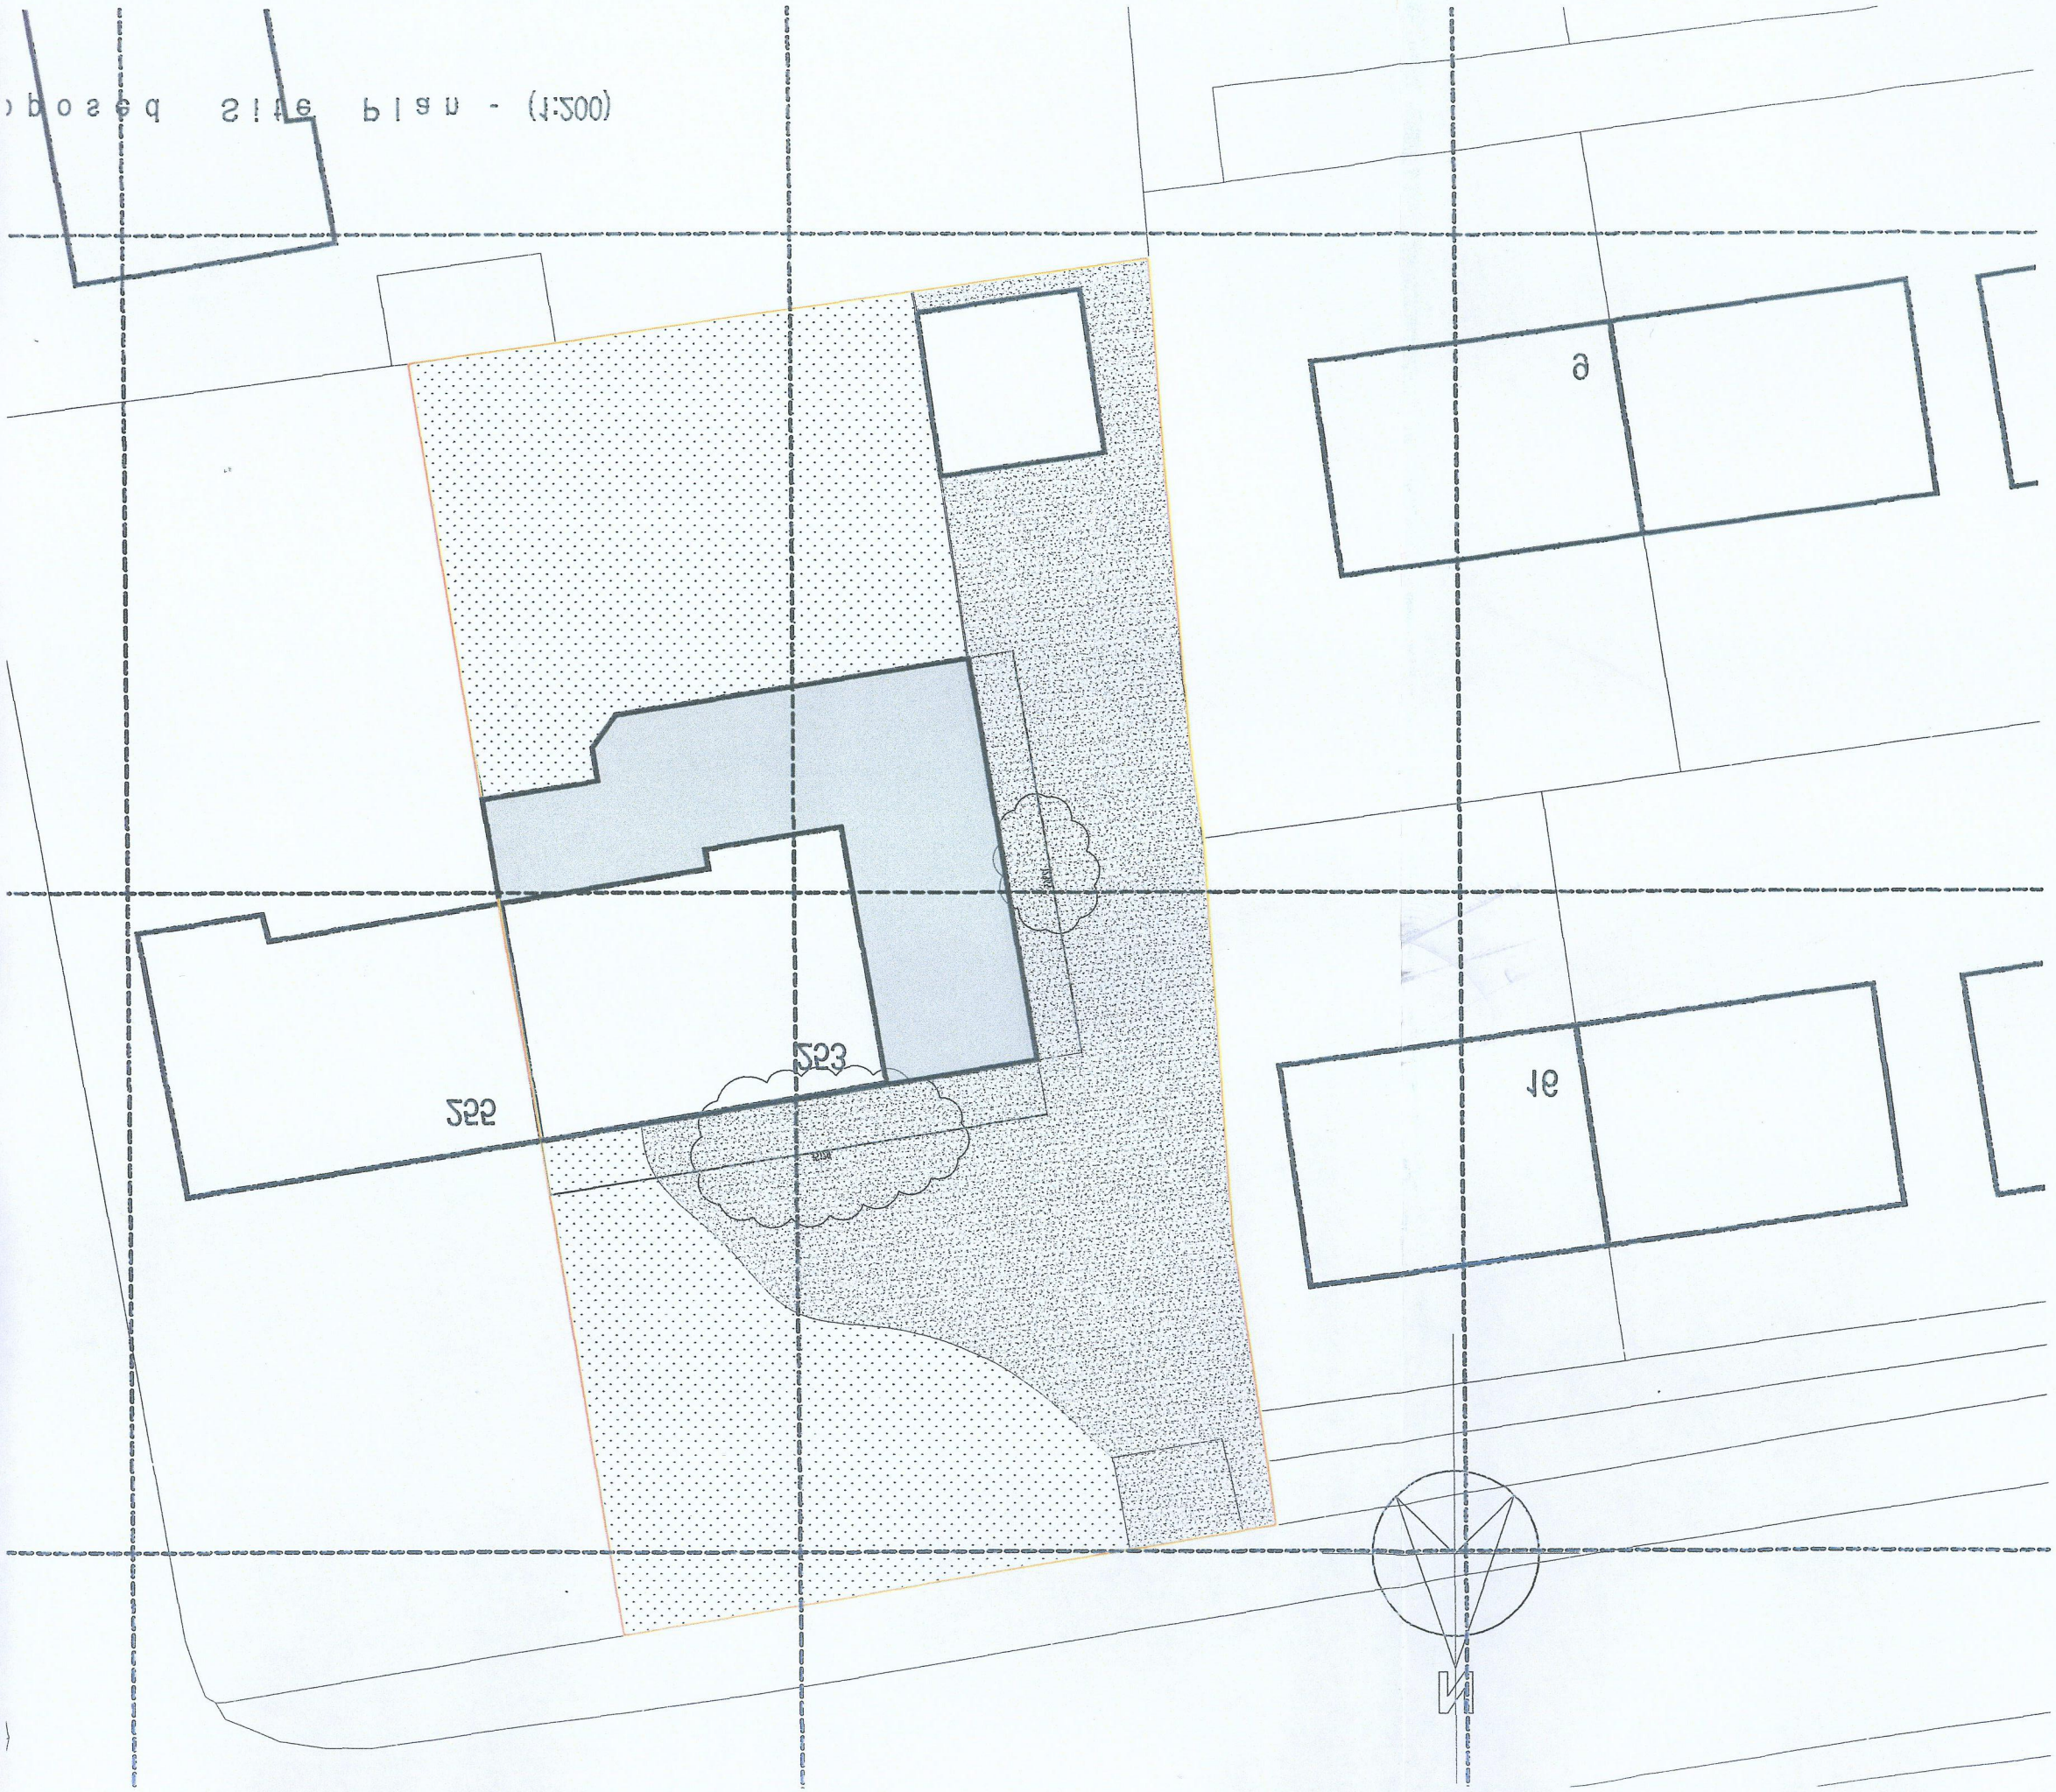

Key :

Proposed areas of soft landscaping, refer to Landscape Architect layout for further information

Tarmac to drive way

RECEIVED
DEVELOPMENT SERVICES
01 NOV 2010

A

Design limited
The Old Library Kingsbury Close
Sutton Coldfield West Midlands B76 9DH
Telephone : 0121 321 1725 Fax : 0121 312 3833
Website : www.hc-design.co.uk

Mr & Mrs N Parkinson

Market Bosworth
253 Station Road

Proposed Site plan

1:200@A3

HCD10-44-52

PLANNING

A