

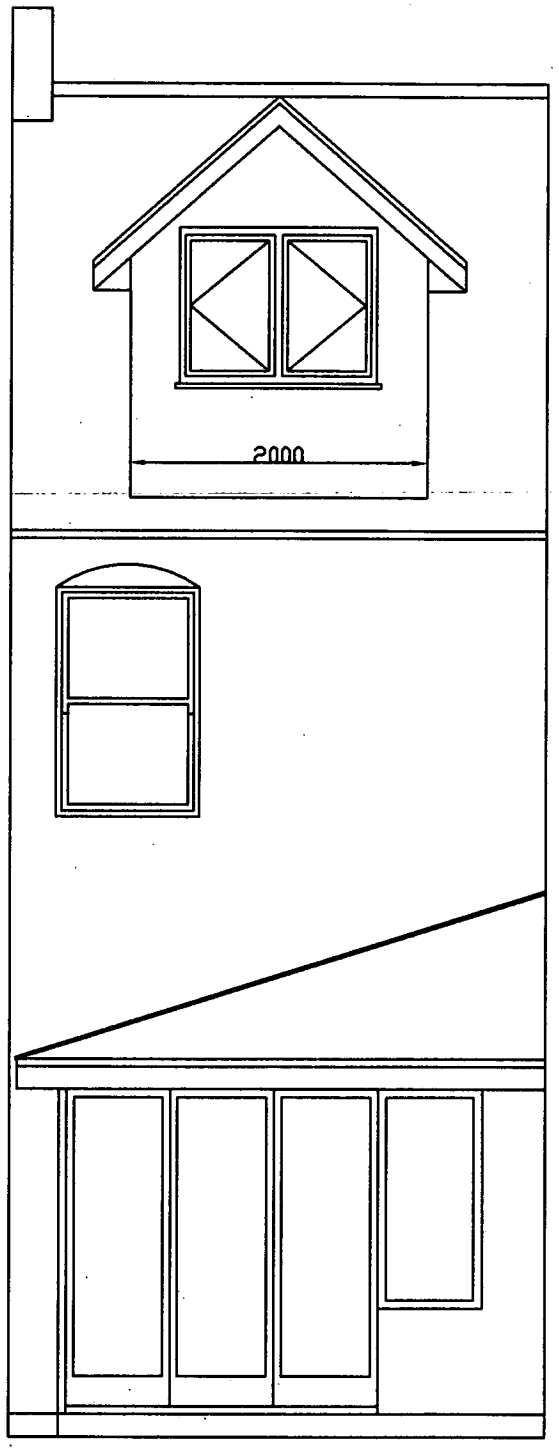



Rear Elevation

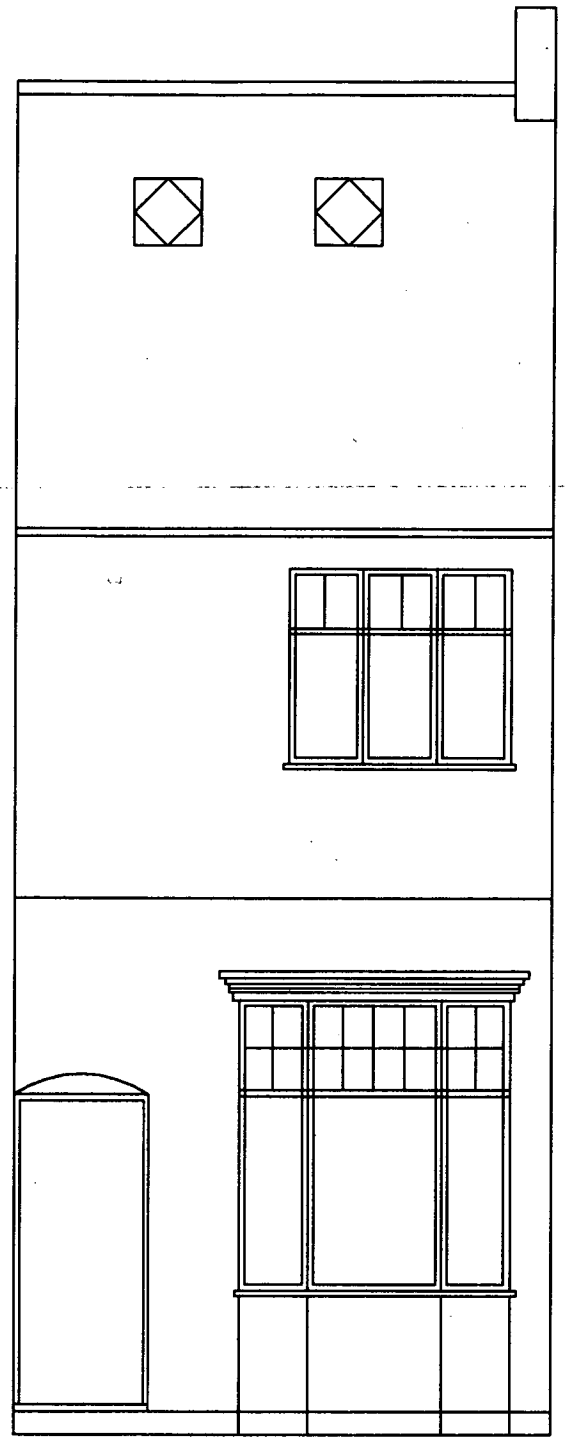

Front Elevation

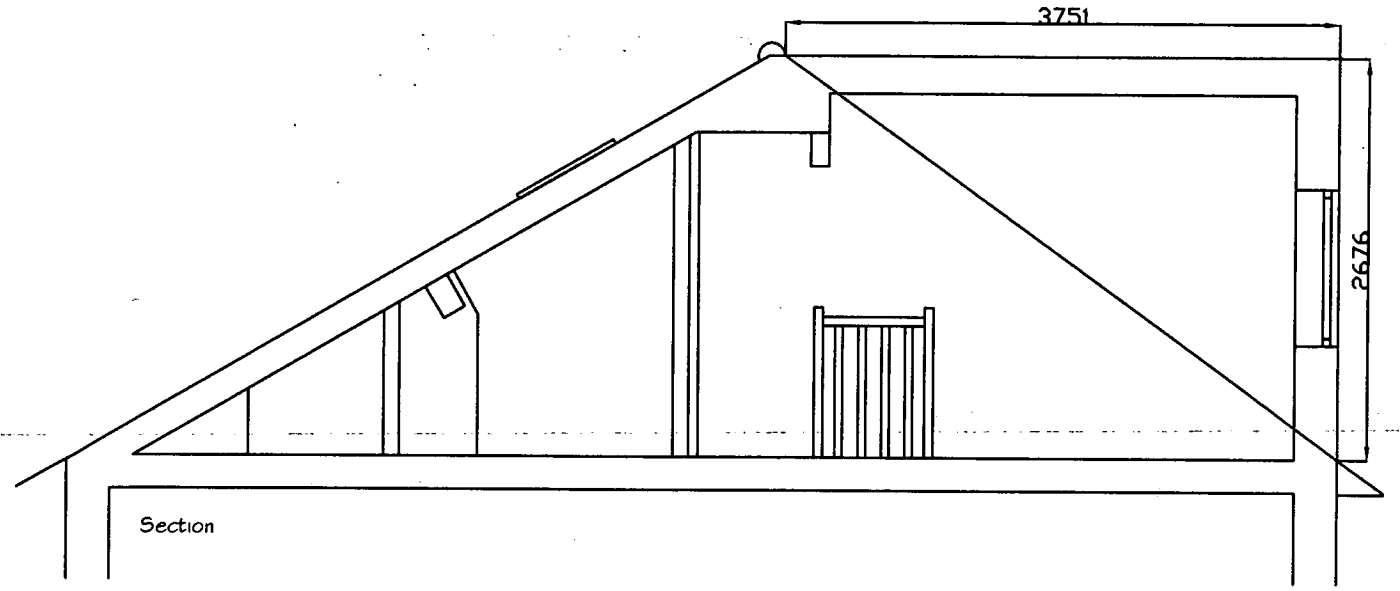

Section

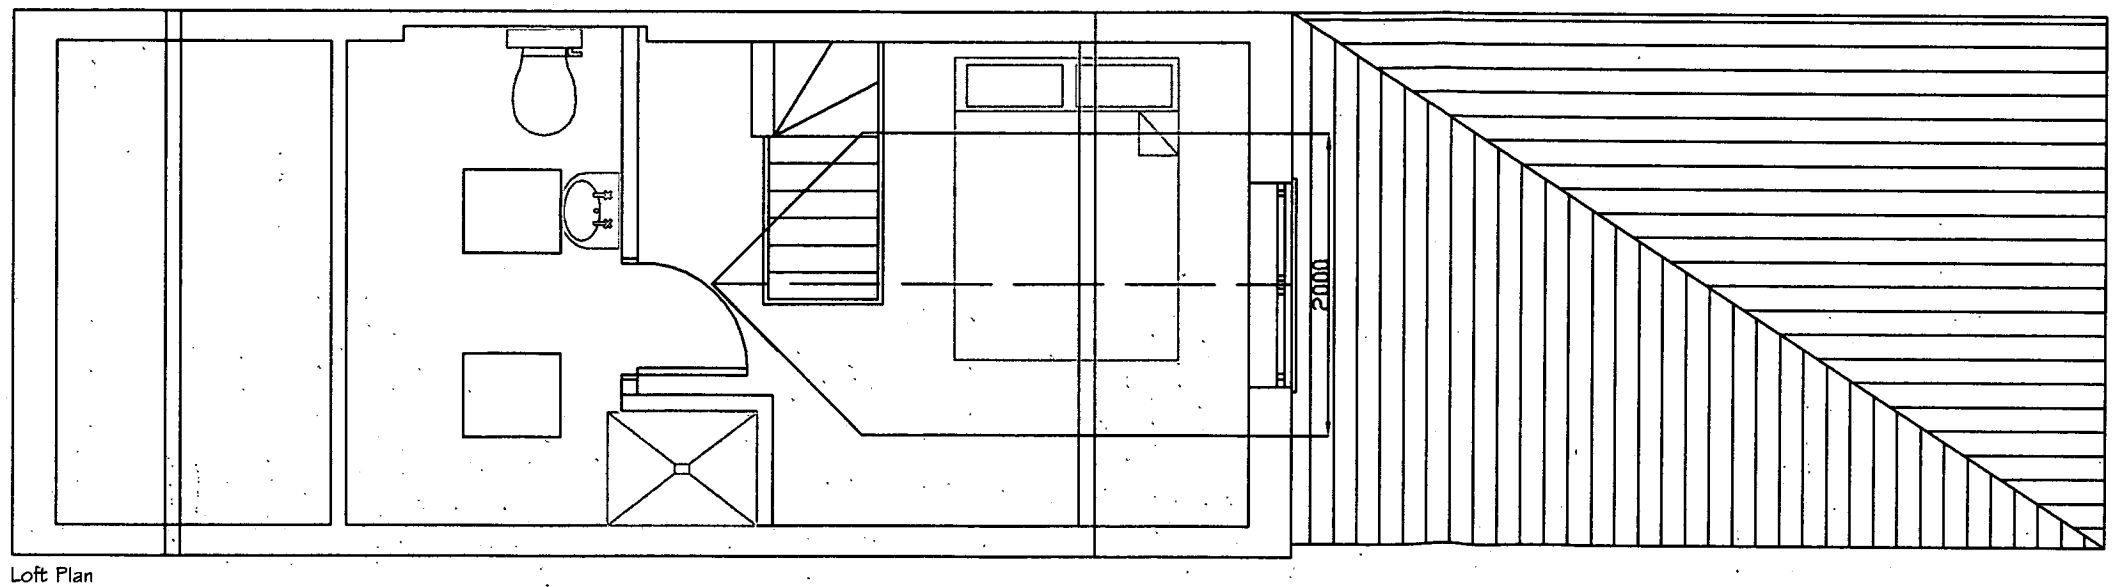

Loft Plan

DEVELOPMENT SERVICES

2 8 MAR 2008

RECEIVED

Ellis & Hughes
theartofbuildingwithstyle
sixninethreeaylestoneroadleicesterletwoeightg
ellisandhughes@yahoo.co.uk
01162831435

Client

Mr G Brewster
179 Station Road
Leicester
LE6 0JR

Project
Dormer to Loft Space

Drawing	Drawing No:	Scale
proposed	BRE-Ammended	1:100
Issue 1	Date 08/02/08	Drawn By D.E
Issue 2	Date 25/03/08	Drawn By D.E
Issue	Date	Drawn By

Note:
1.To be read in conjunction with other consultants drawings
2.Do not scale off drawing. Use figured dimensions only
3.Warning, This drawing is in colour
4.This drawing - the design & its components remains the property of Ellis & Hughes & may not be reproduced in any without prior written consent.
IF IN DOUBT, ASK