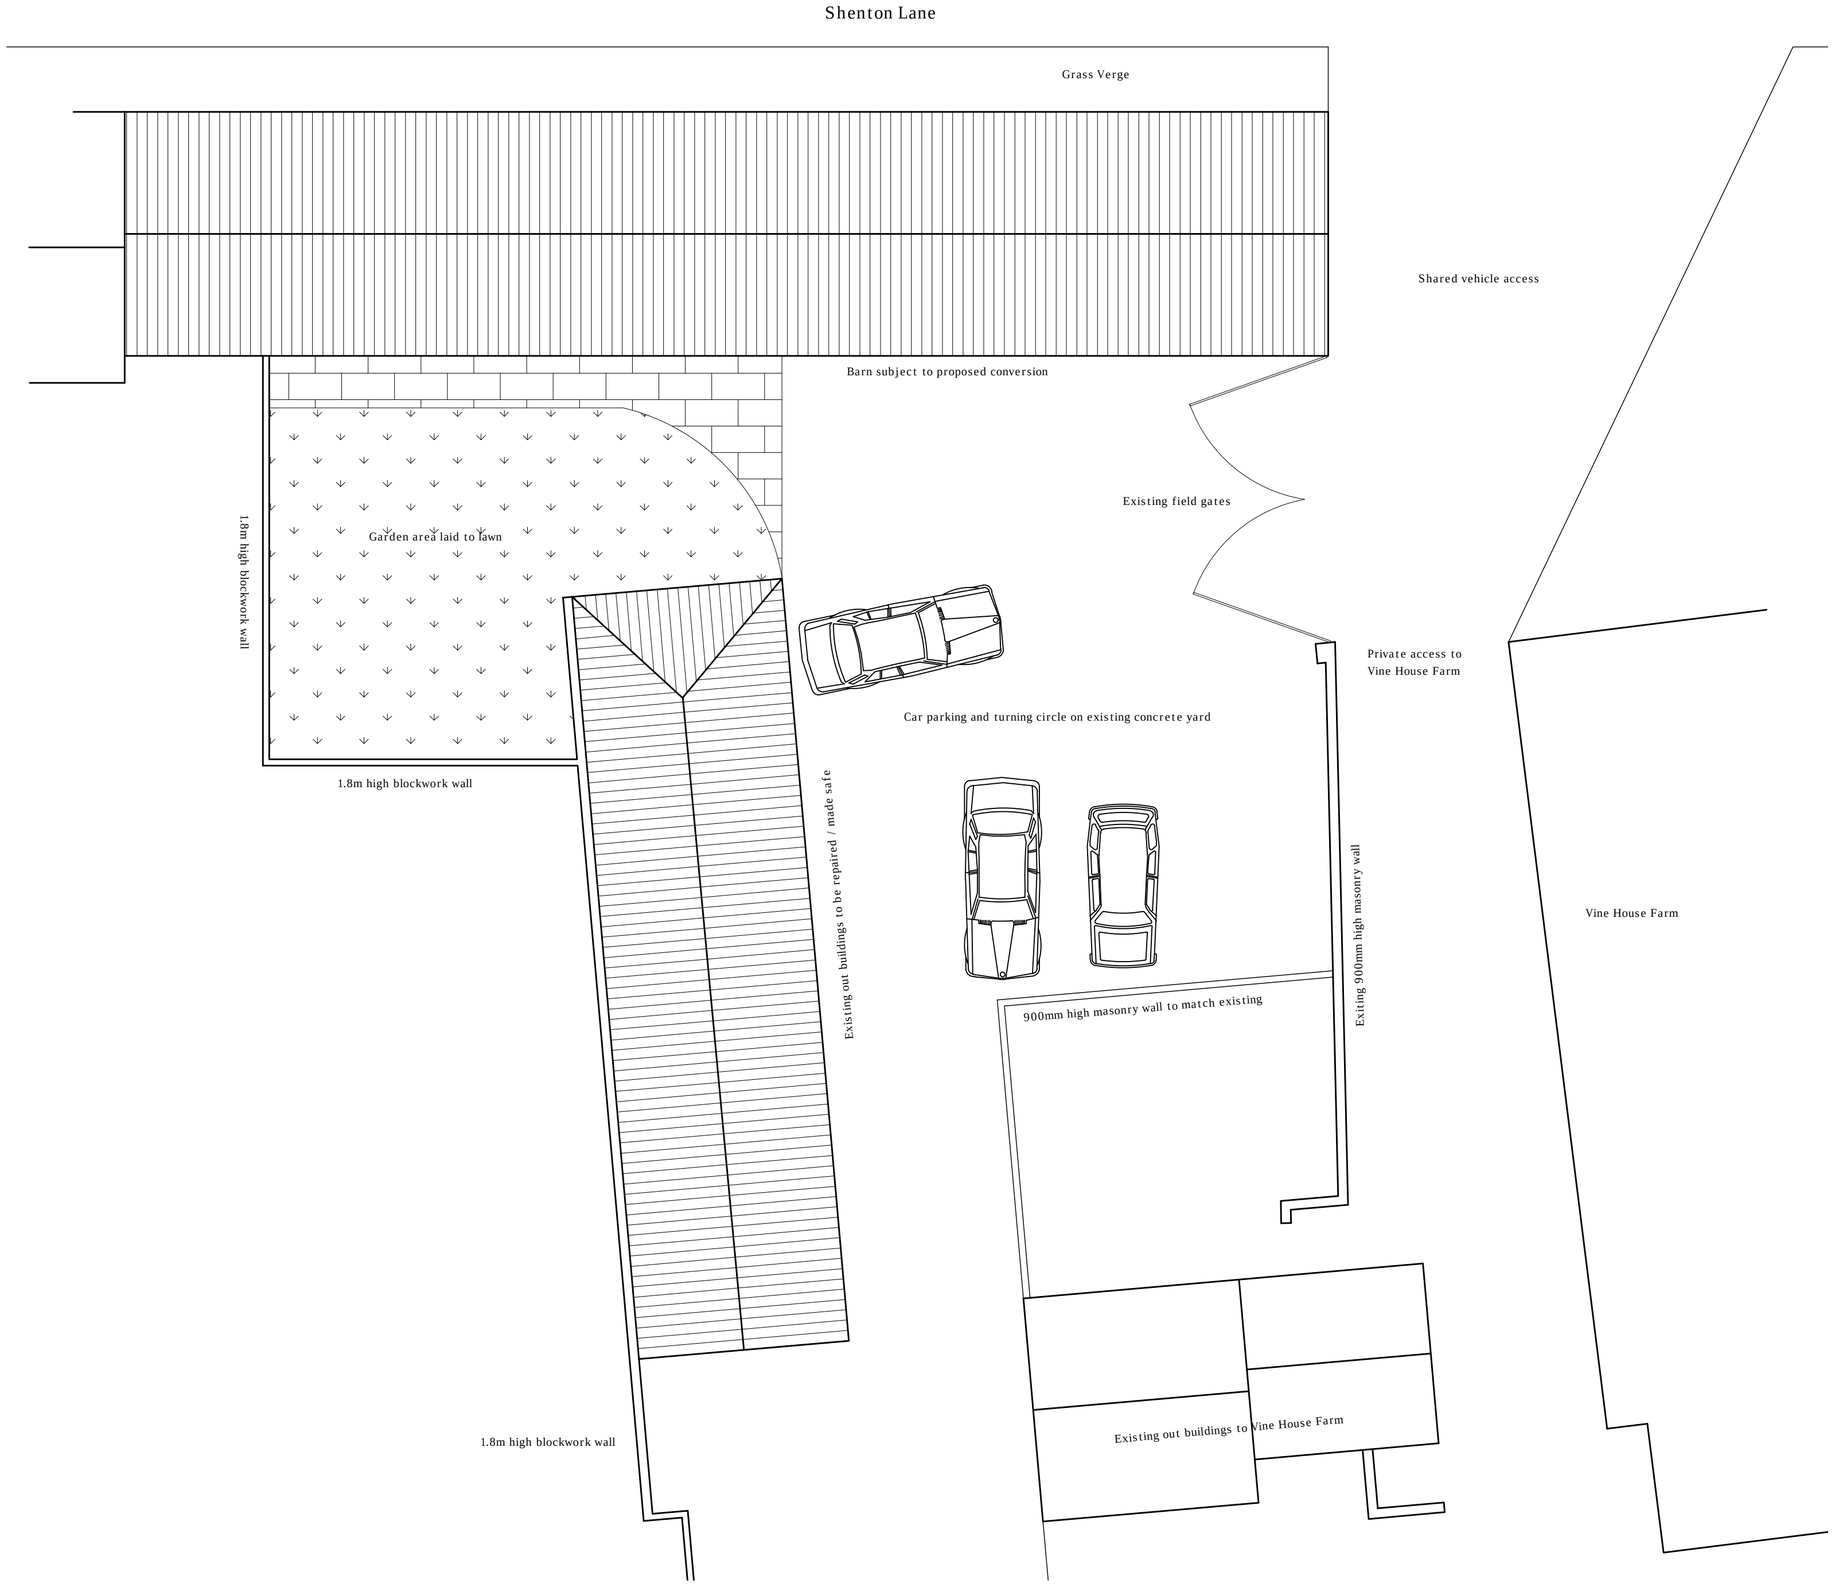

Drawing prepared for the purpose of Planning Permission
and/or Building Regulation approval.
All dimensions to be checked on site before works commence.
Internal room layouts and fittings to client's requirements.
Actual boundary lines to be confirmed on site between parties
concerned prior to commencement of work and no part of the
new construction to project over the boundary.
Underground services may have been assumed and therefore
they should be located prior to commemcement.

Project

Barn Conversion

Vine House Farm
Shenton Lane
Upton
Nuneaton. CV13 6LA

Drawing

Site Layout

Drawing Ref: Planning Application
Scales 1:100 at A2

Date December 2009

Brooks
Building
Plans

RICS

Barry Brooks MRICS MBEng Tel. 07879 655 641