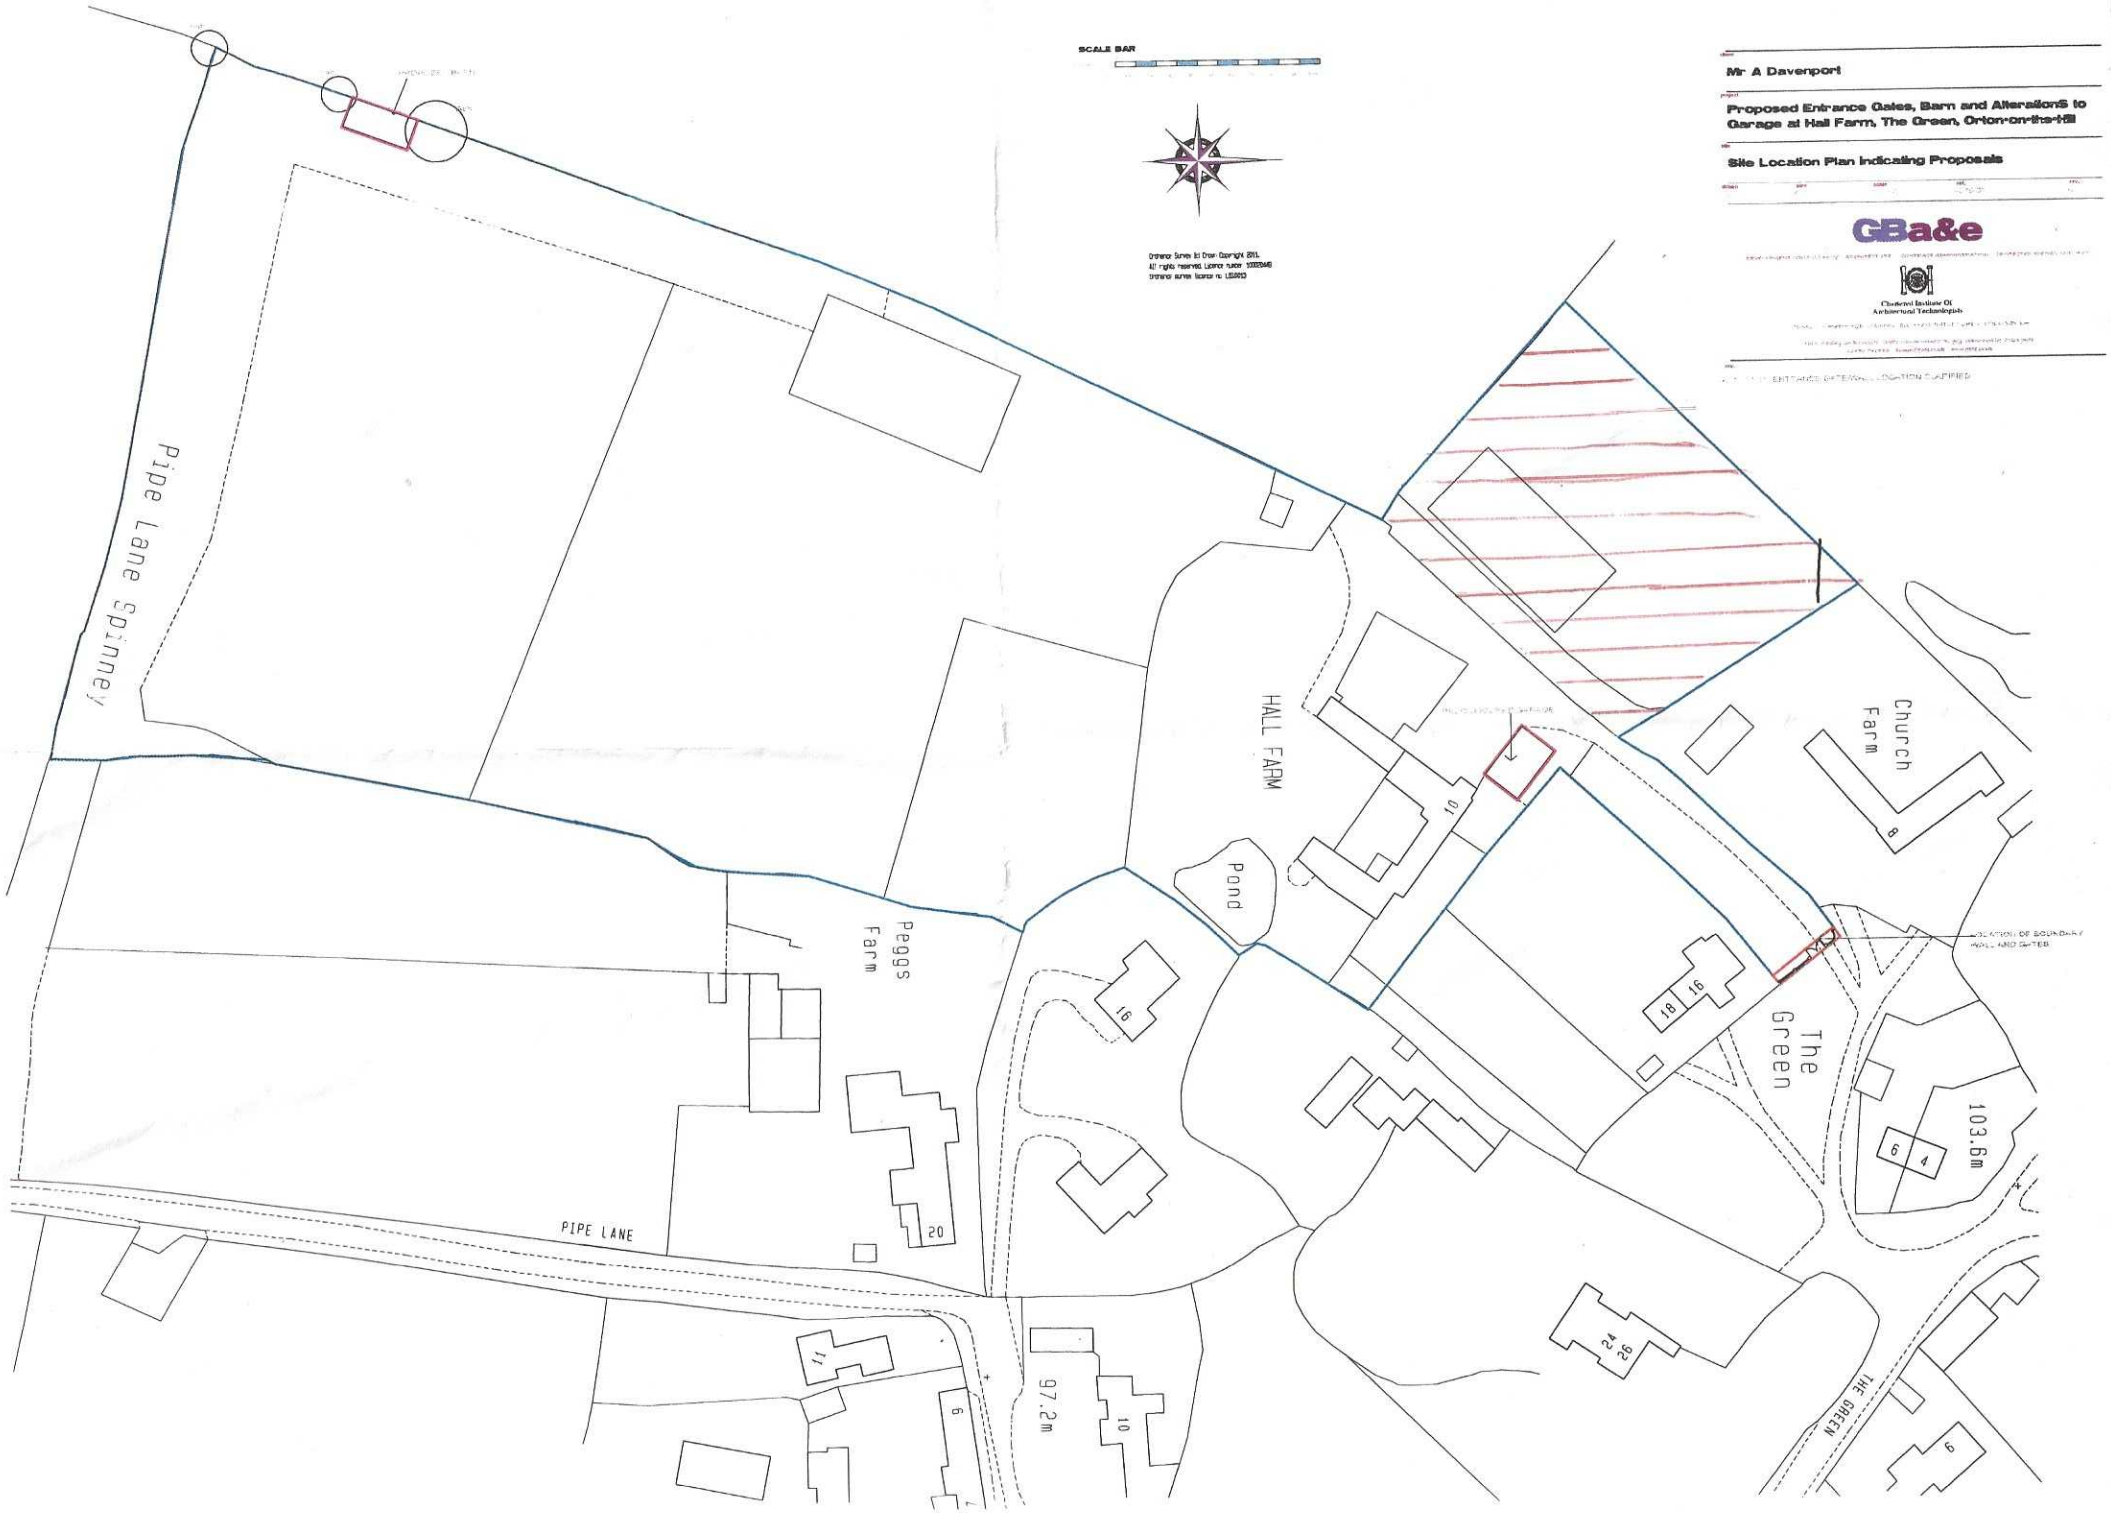
SCALE BAR
Mr A Davenport
Proposed Entrance Gates, Barn and AlterationS to Garage at Hall Farm, The Green, Orton-on-the-Hill
Site Location Plan Indicating Proposals
GBa&e
Chartered Institute Of Architectural Technologists
Pipe Lane Spinney
HALL FARM
Church Farm
Pond
Peggs Farm
The Green
103.6m
97.2m
PIPE LANE
THE GREEN
LOCATION OF BOUNDARY WALL AND GATES
10
8
16
18
16
6
4
20
11
6
10
24
26
6