DCPLAN

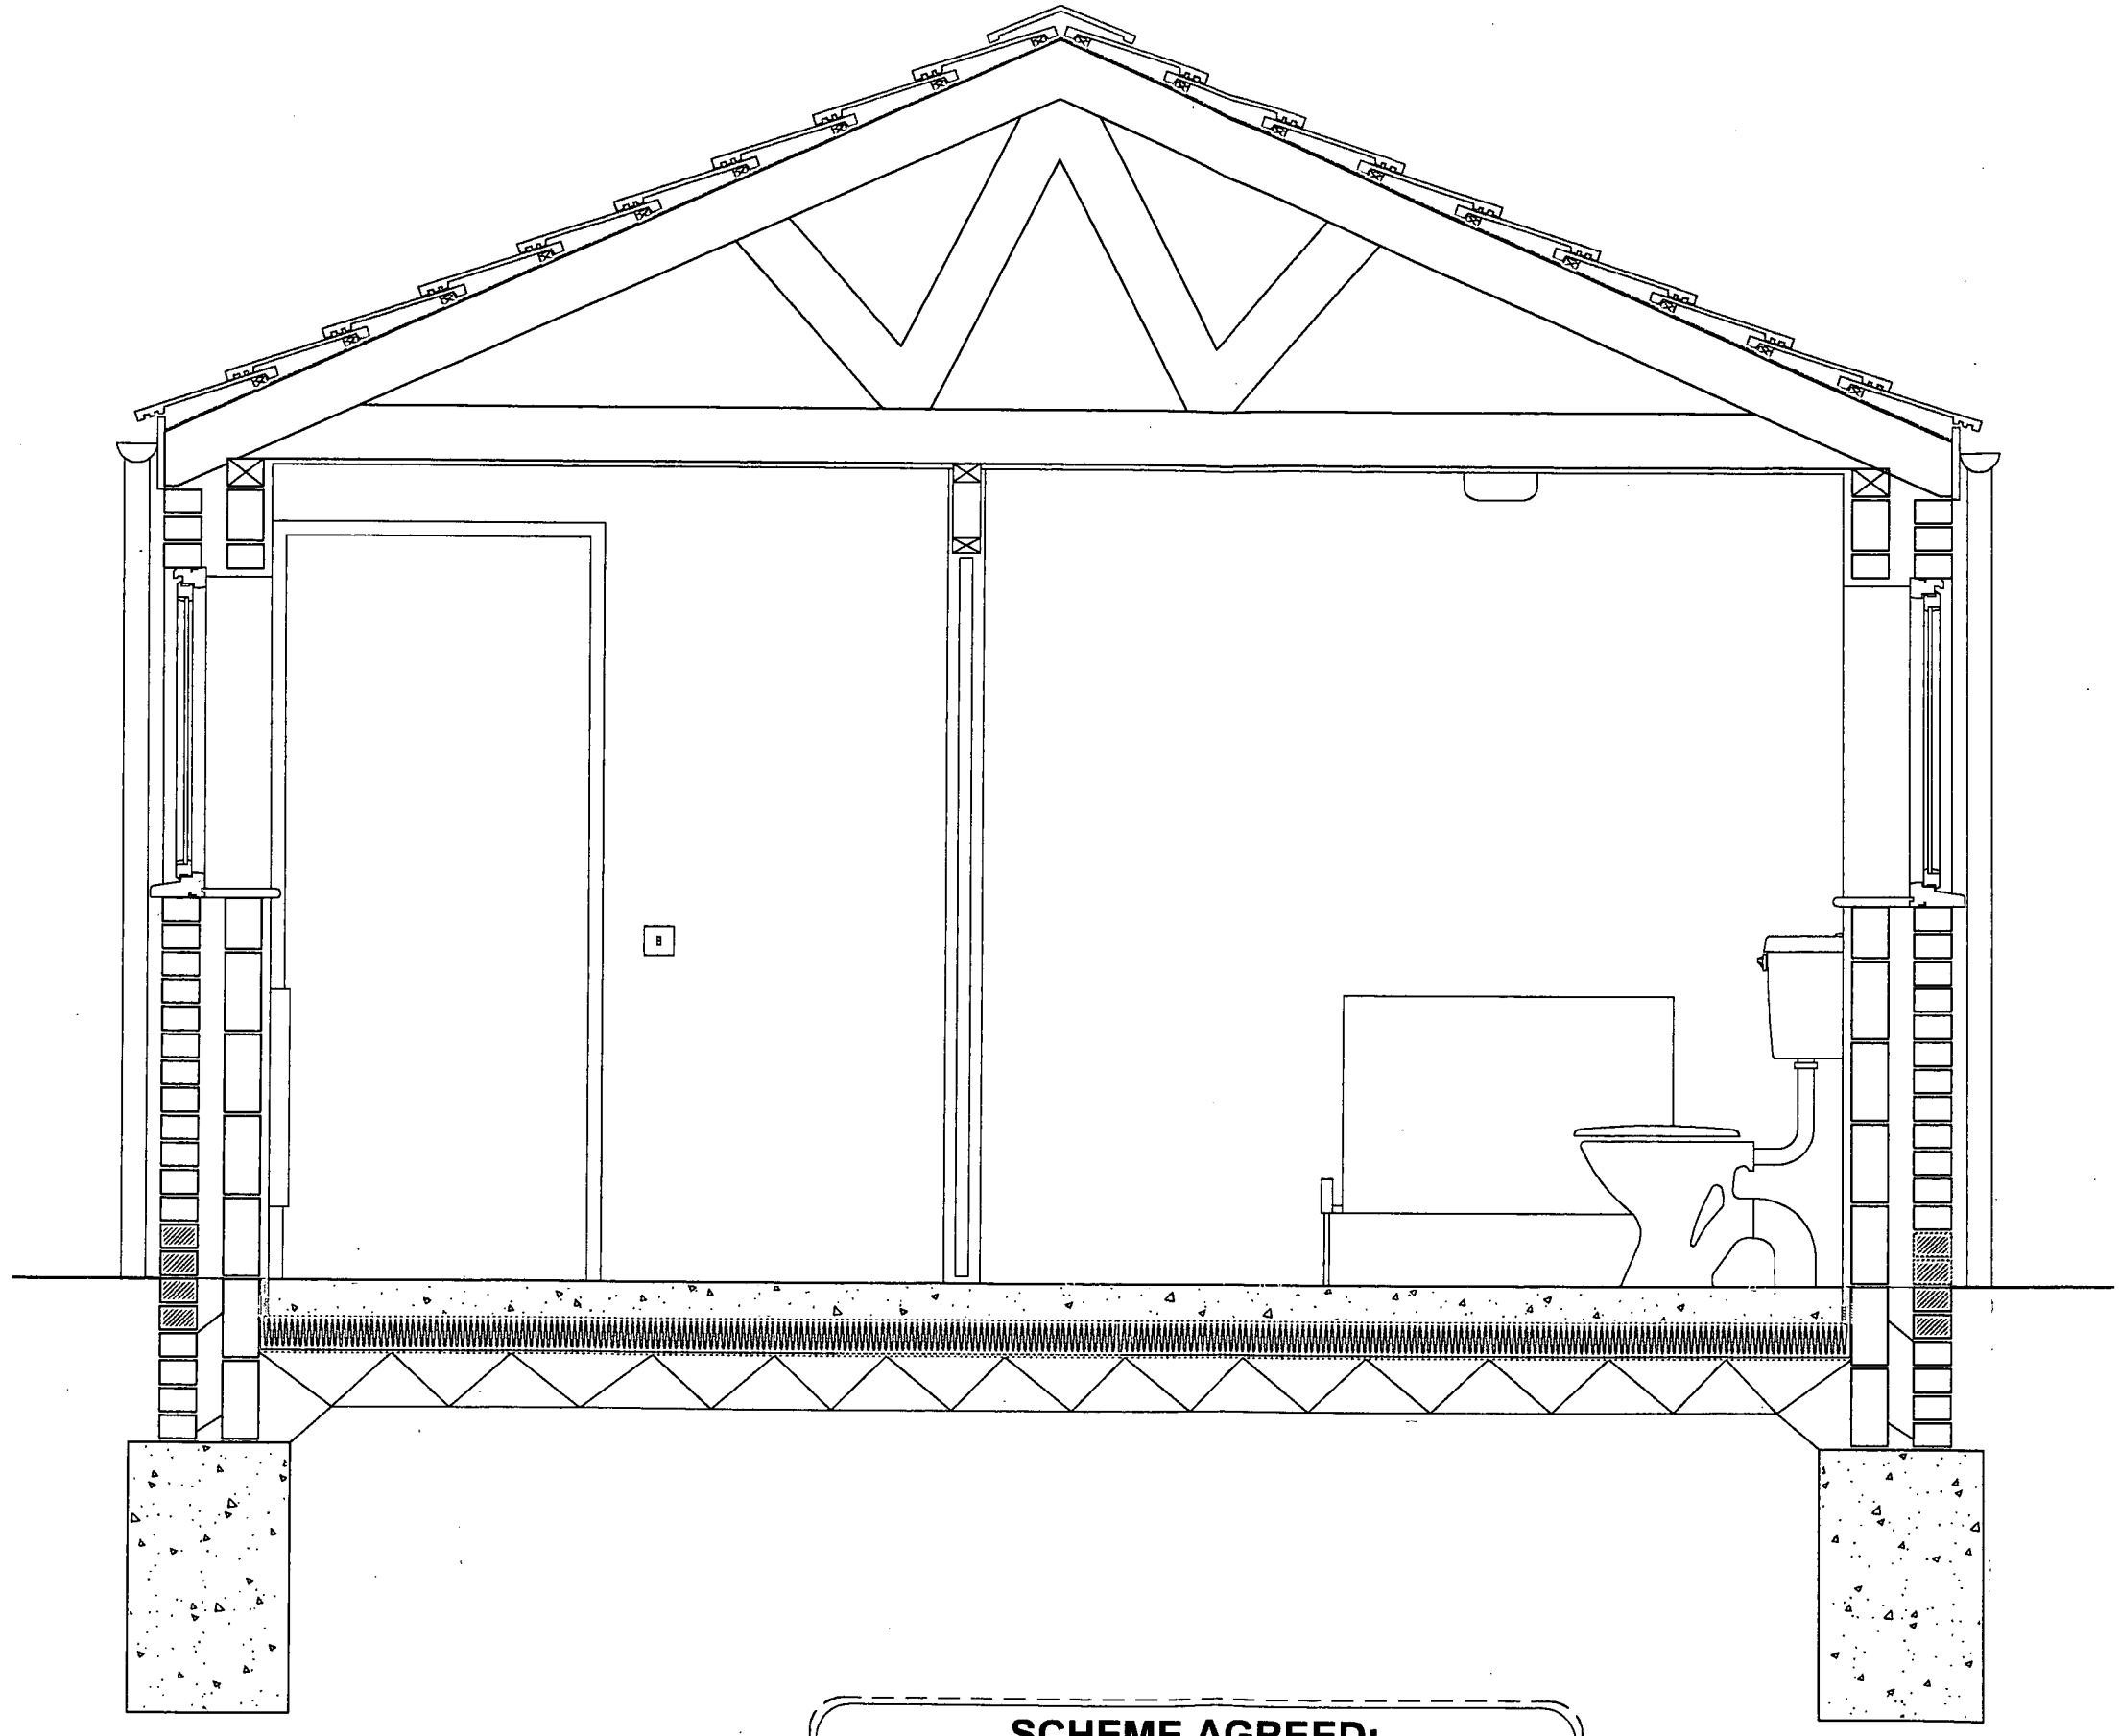

Proposed Section A-A 1:20

SCHEME AGREED:

Client:..... Date:...../...../.....

OT:..... Date:...../...../.....

Rev:	Revision Note:	Date:	Chk
A	Single block wall replaced with studwork.	28/06/11	RE

Client:
Ms J Riley
9 Park Street, Market Bosworth,
Nuneaton, Leics, CV13 0LL

Project:
Proposed Disabled Adaptation

O.T. - Paul Withington

Job Reference:	5420		
Drawing Number:	5420.09A		
Drawn By:	RB	Checked By:	RB
Revision:	A	Date:	23-03-1
Scale:	1:20	Paper Size:	A3

care&repair west leicestershire
2 Mantle Lane • Coalville
Leicestershire • LE67 3DW
Telephone: 01530 510031
www.carerepair.org.uk