LOCATION PLAN:
PROPOSED LEAN-TO EXTENSION TO EXISTING LIVESTOCK BUILDING.

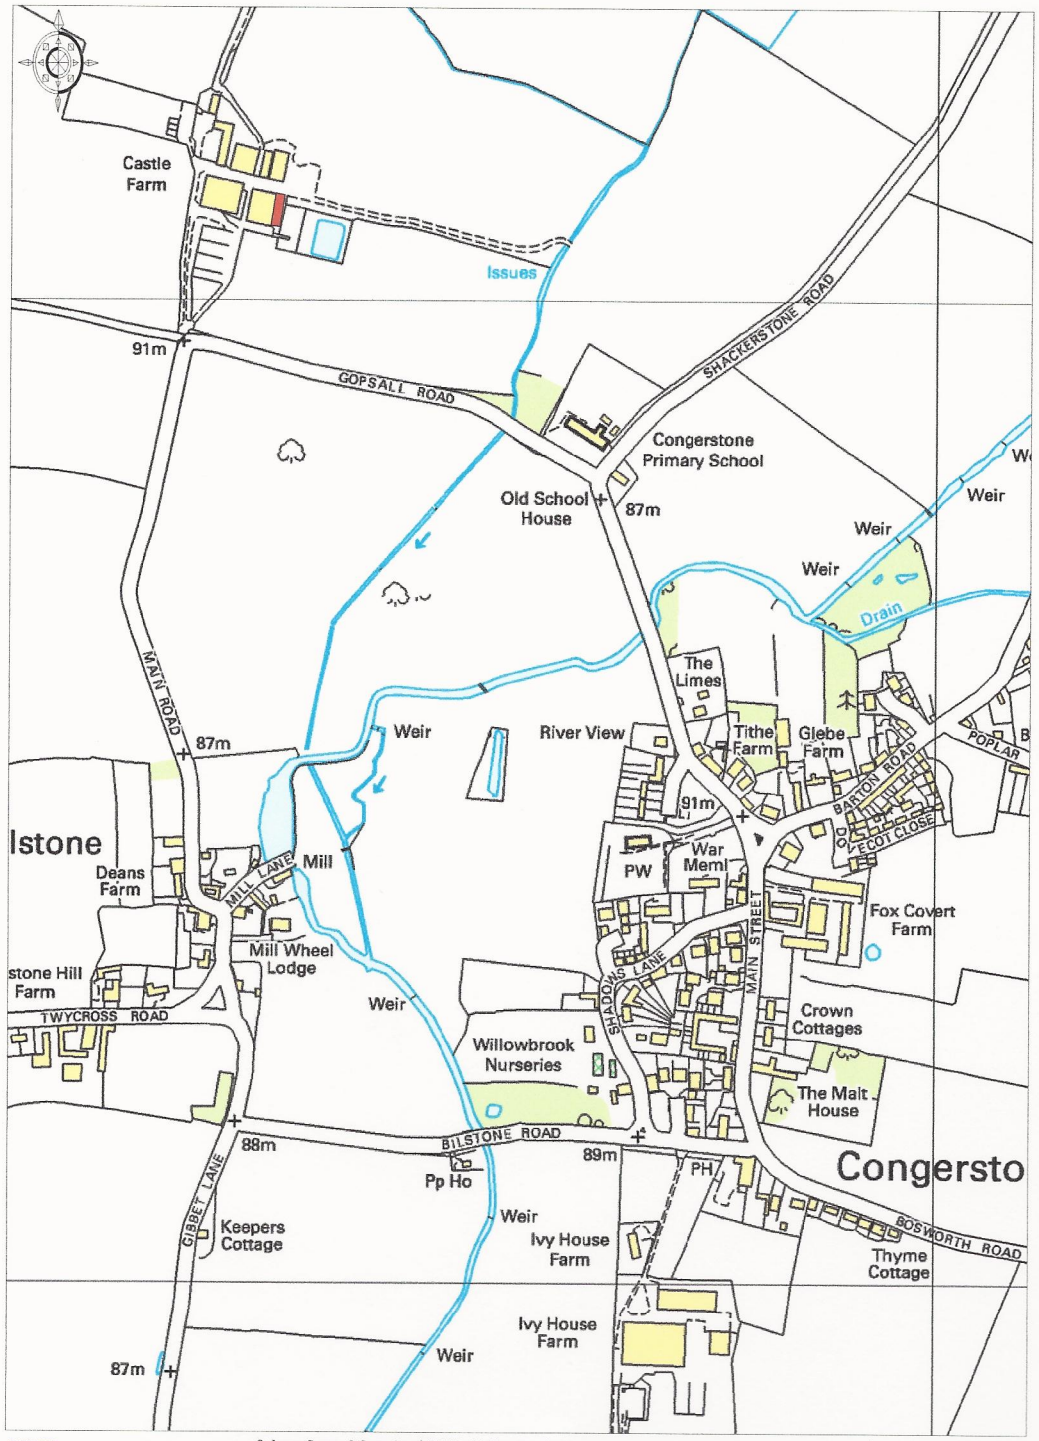

Promap®
Ordnance Survey © Crown Copyright 2011. All rights reserved.
Licence number 100020449. Plotted Scale - 1:7667

CASTLE FARM
GOPSALL ROAD
BILSTONE NUNEATON
CV13 6NQ
Based on of Scale 1:7500