



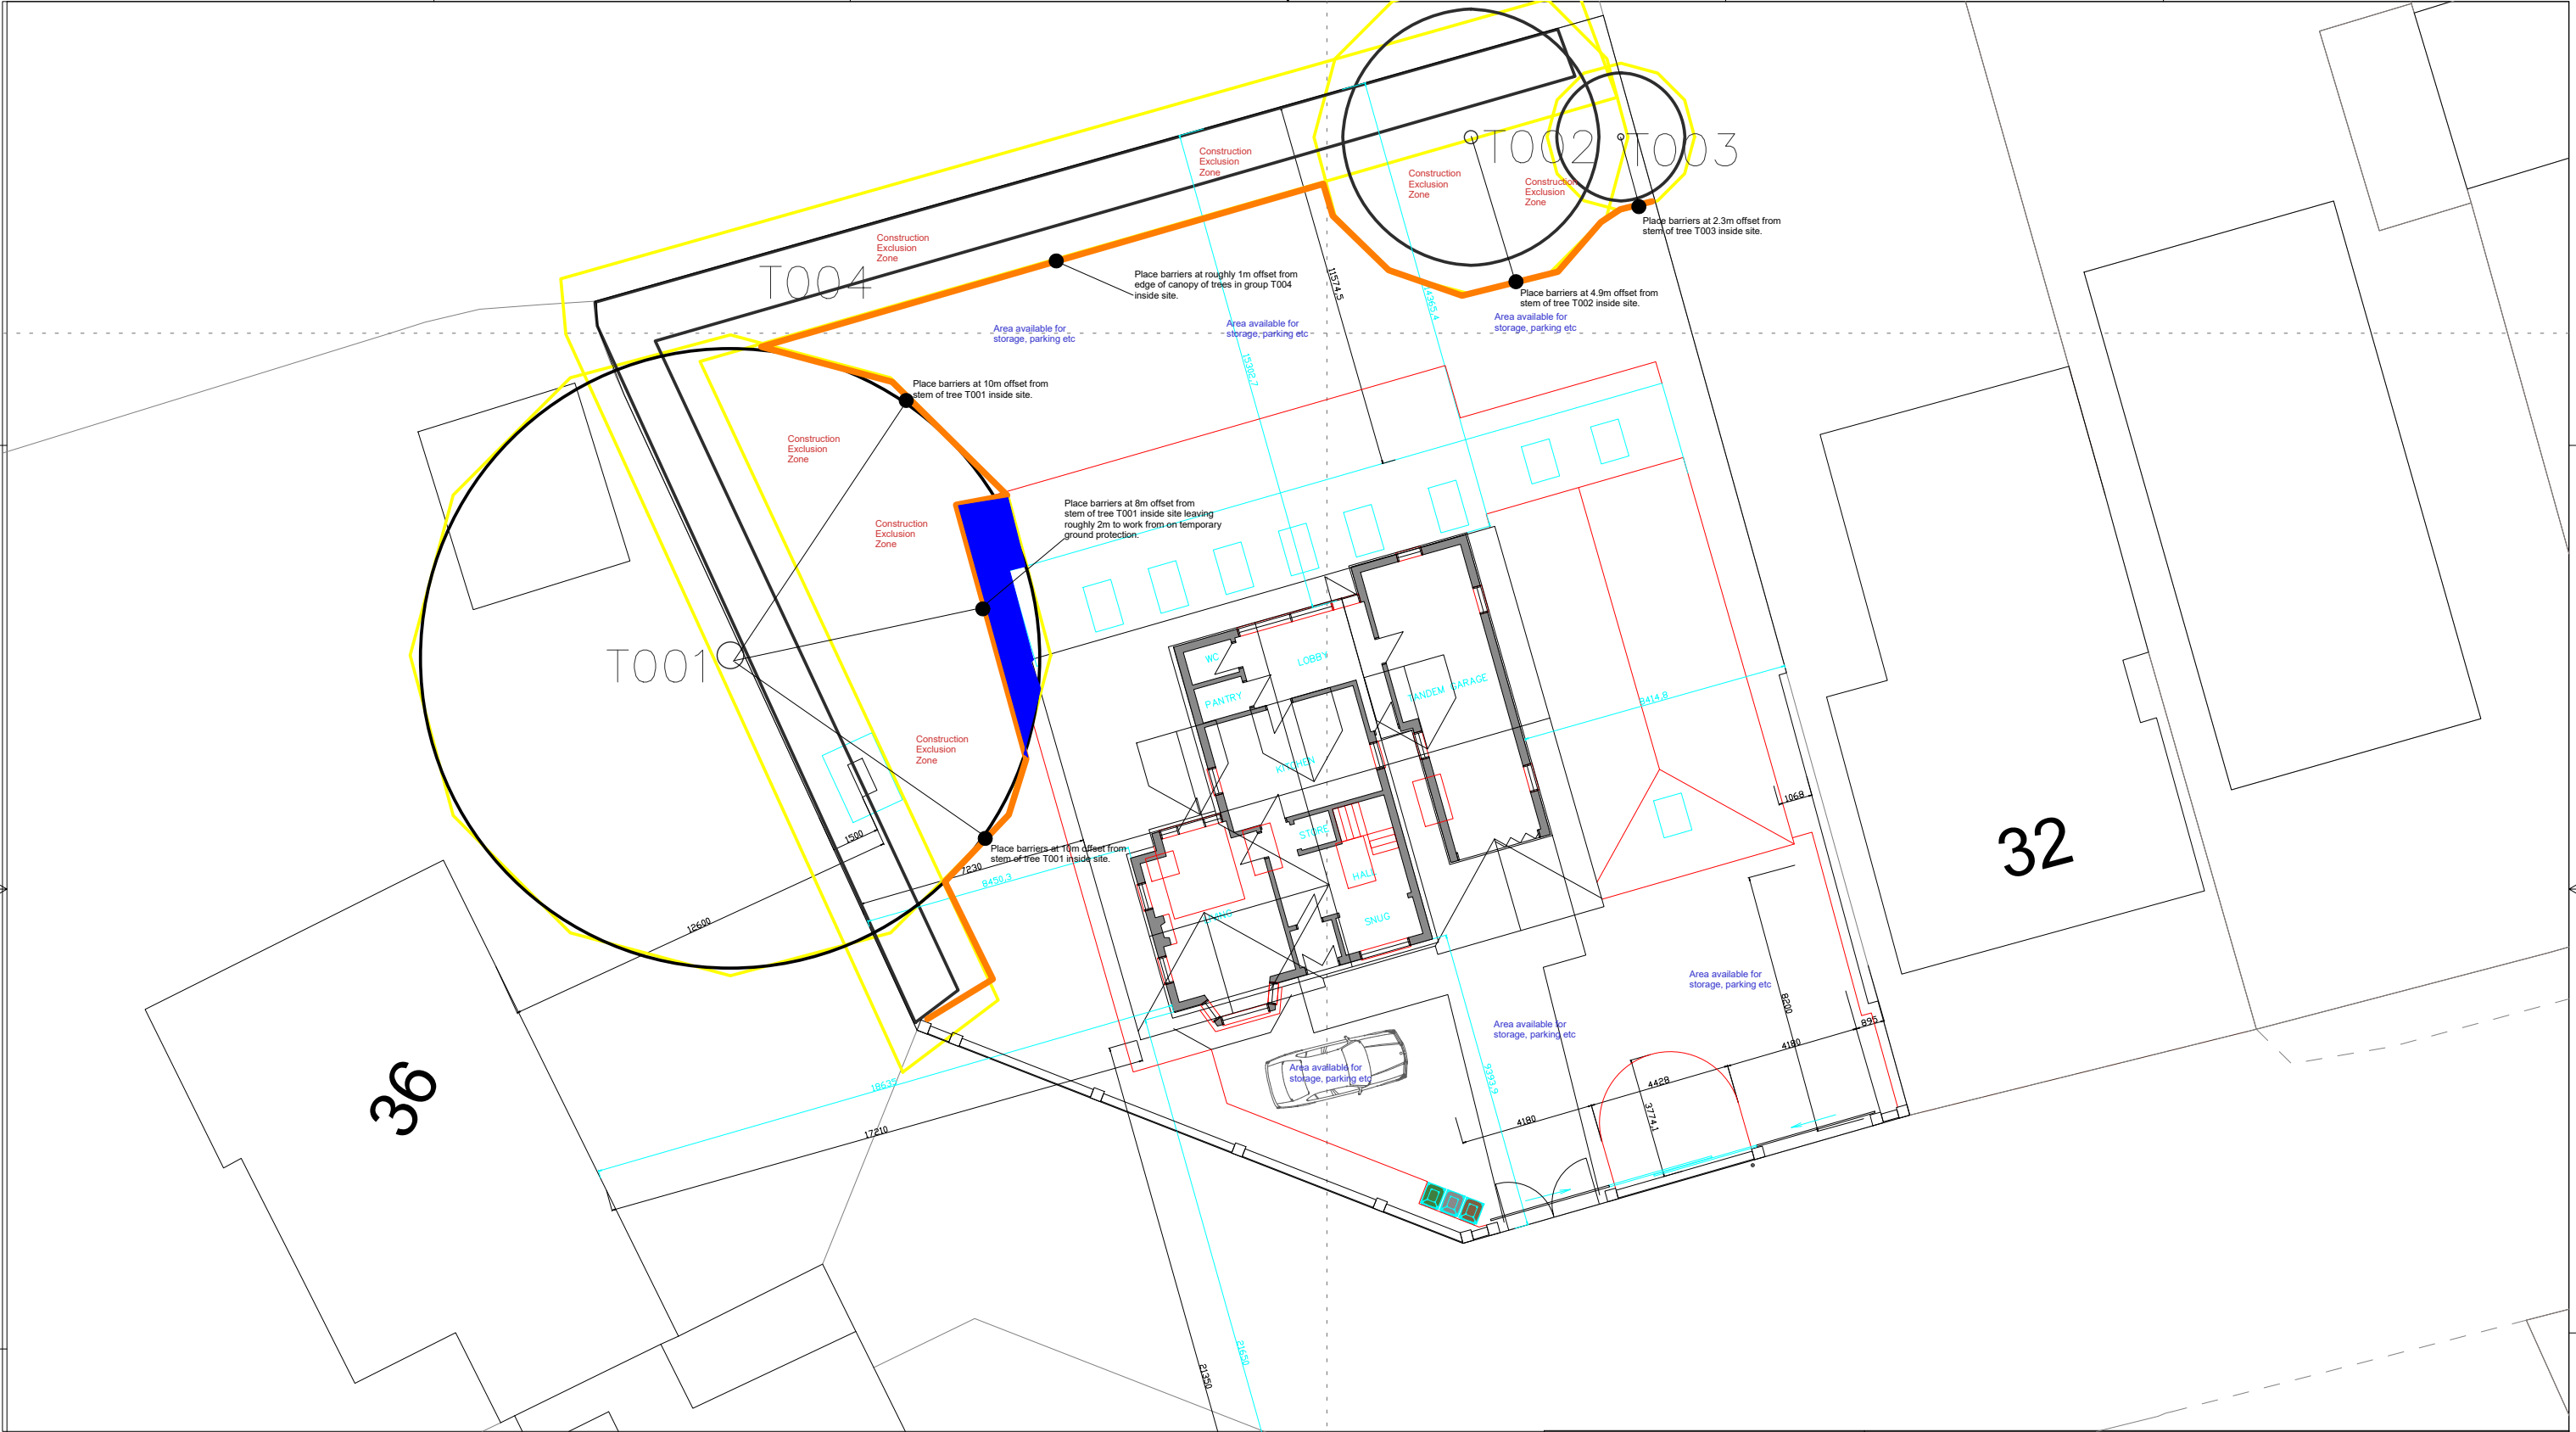

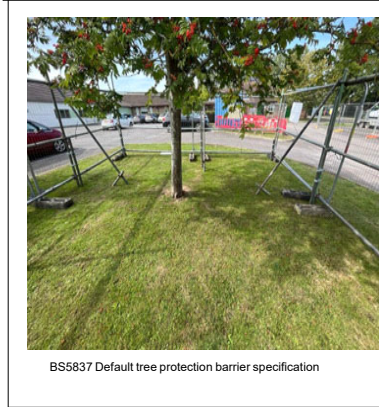


BS5837 Default tree protection barrier specification



Example of signs to be placed on tree protection barriers



Example of temporary ground protection inside Root Protection Area

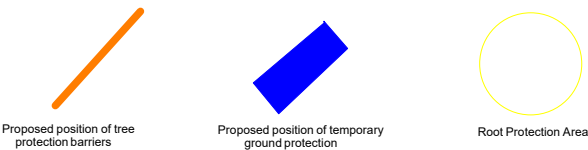

Proposed position of tree protection barriers

Proposed position of temporary ground protection

Root Protection Area

To be read in conjunction with Tree Survey & Method Statement. Ref: TS&MS_34Sunnyhill_Burb/01



RJ Tree Services Ltd

27 Main Street
Foxton
Leic's
LE16 7RB

07765792719
info@rjtreeservices.co.uk

34 Sunnyhill, Burbage, Hinckley, Leicestershire, LE10 2SB

TITLE

Tree Protection Plan 01

SIZE	A3	For: Mr Philip Crowfoot
SCALE		
1:200		July 2023