



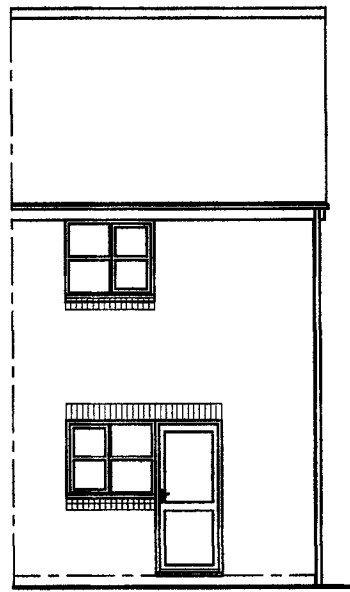


Existing Rear Elevation

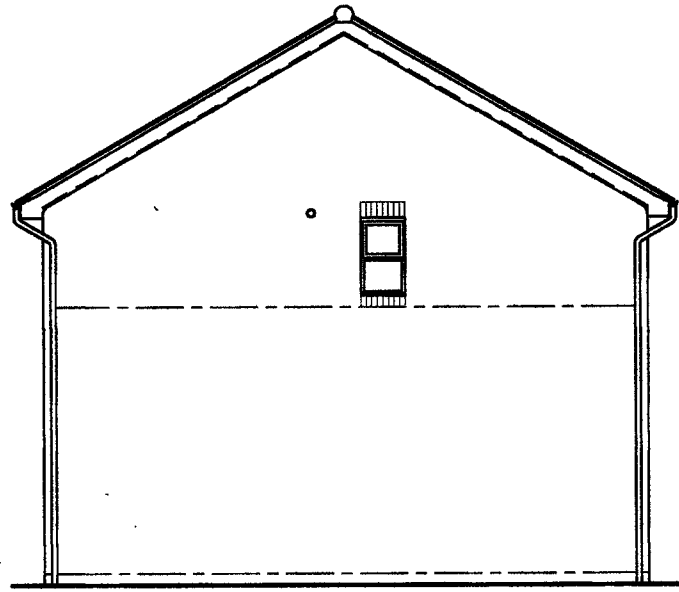


Existing Side Elevation



Existing Front Elevation

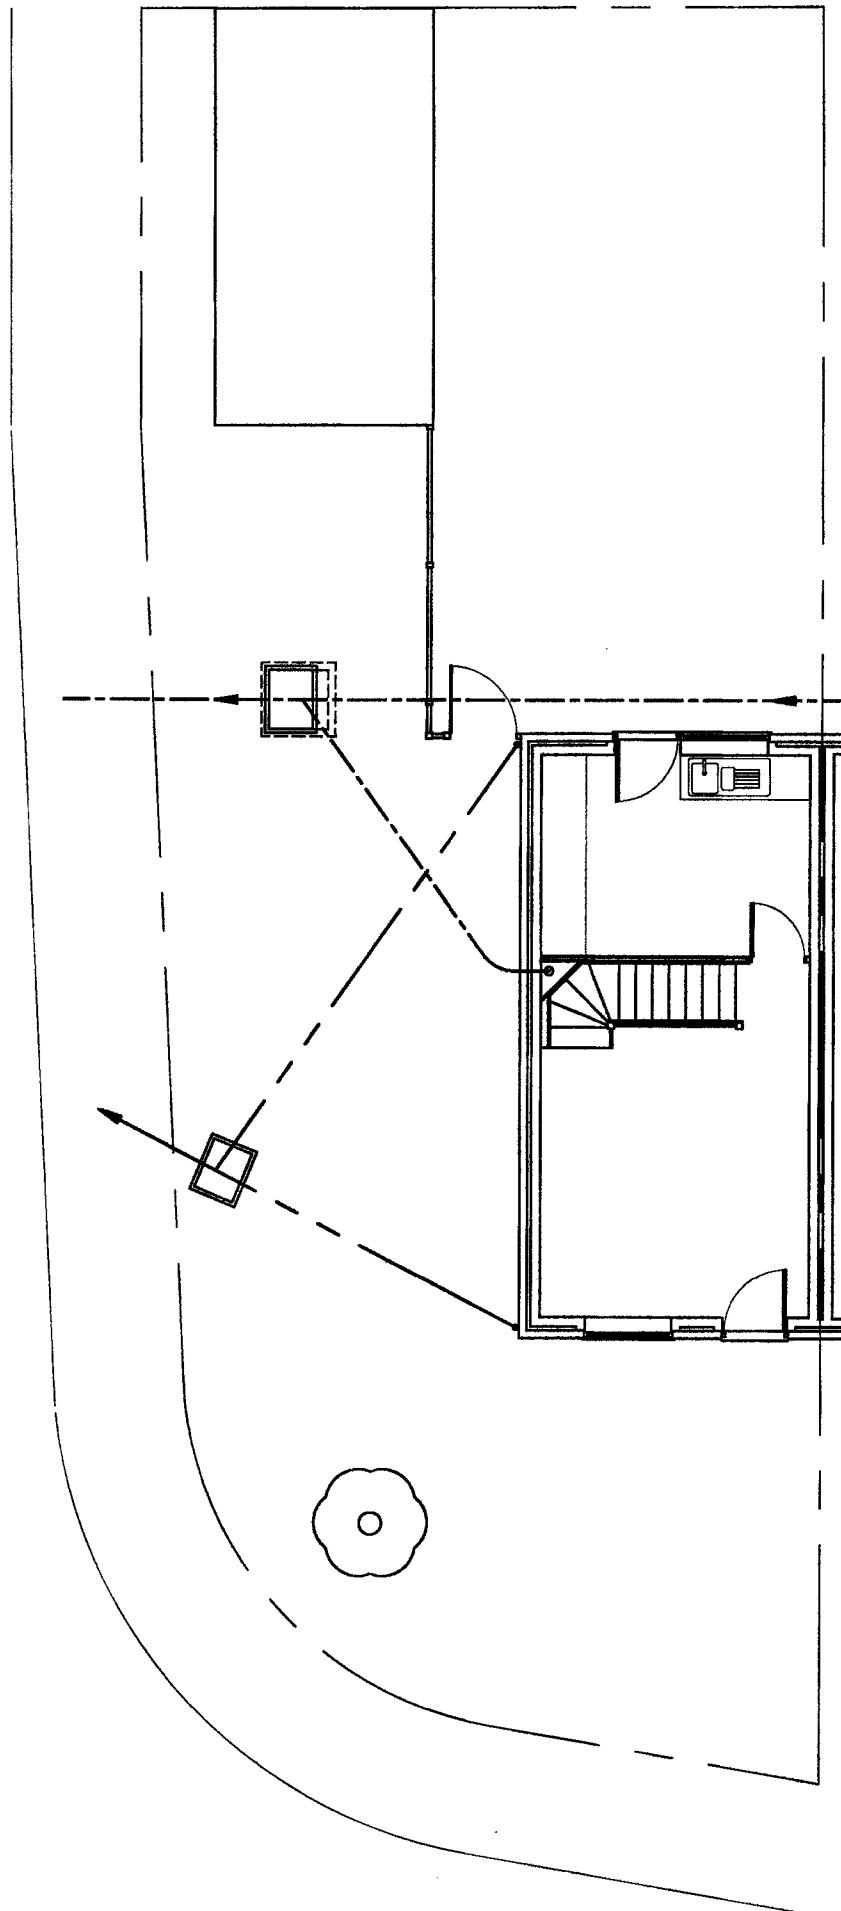

Existing Ground Floor Plan

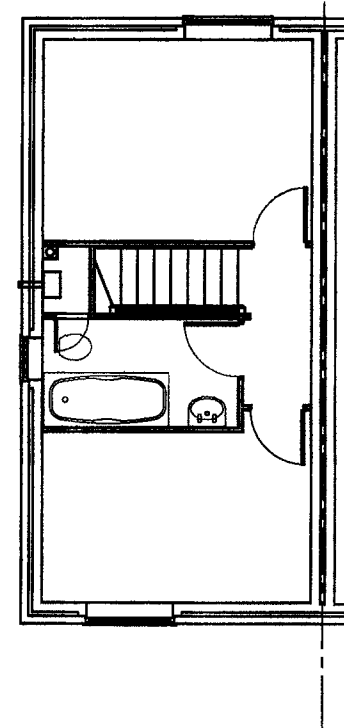

Existing First Floor Plan

AS EXISTING
21 BROOKSIDE
BARLESTONE

1:100 @ A1.