

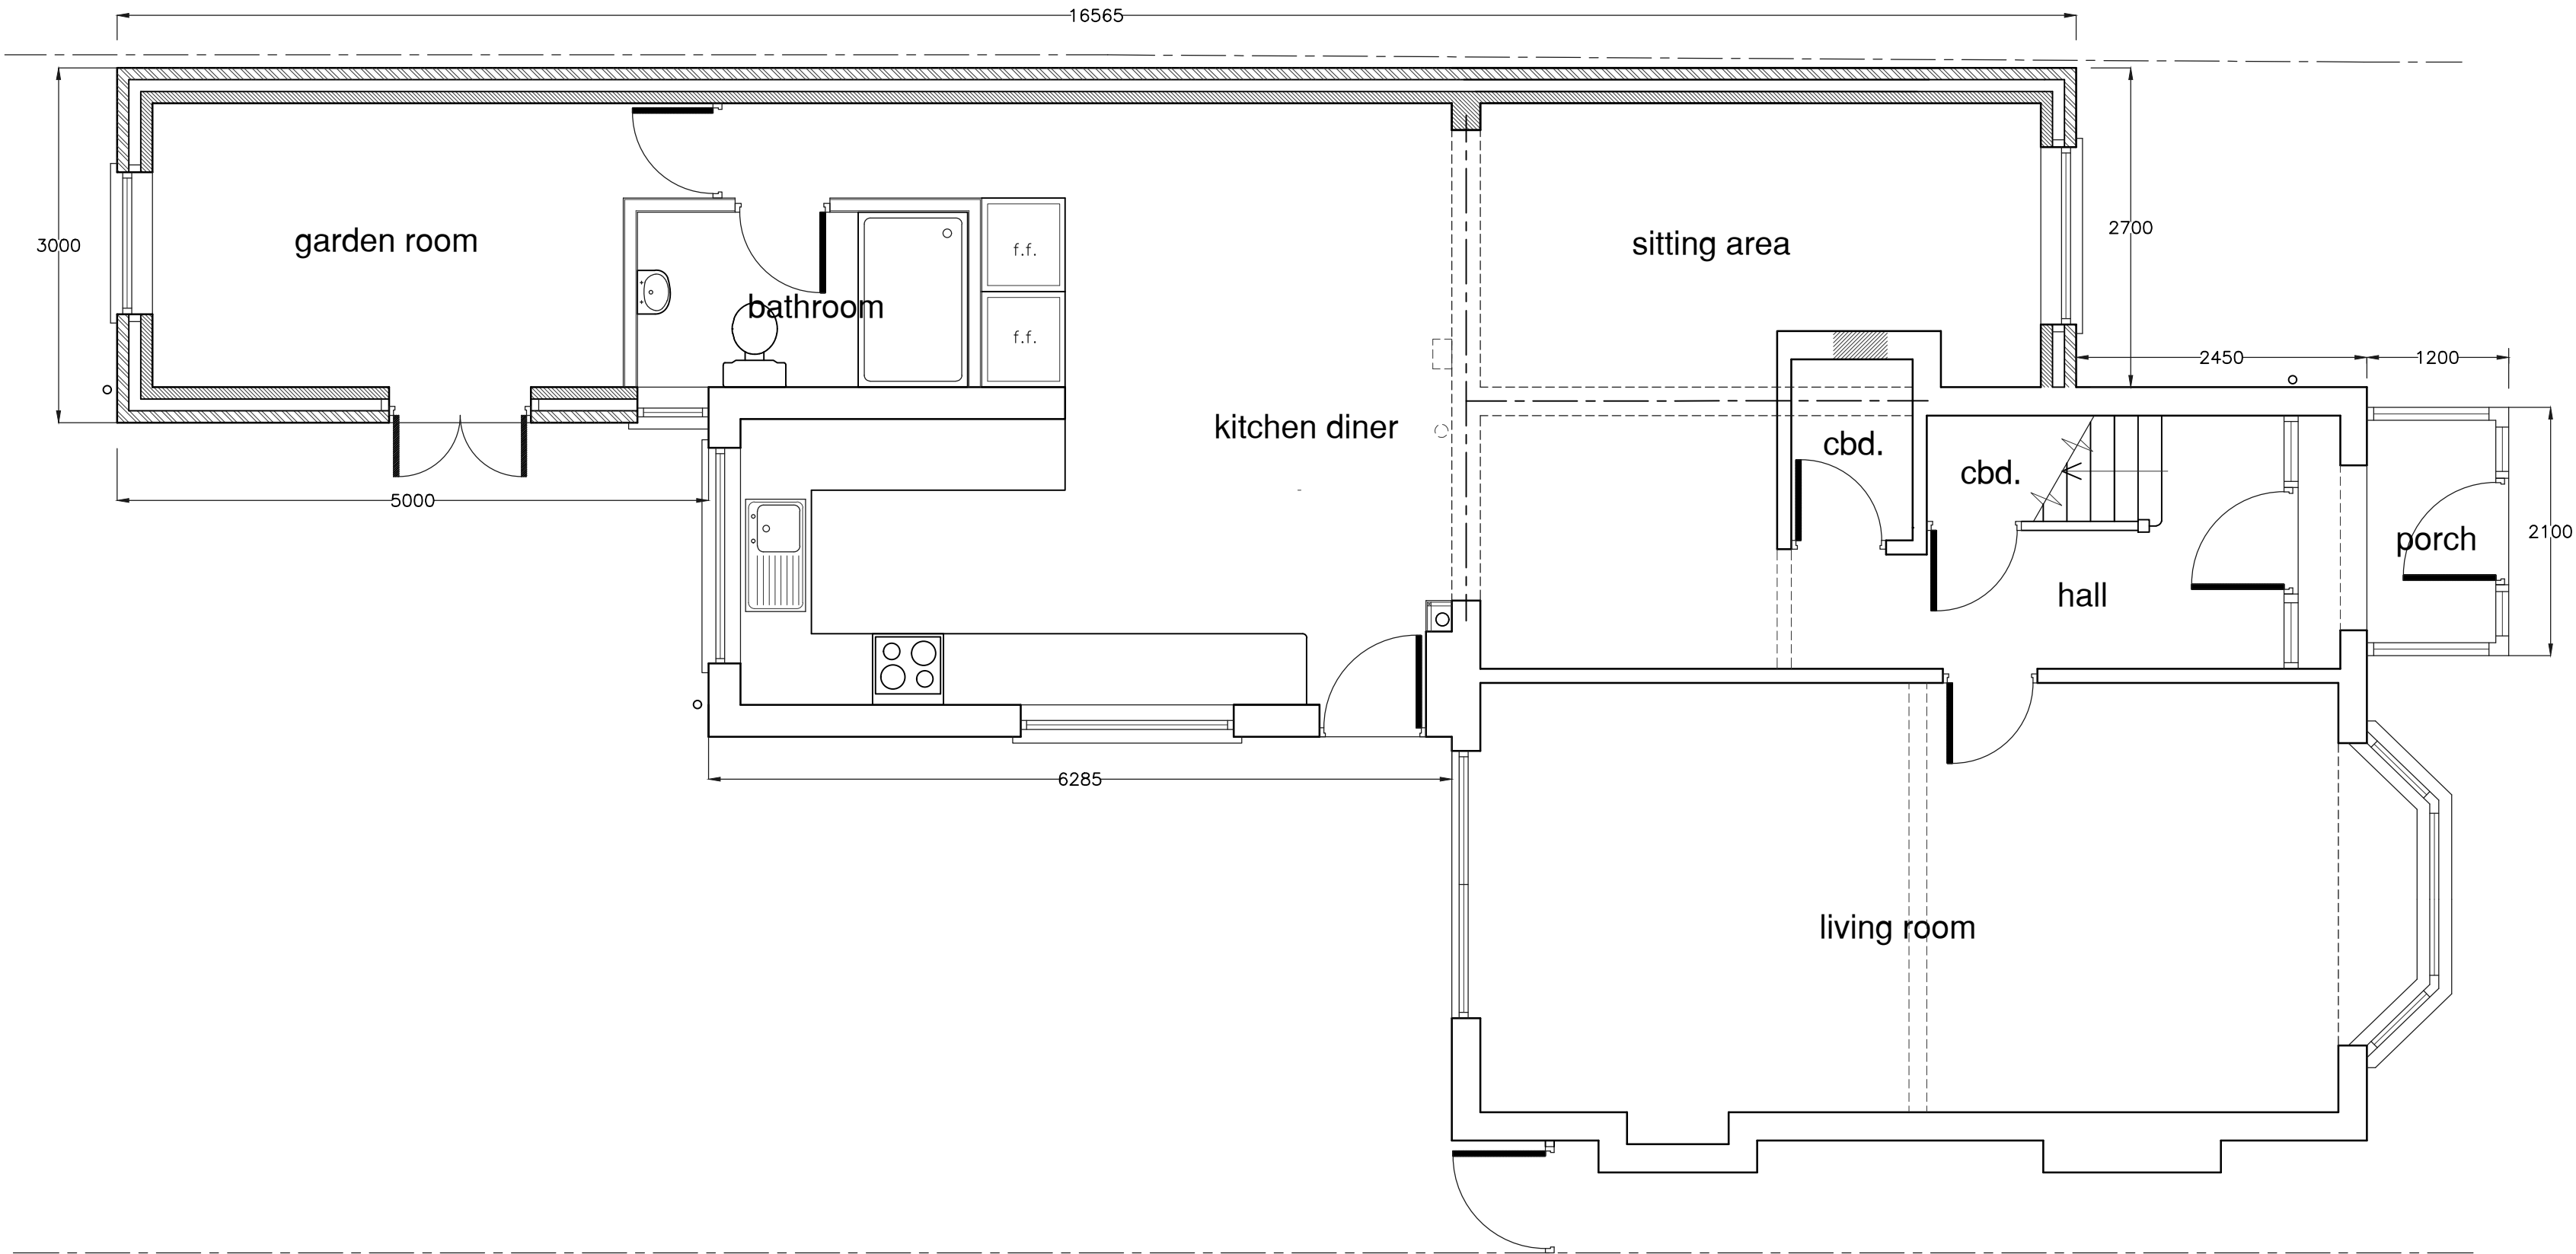


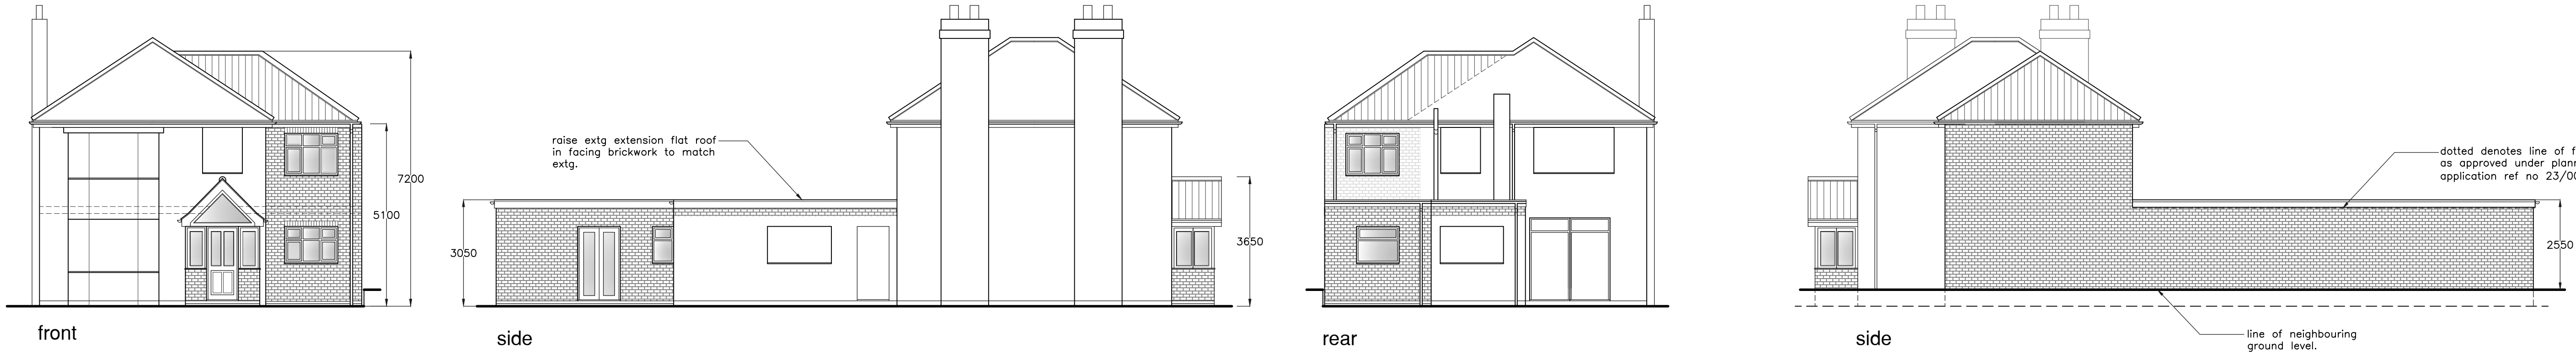

GROUND FLOOR AS PROPOSED

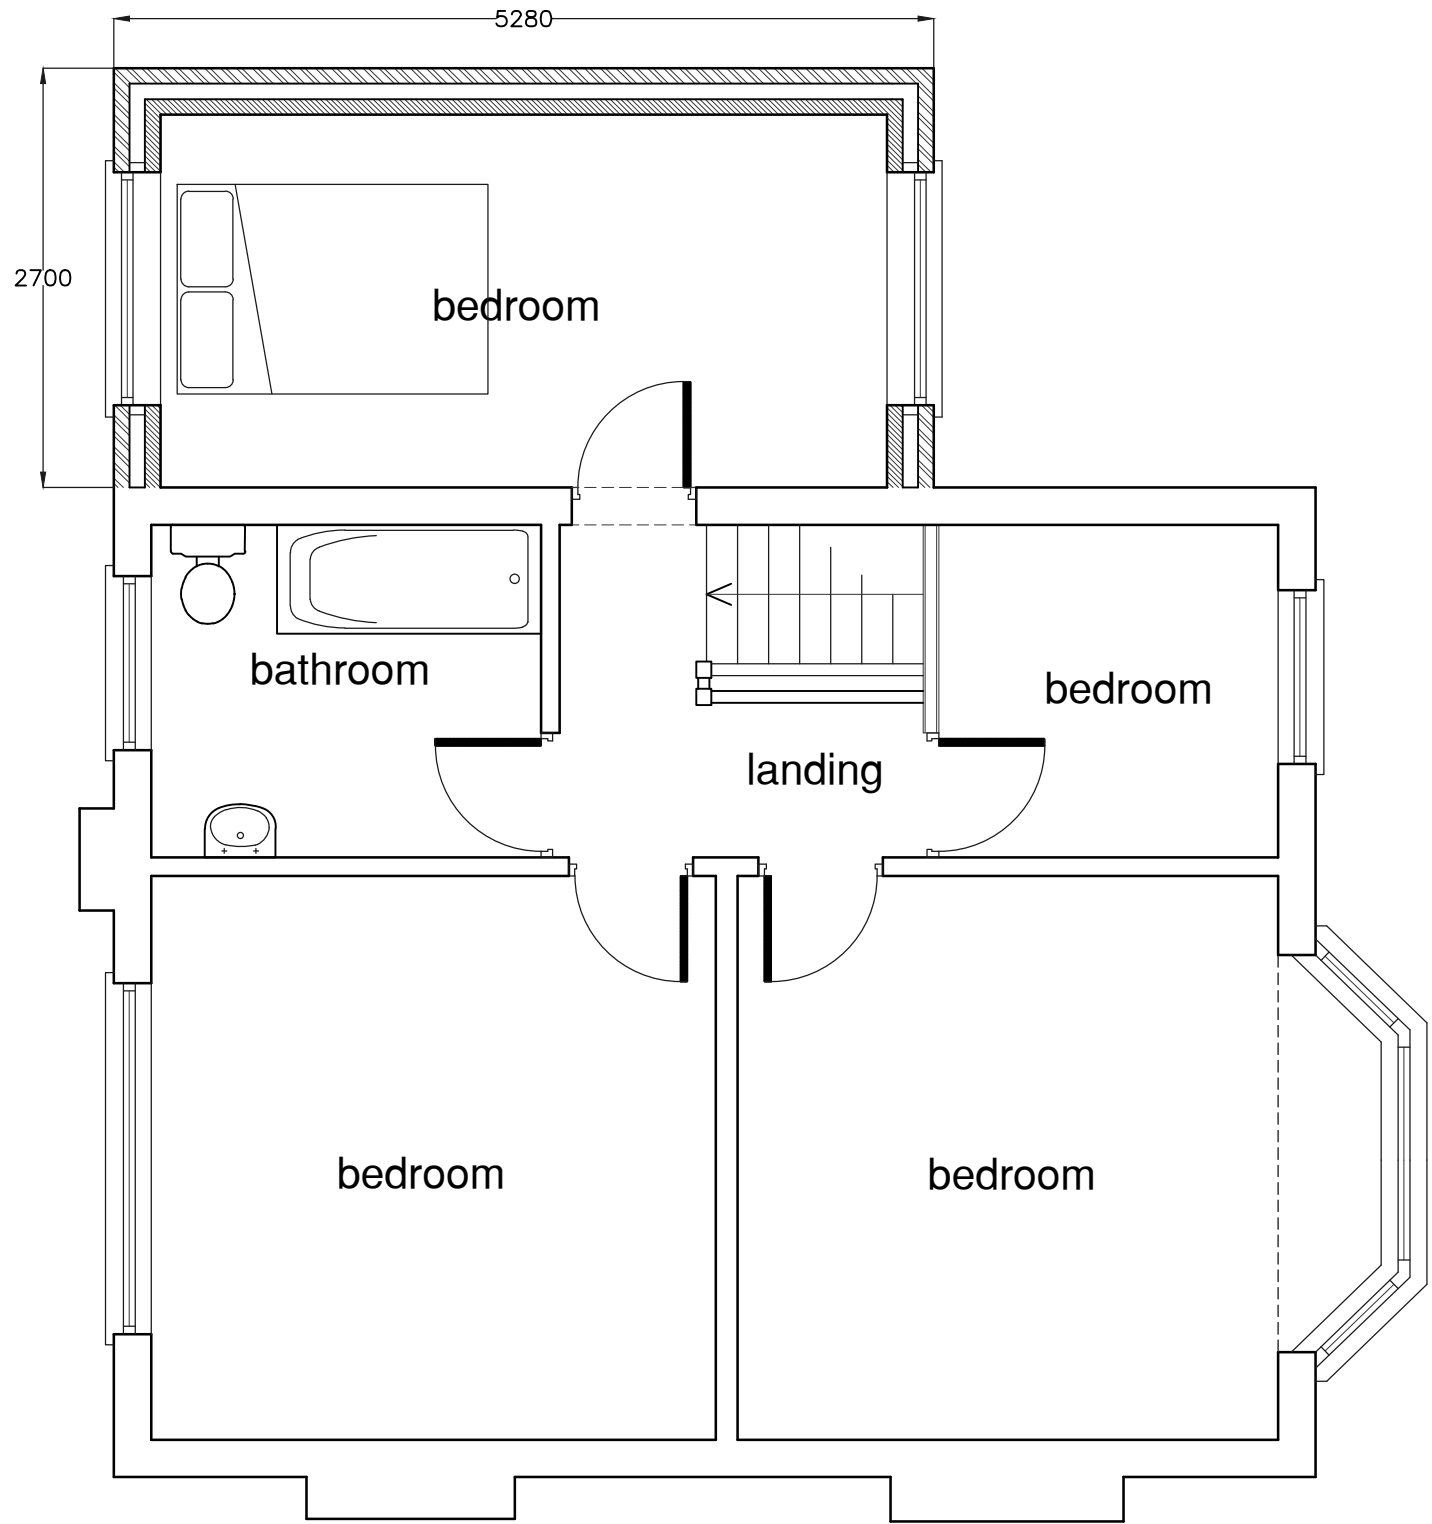

FIRST FLOOR AS PROPOSED

REV E – AUG 2024 – EXTENSION
FLAT ROOF RAISED.

A.J.S
ARCHITECTURAL SERVICES

Please reply to:
156A Fosse rd nth
Leicester
LE3 5ES
Mobile: 07974 263607
Email: andyaskeds@aol.com

Project *PROPOSED EXTENSIONS*
AT:
13 MARSTON DRIVE
LEICS
GROBY

Sheet Title *PROPOSED PLANS
AND ELEVATIONS*

Scale 1:50, 1:100 Ref 2022/9252/02E

Date SEPTEMBER 2022 Drawn AJS

ALL DIMENSIONS TO BE CHECKED ON SITE. DO NOT SCALE OFF DRAWING.
THIS DRAWING IS THE COPYRIGHT OF THE ARCHITECT AND NOT TO BE REPRODUCED
WITHOUT THEIR PERMISSION. DISTANCE SURVEY MAP INFORMATION REPRODUCED WITH
PERMISSION OF HMSS CROWN COPYRIGHT RESERVED.