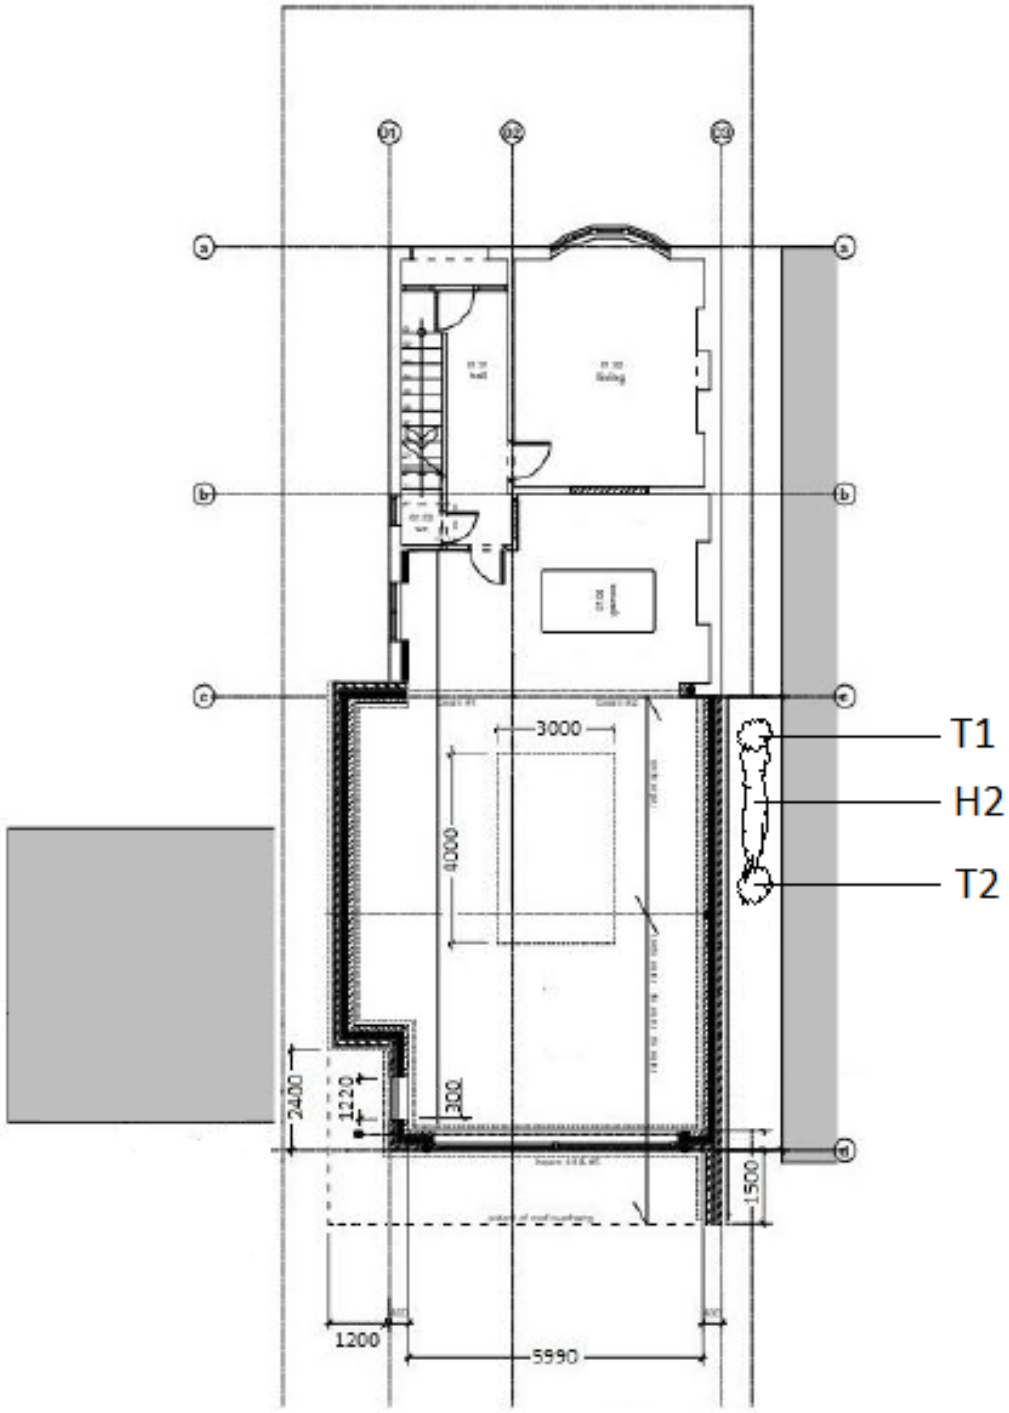



Scale 1:50 @ A1
1:100 @ A3

T1 - Rowan tree
H2 - Privet hedge
T2 - Rowan tree

Two small Rowan trees and Privet hedge to be removed to improve passageway access at side of extension

M411:02:02 -

mCnaughtarchitecture

Mr & Mrs Evans

Extension, 61, Woodland Road Hendley

plans:floors:proposed

1:50 @ A1 1:100 @ A3

M411:02:02 -