
sign made as a 5mm clear acrylic face panel with a reverse applied print,
behind this a 3mm dibond panel with channel & clips to fit to 2no aluminium powder costed posts,
posts to be dug & concreted into soft earth

main entrance

pedestrian entrance

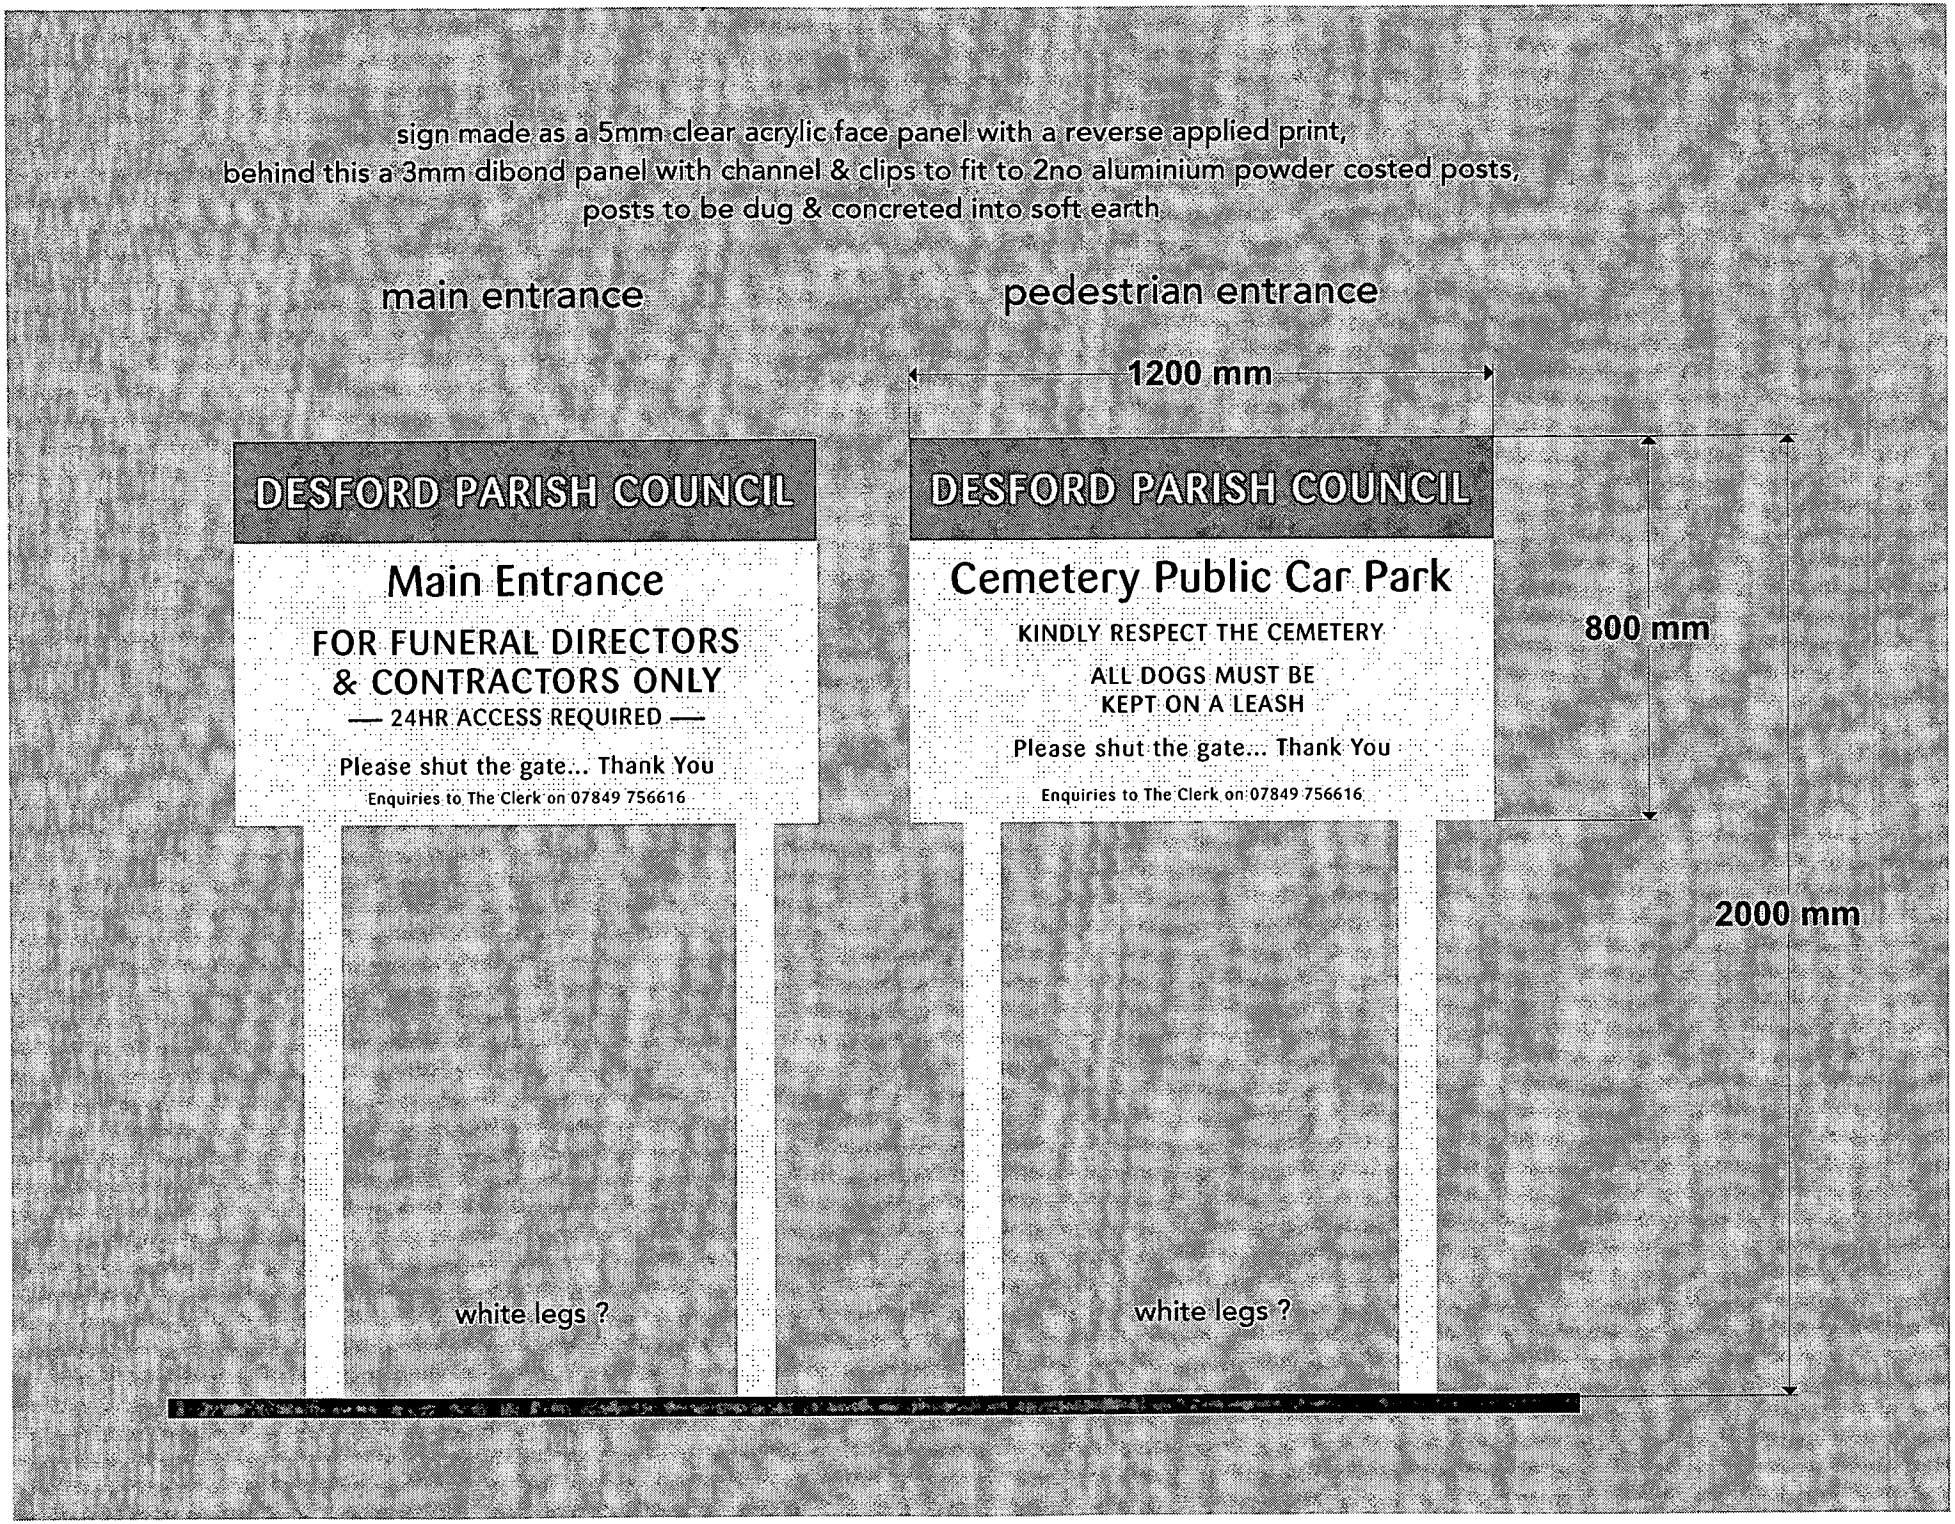

10/00900/COU

APPENDIX B
DISCONS