10/00900/COU

Appendix A pg 1 of 4
DISCONS

Desford Parish Council


Proposed Car Park Improvement at Desford Cemetery

NOTES

1. Proposed design developed by Edwards and Edwards Consultancy Ltd., 42 Buckingham Rd., Coalville, LE67 4PA for Desford Parish Council.
2. Three drawings are submitted: (i) Proposed car parking layout; (ii) Construction details across a typical section; and (iii) Proposed car parking layout with existing and proposed ground levels (arbitrary height datum at 10.000m in highway channel at the west end of the works; existing ground levels in Black, new finished levels of car park in Red).
3. 125 x 150 PC kerb is used to mark the line of the Highway Boundary, set 25mm above the new car park surfacing to prevent stormwater discharging onto the highway. A fall along the line of this PC kerb from west to east ensures that the stormwater is discharged onto the field by consent of the landowner.
4. The 5No. car parking bays will be marked in durable white lining.
5. The 'grubbed out hedge' along the front of the cemetery has now been replanted with holly bushes.

Appendix A pg 2 of 4

10/00900/COU.

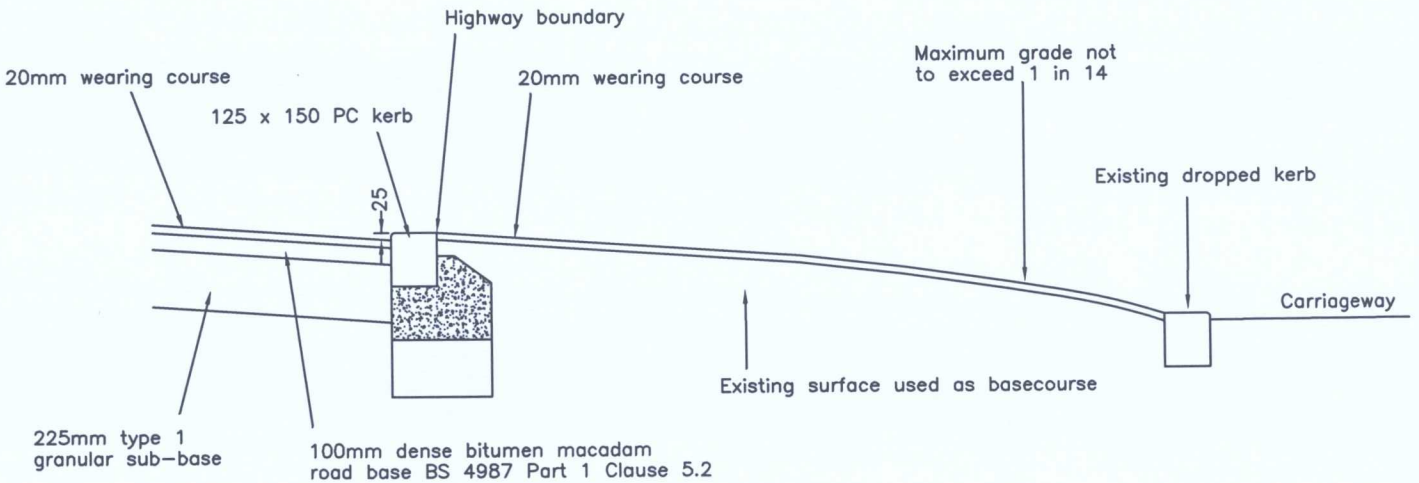

Notes:

1. All dimensions are in millimetres unless otherwise stated.

Revisions:

This drawing is protected under copyright, no copies to be taken unless agreed in writing by Edwards & Edwards Consultancy Ltd

Edwards & Edwards Consultancy Ltd
HIGHWAY PLANNING AND DESIGN
42 Buckingham Road, Coalville,
Leicestershire. LE67 4PA
Tel/Fax : 01530 813257
e-mail : eae@constructionplus.net

Client
Desford Parish Council

Project
Desford Cemetery

Title
Construction Details
Access Typical Section

Drawing No.
2251/2/2


Scale
Not to Scale

Date
March 2012

Drawn By
G Edwards

Appendix A pg 30 of 4

10/00900/COU

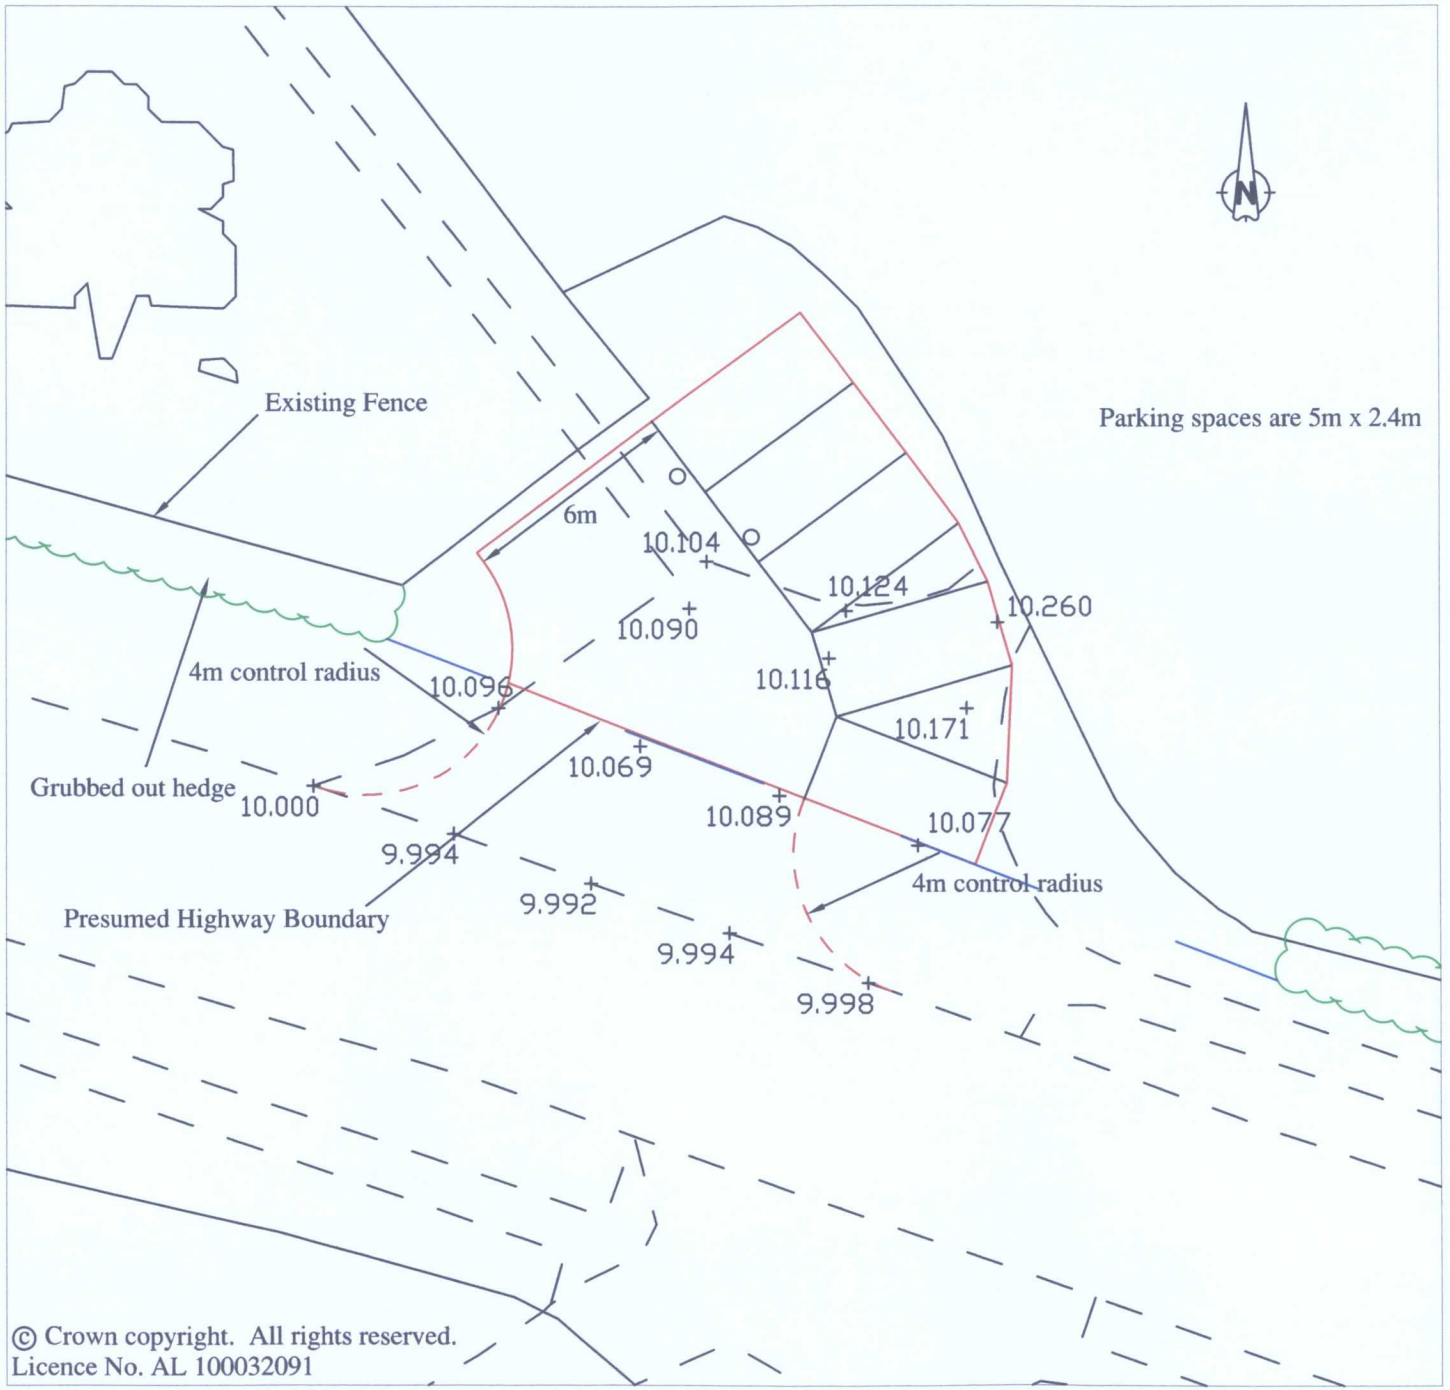

Notes:

Revisions:

This drawing is protected under copyright, no copies to be taken unless agreed in writing by Edwards & Edwards Consultancy Ltd

Edwards & Edwards Consultancy Ltd

HIGHWAY PLANNING AND DESIGN

42 Buckingham Road, Coalville,
Leicestershire. LE67 4PA
e-mail : eae.ge@yahoo.co.uk

Client

Desford Parish Council

Project

Desford Cemetery

Title

Proposed Car Parking Layout

Drawing No.

2251/1

Scale

1:500

Date


January 2012

Drawn By

G Edwards

Appendix A Pg 4 of 4.

10/00900/COU

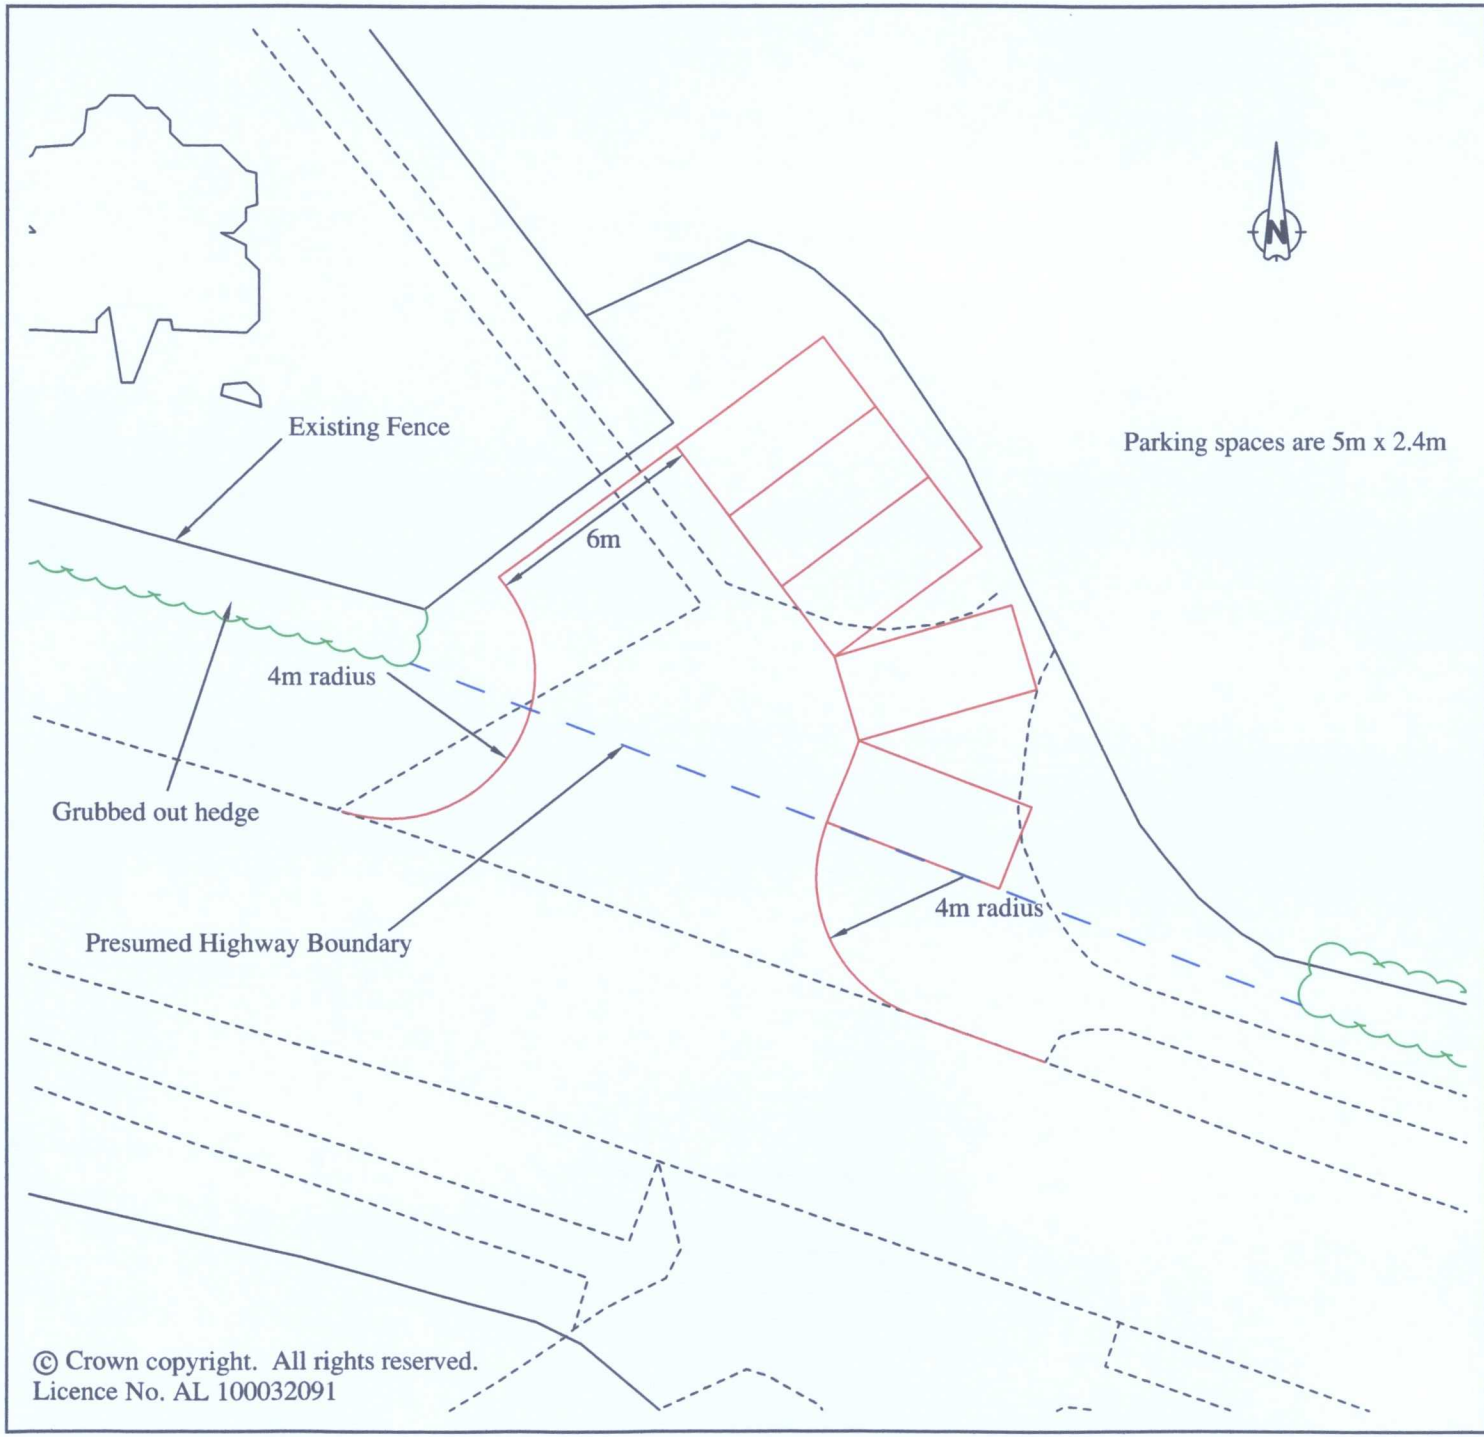

© Crown copyright. All rights reserved.
Licence No. AL 100032091

Notes:

Revisions:

This drawing is protected under copyright, no copies to be taken unless agreed in writing by Edwards & Edwards Consultancy Ltd

Edwards & Edwards Consultancy Ltd
HIGHWAY PLANNING AND DESIGN
42 Buckingham Road, Coalville,
Leicestershire. LE67 4PA
e-mail : eae.ge@yahoo.co.uk

Client
Desford Parish Council

Project
Desford Cemetery

Title
Proposed Car Parking Layout

Drawing No.
2251/1

Scale
1:500

Date
January 2012

Drawn By
G Edwards