
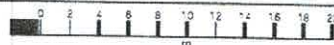


6 Alesworth Drive, LE10 2EY

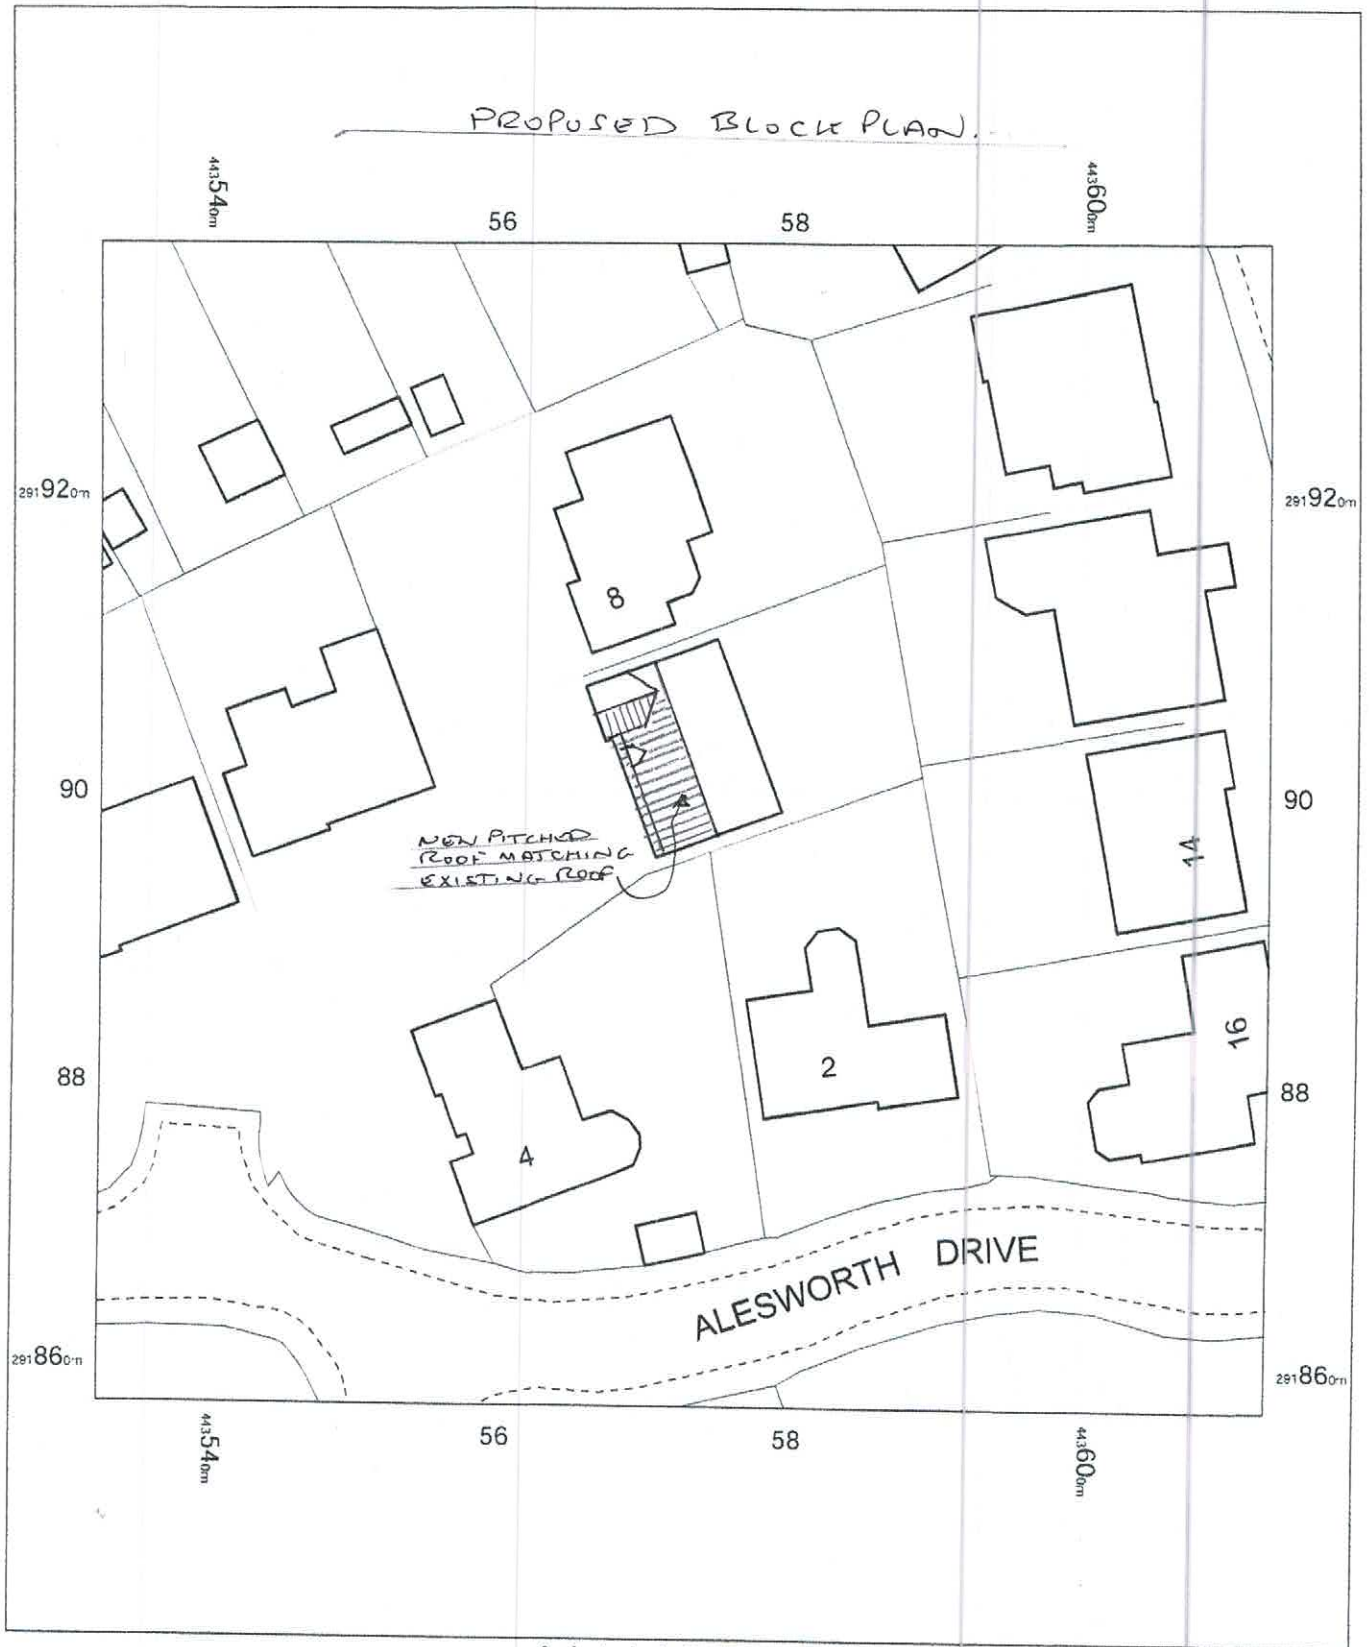

6 Alesworth Drive,
Hinckley,
Burbage,
Leicestershire
LE10 2EY

OS MasterMap 1250/2500/10000 scale
Saturday, April 11, 2026, ID: CMMPM-01272537
www.myplanningmap.co.uk

1:500 scale print at A4, Centre: 443573 E, 291898 N

© Crown Copyright Ordnance Survey. Licence no.
AC0000849896

