COPYRIGHT RESERVED
This drawing and the information it contains remains the property of Ken Walton and cannot be copied, communicated or loaned to a third party without written consent.
All dimensions to be checked with site measurement.
Do not manufacture by scaling from this drawing.

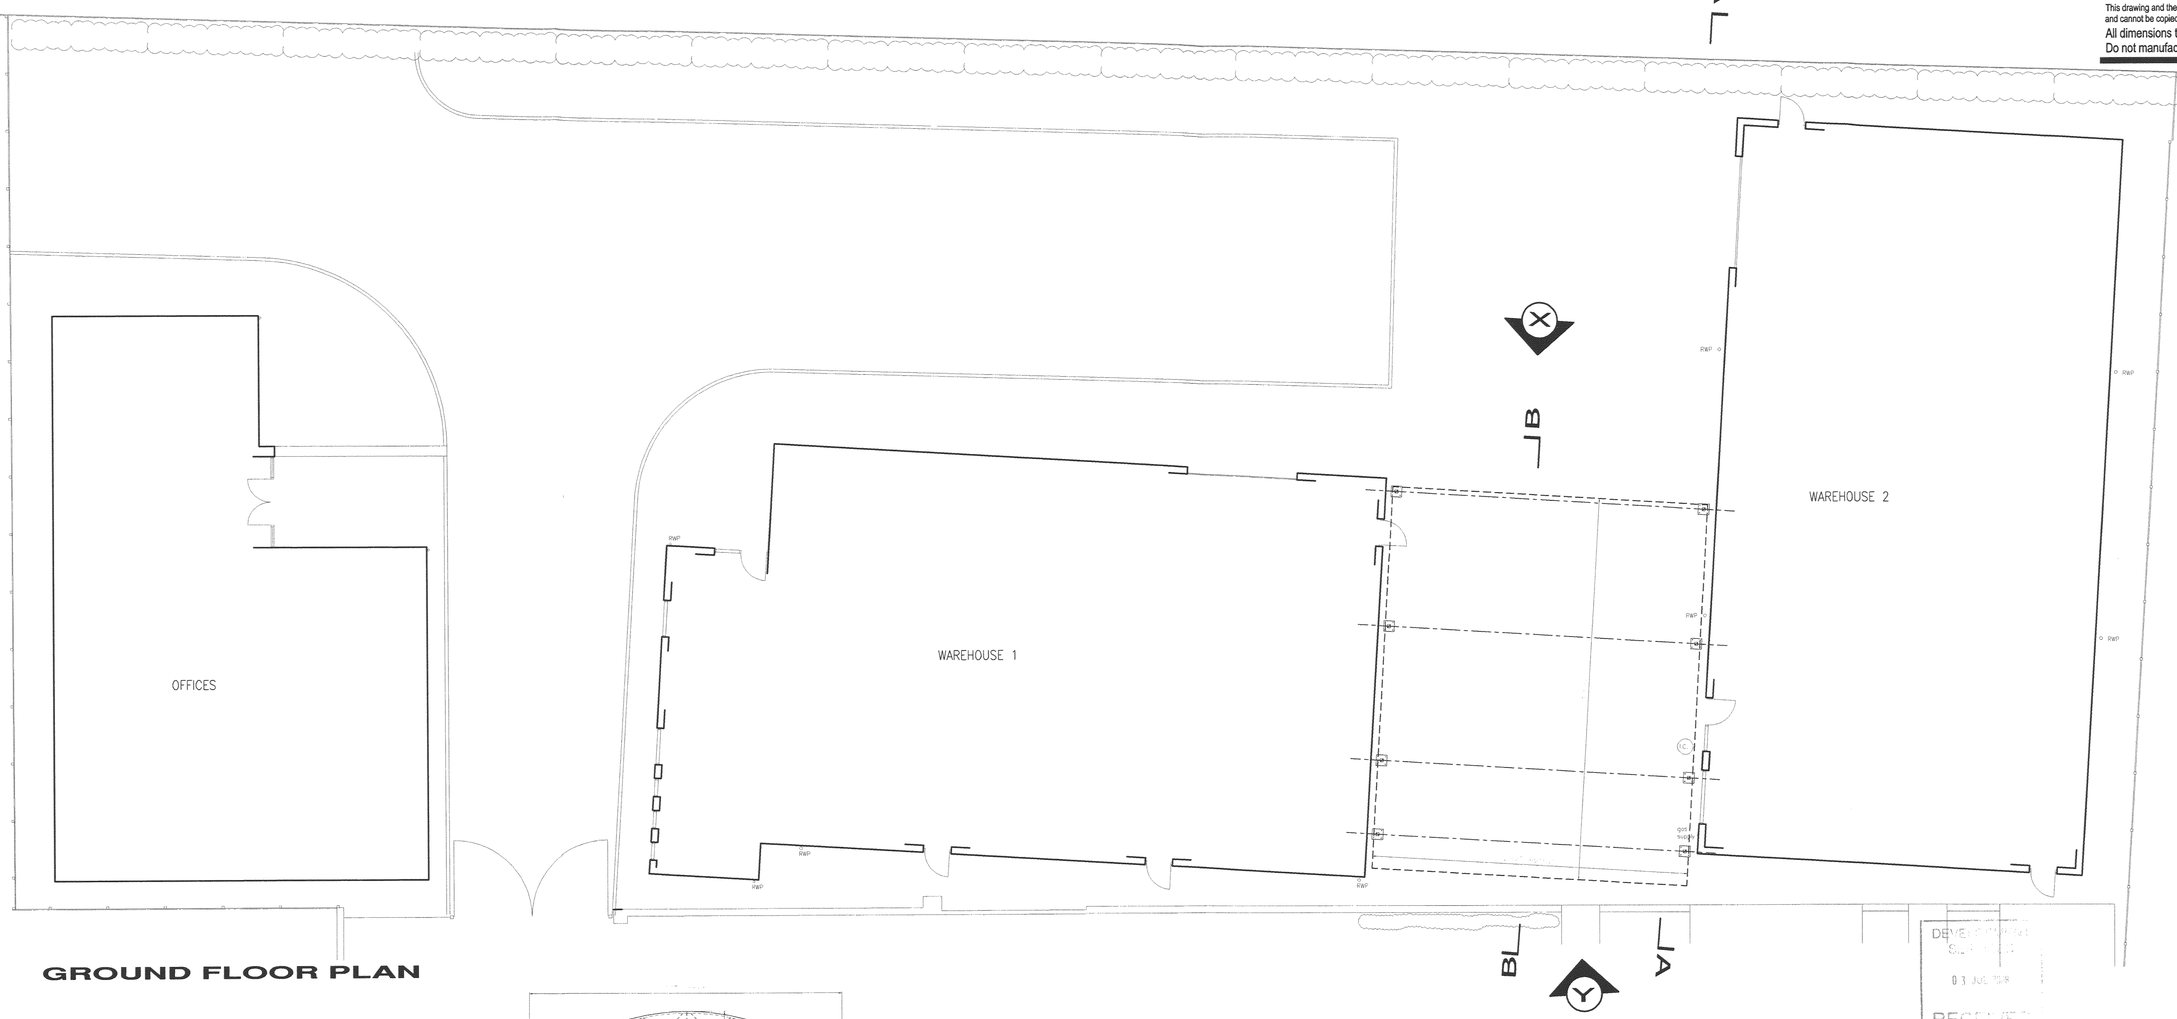

GROUND FLOOR PLAN

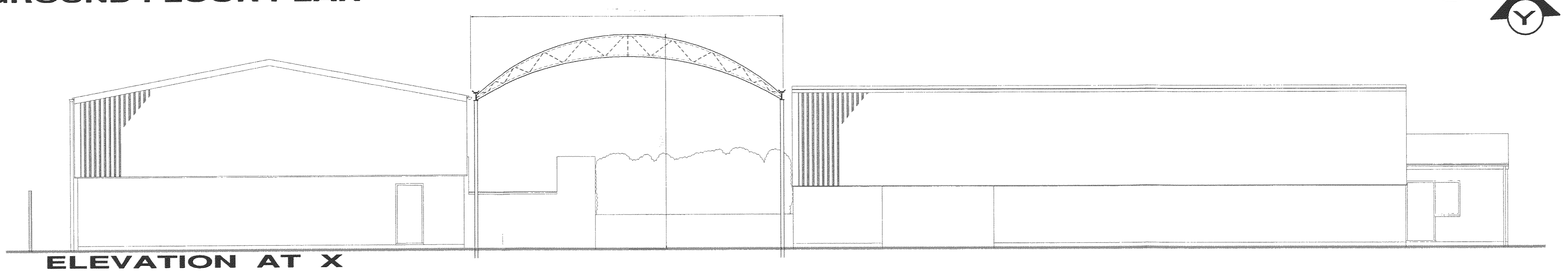

ELEVATION AT X

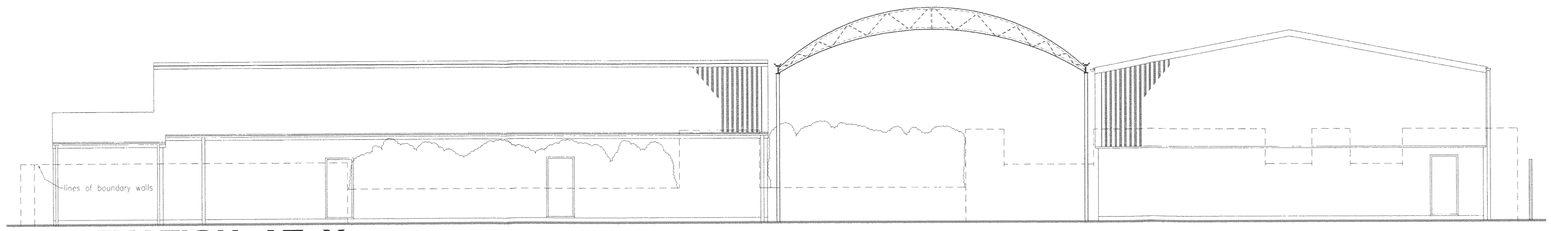

ELEVATION AT Y

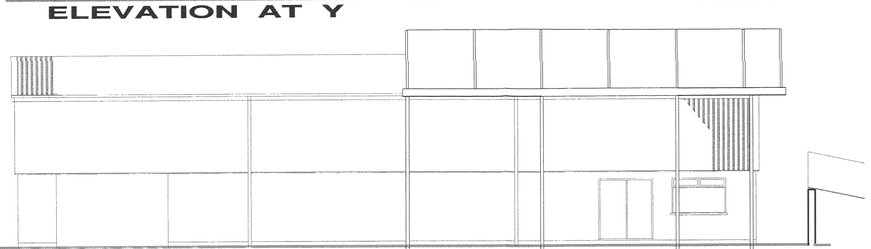

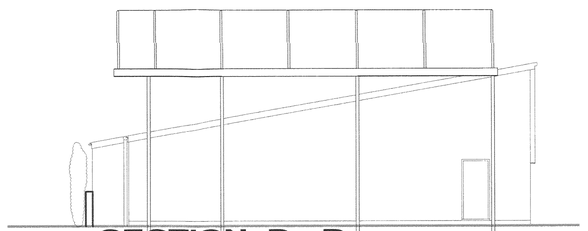

FINISHES

Roofs – profiled metal cladding, dark brown.

Walls – rustic red coloured facing bricks,

Windows/doors – timber stained dark brown.

Rainwater goods – brown UPVc gutters & downpipes

New canopy – all metalwork to uprights, tapered trellis roof beams, eaves beams and guttering galvanised mild steel, roof covering Opal 60 FR fabric.

DEVELOPMENT CONTROL
03 JUL 2008
RECEIVED

revisions

Ken Walton Designs
Paddock Barn, Heath Farm, Newbold Road, Osbaston, Nuneaton
Warwickshire CV13 0DS. Tel:Fax 01455 292117
DESIGNS

client

VERDON TRADING LTD
Church View
Dragon Lane
LEICESTER LE9 9NG

title

PROPOSED
PLAN AND ELEVATIONS

1002/02/08	drawing number
1:100 @ A1	scale
30:06:08	date