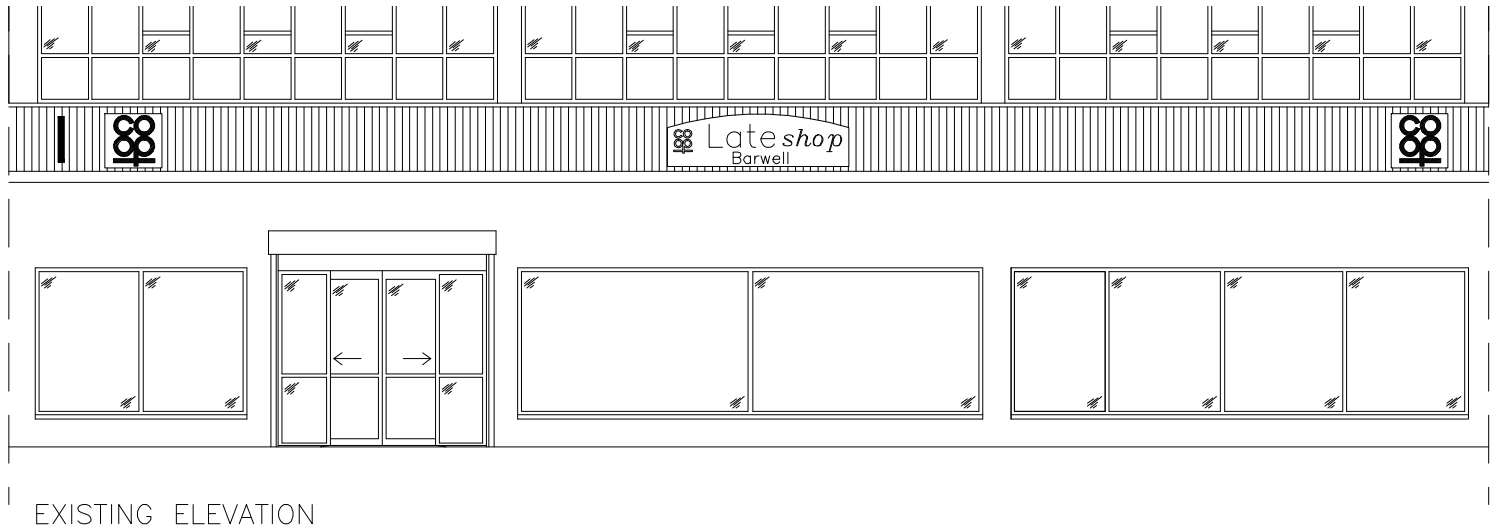

EXISTING ELEVATION
SCALE 1:100

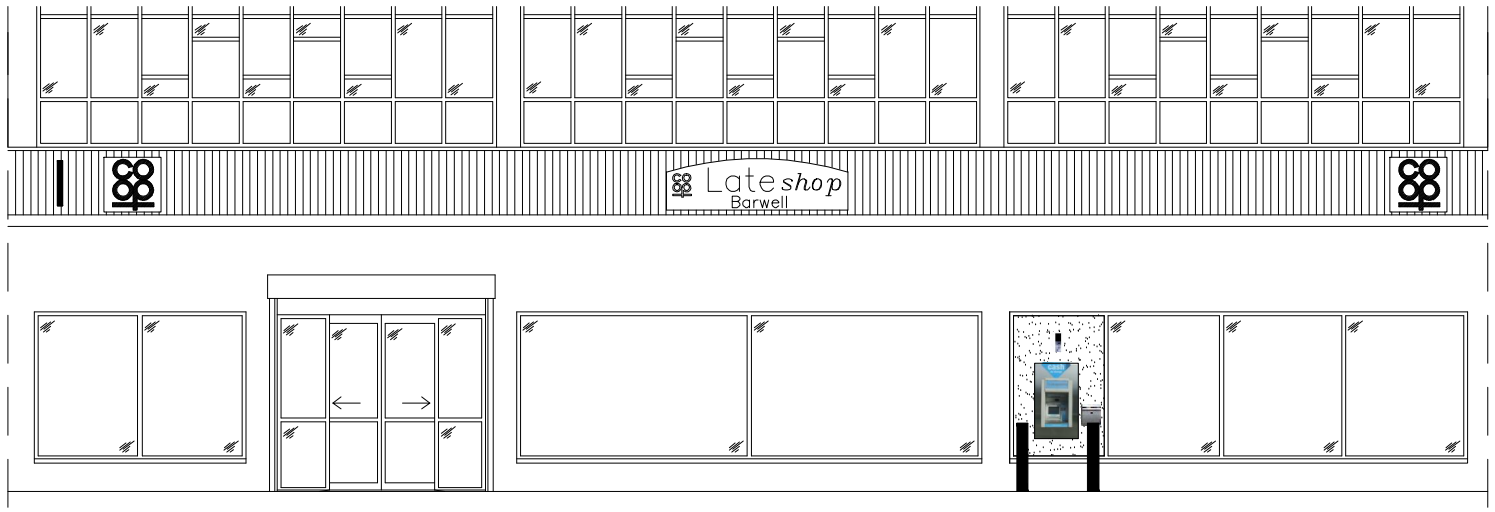

PROPOSED ELEVATION
SCALE 1:100

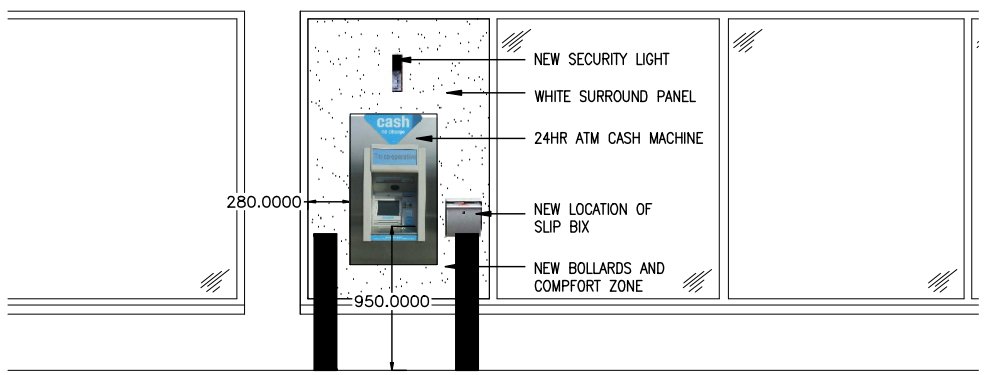

PROPOSED ATM CASH MACHINE ELEVATION
SCALE 1:50

SMOOTH RECESS TO OBTAIN OPTIONAL REFLECTIVE/CONTRASTING LABEL

OUTER SLEEVE MOULDED FORM UV STABILISED MEDIUM DENSITY POLYETHYLENE

LIGHTLY TEXTURED AND SELF COLOURED TO DISGUISE MARKING

INTERNAL GALVANISED MILD STEEL STRUCTURAL CORE. IN RAM RAID APPLICATIONS, CORE CAN BE BACKFILLED WITH CONCRETE

INTERNAL CLEARANCE ABSORBS LOW SPEED IMPACT WITHOUT DAMAGE TO VEHICLE OR BOLLARD

SUITABLE CONCRETE BASE TO SECURELY HOLD BOLLARD IN POSITION

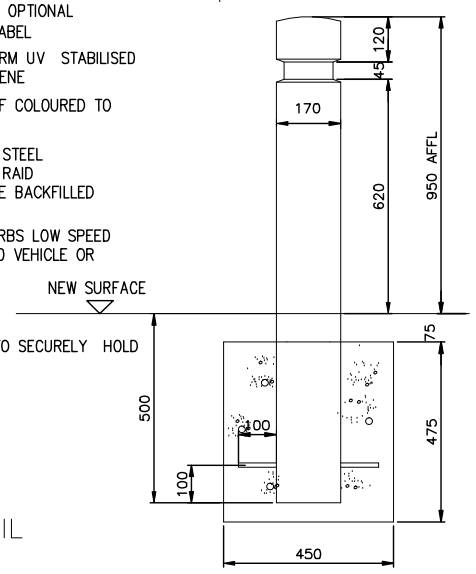

BOLLARD DETAIL
SCALE 1:20



PHOTO 1 OF ATM LOCATION
NTS

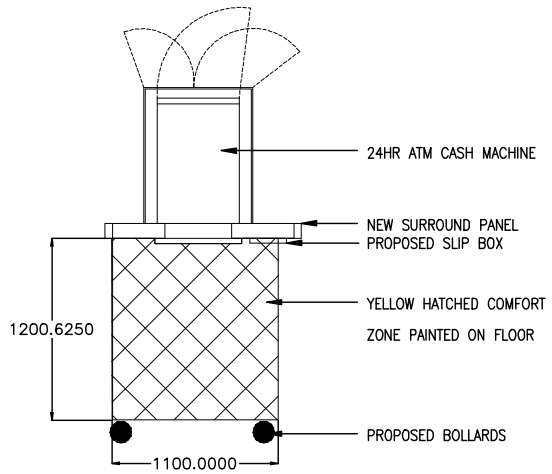

COMFORT ZONE
SCALE 1:50

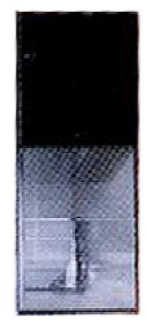

SECURITY LIGHT
NTS

DRAWING STATUS
SKETCH | PRELIMINARY | APPROVAL | PLANNING | BUILDING REGS | TENDER | CONSTRUCTION | AS BUILT

darnton elgee
architecture ■ project management ■ space planning
THE COACH HOUSE MONK FRYSTON HALL MONK FRYSTON LEEDS LS25 5DU
TEL: 01977 681001 FAX: 01977 681006 EMAIL: email@darntonelgee.com

CLIENT: THE CO-OPERATIVE BANK

PROJECT: LEICESTERSHIRE, MALT MILL BANK, BARWELL

DRAWING: EXISTING & PROPOSED ELEVATIONS

SCALE	DATE	DRAWN BY	CHECKED BY
AS SHOWN	SEP 08	FP	PB

REVISION	DR	CH	DATE

DRAWING No. 3737 [BARW] 01

REVISION

© COPYRIGHT:
ALL RIGHTS RESERVED.
THIS DRAWING MUST NOT BE REPRODUCED WITHOUT PERMISSION.
DO NOT SCALE.
THE CONTRACTOR IS RESPONSIBLE FOR CHECKING DIMENSIONS WHICH ARE IN MILLIMETRES, UNLESS OTHERWISE STATED.