
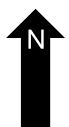
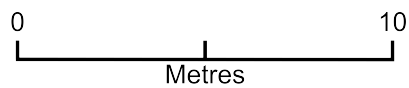


Parking plan - 22a Main St

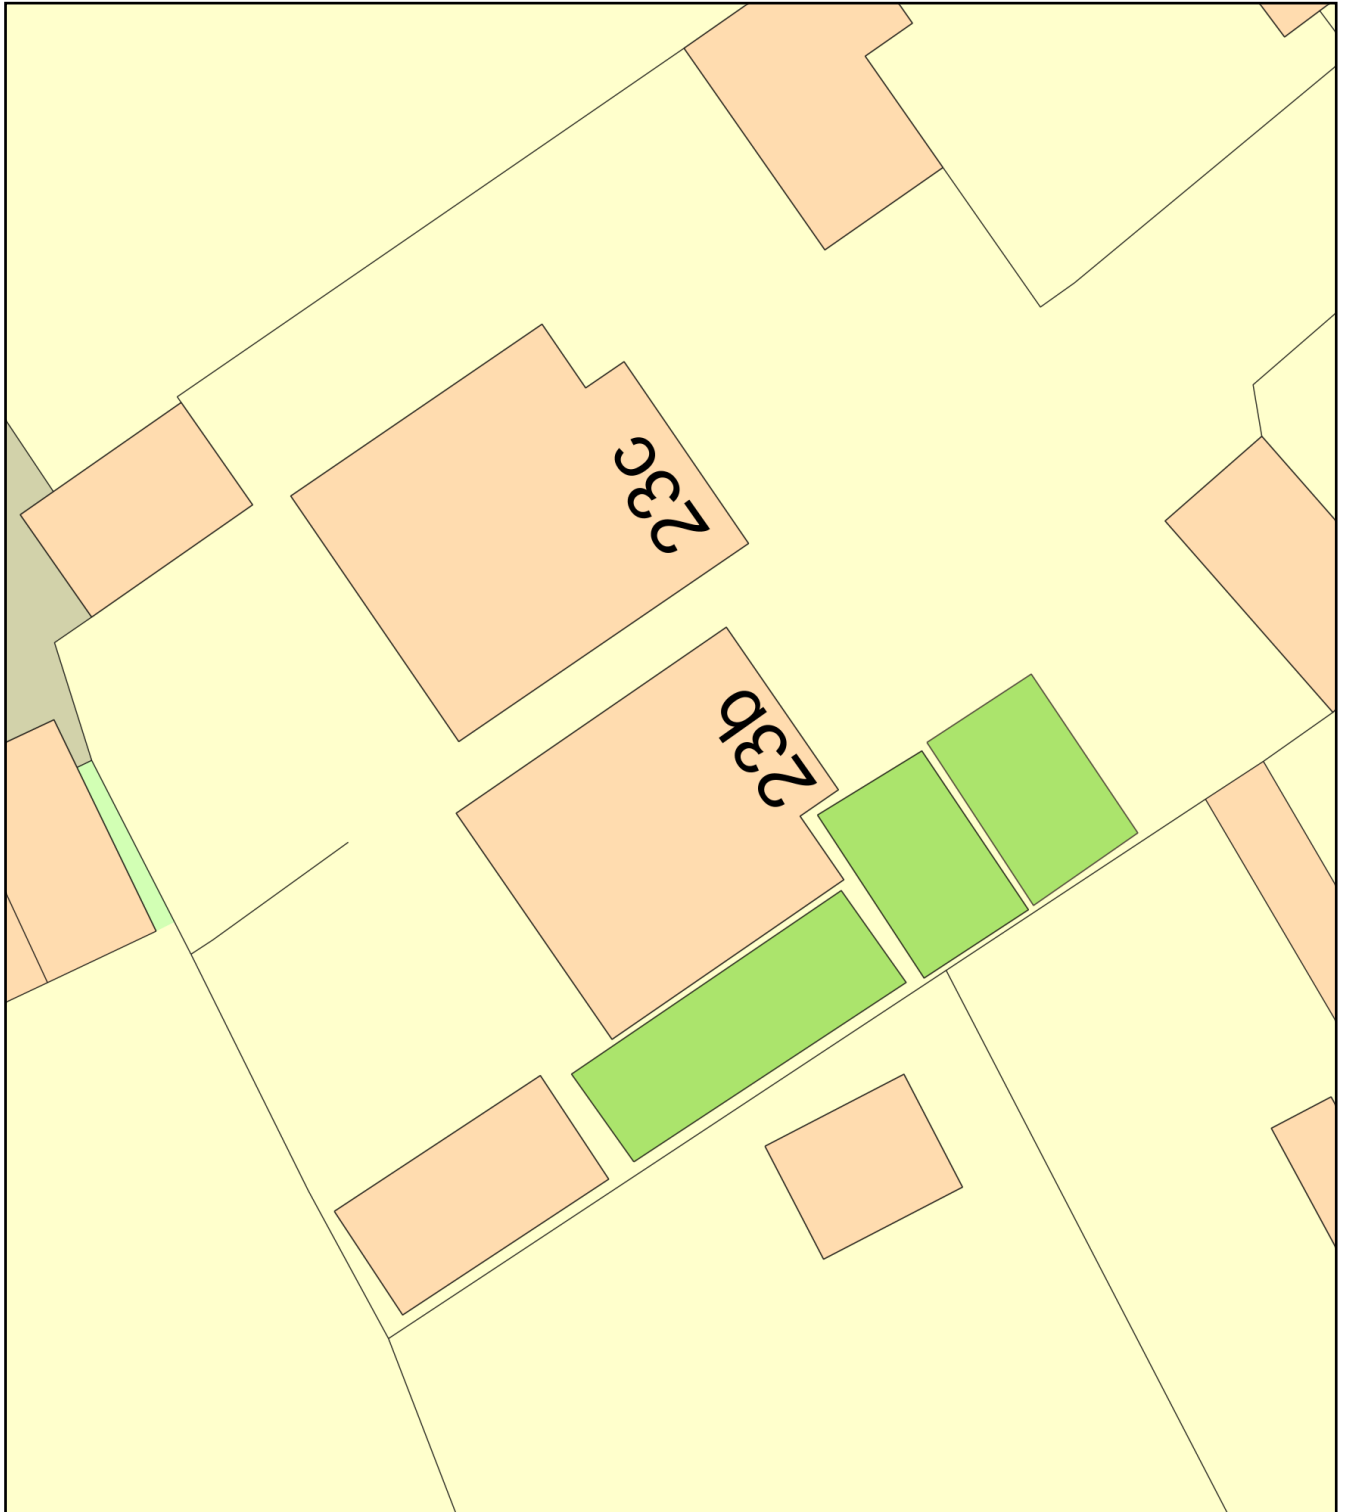

Plan Produced for: Mr John Grewcock

Date Produced: 16 Mar 2023

Plan Reference Number: TQRQM23075182507241

Scale: 1:200 @ A4