DISCONS

north

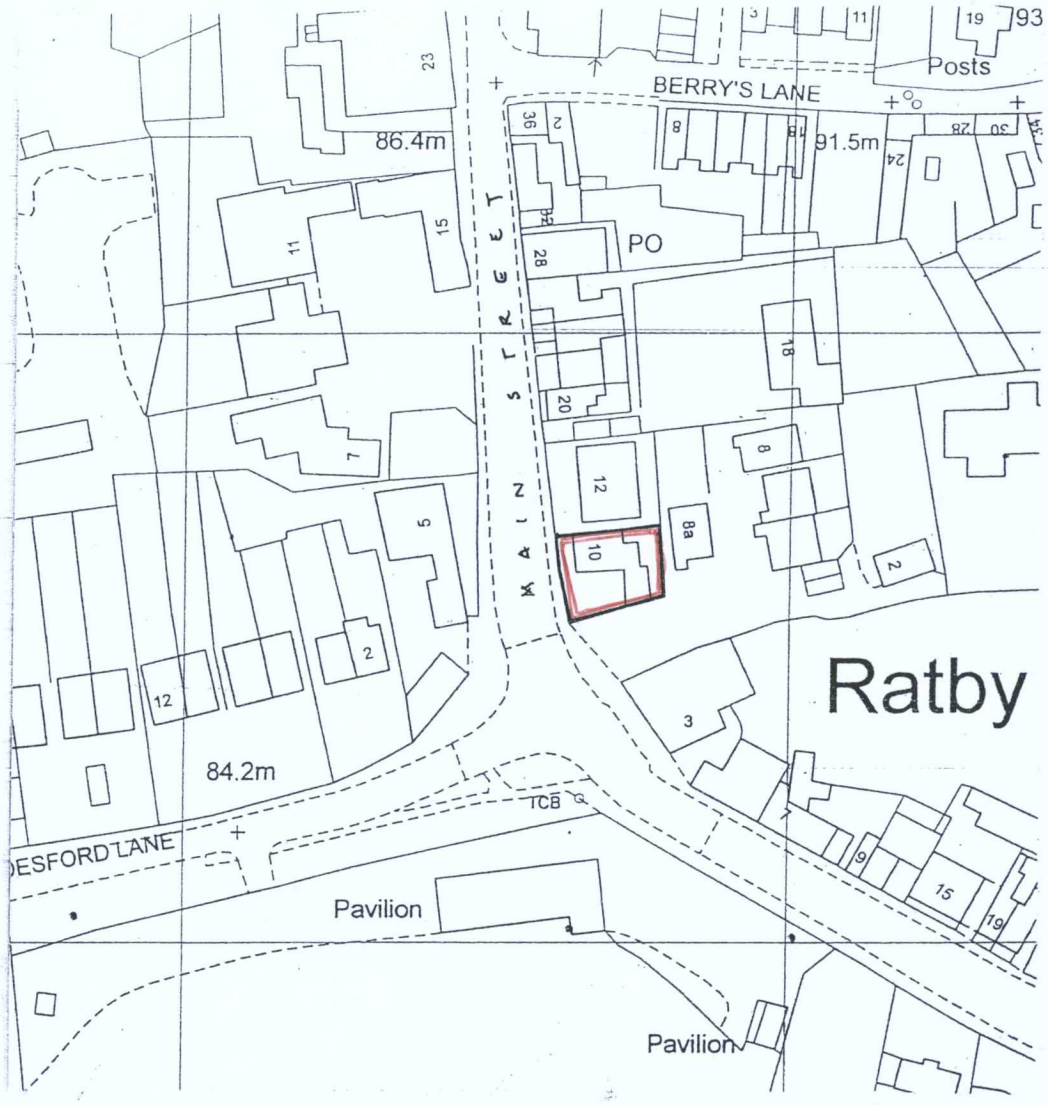

location plan 1:1250 30.00m @ A3

DAVID HAYNES dip. Arch. A.R.I.B.A. **ARCHITECT**
56, Leicester Road, Groby, Leicester LE6 0DJ
tel & fax: 0116 2872597 mob: 07973 156209 email: david@davidmhaynes.co.uk

PROPOSED CHANGE OF USE C3 (DWELLING) TO A1 (PHARMACY)
RATBY PHARMACY 10, MAIN STREET, RATBY, LEICESTERSHIRE LE6 0JG

scale 1:100 1:1250 date 05/2011 drawing number 3786/6R