DISCONS

Paint finish colours

Brown: Saddle brown 06 C 39

Cream Vanilla 10 C 33

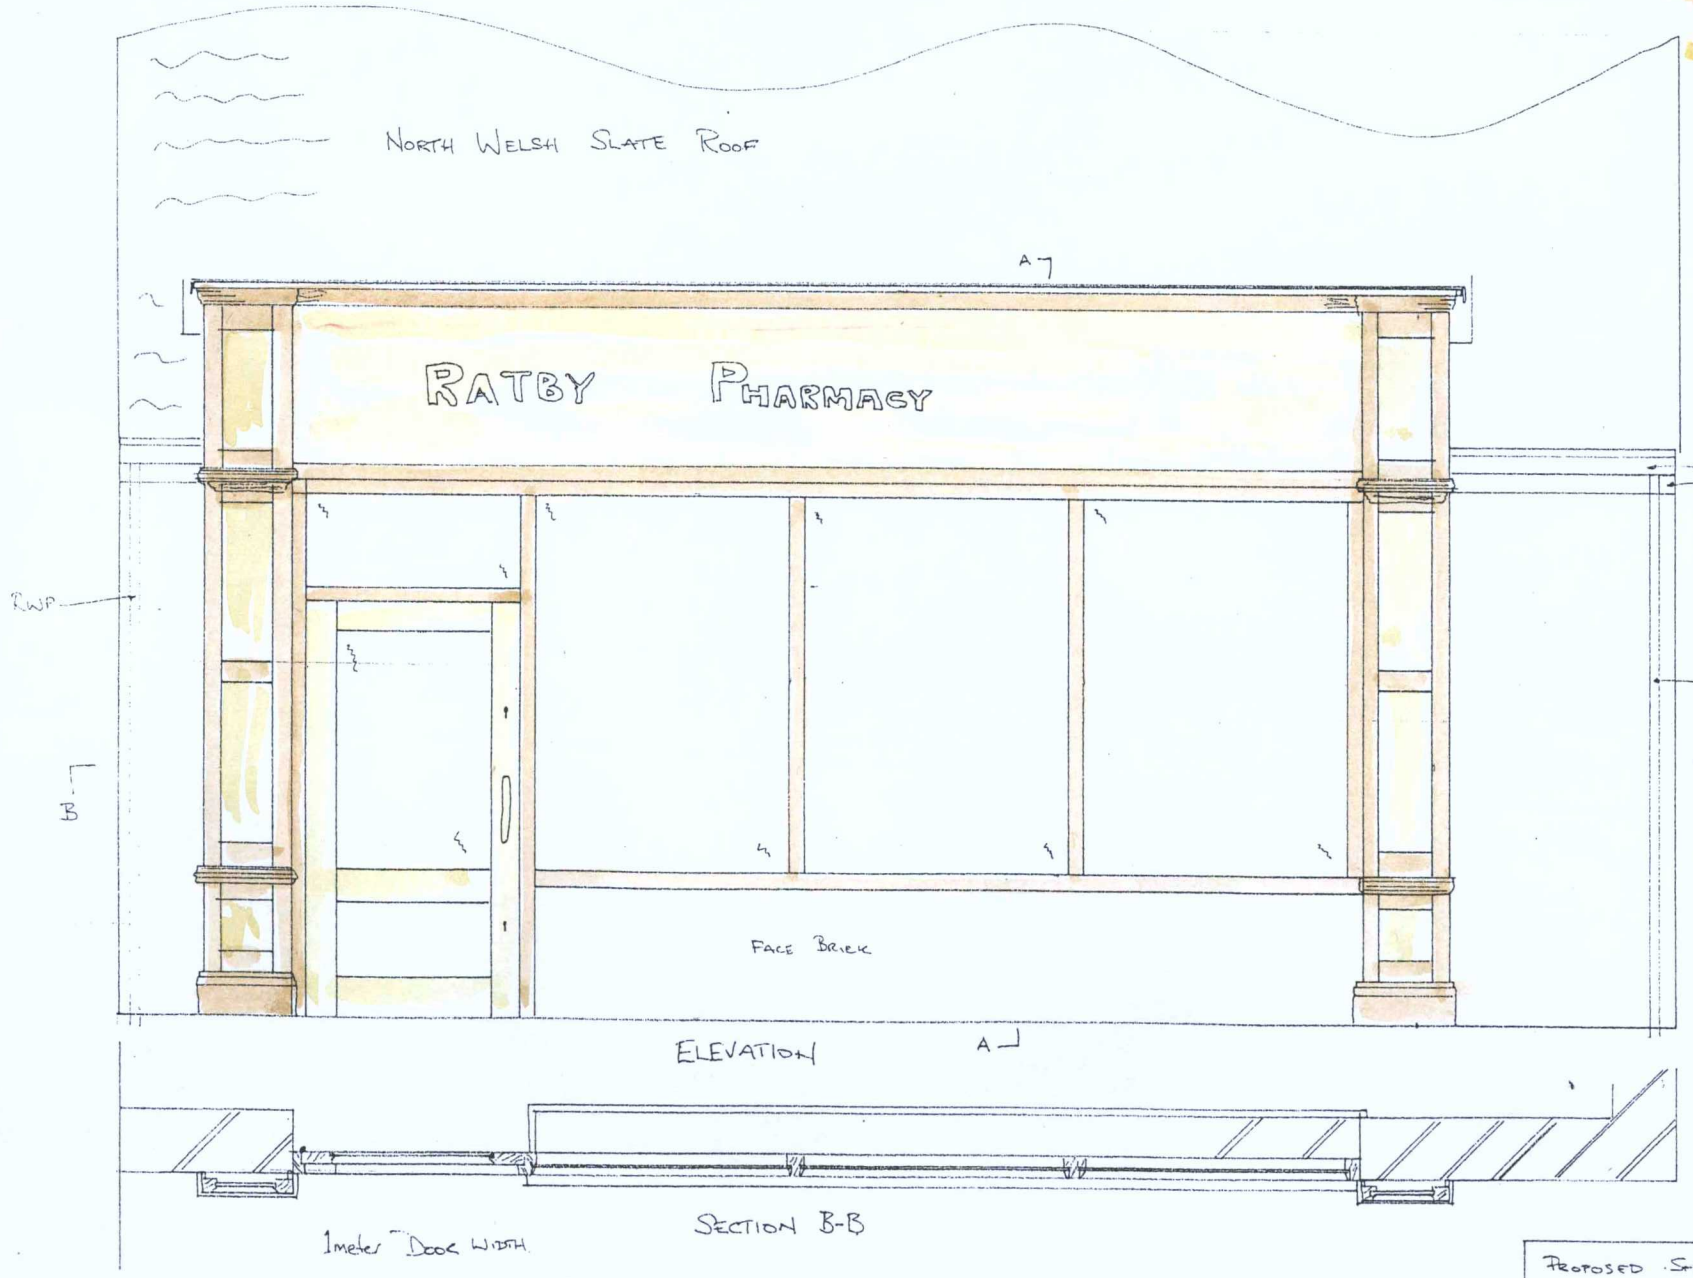

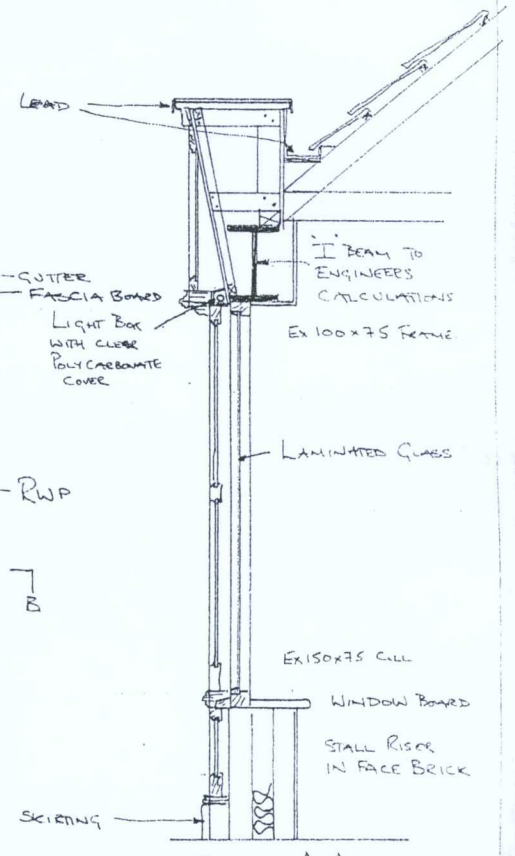

PROPOSED SHOP FRONT RATBY PHARMACY
10 MAIN STREET RATBY LEICESTERSHIRE LE6 0JG
SCALE 1:25 DO NOT SCALE FROM DRAWING
DRAWING NUMBER F.R.C 06/12/01
TALIESIN ELEVATION 1.JPG
APRIL 2012