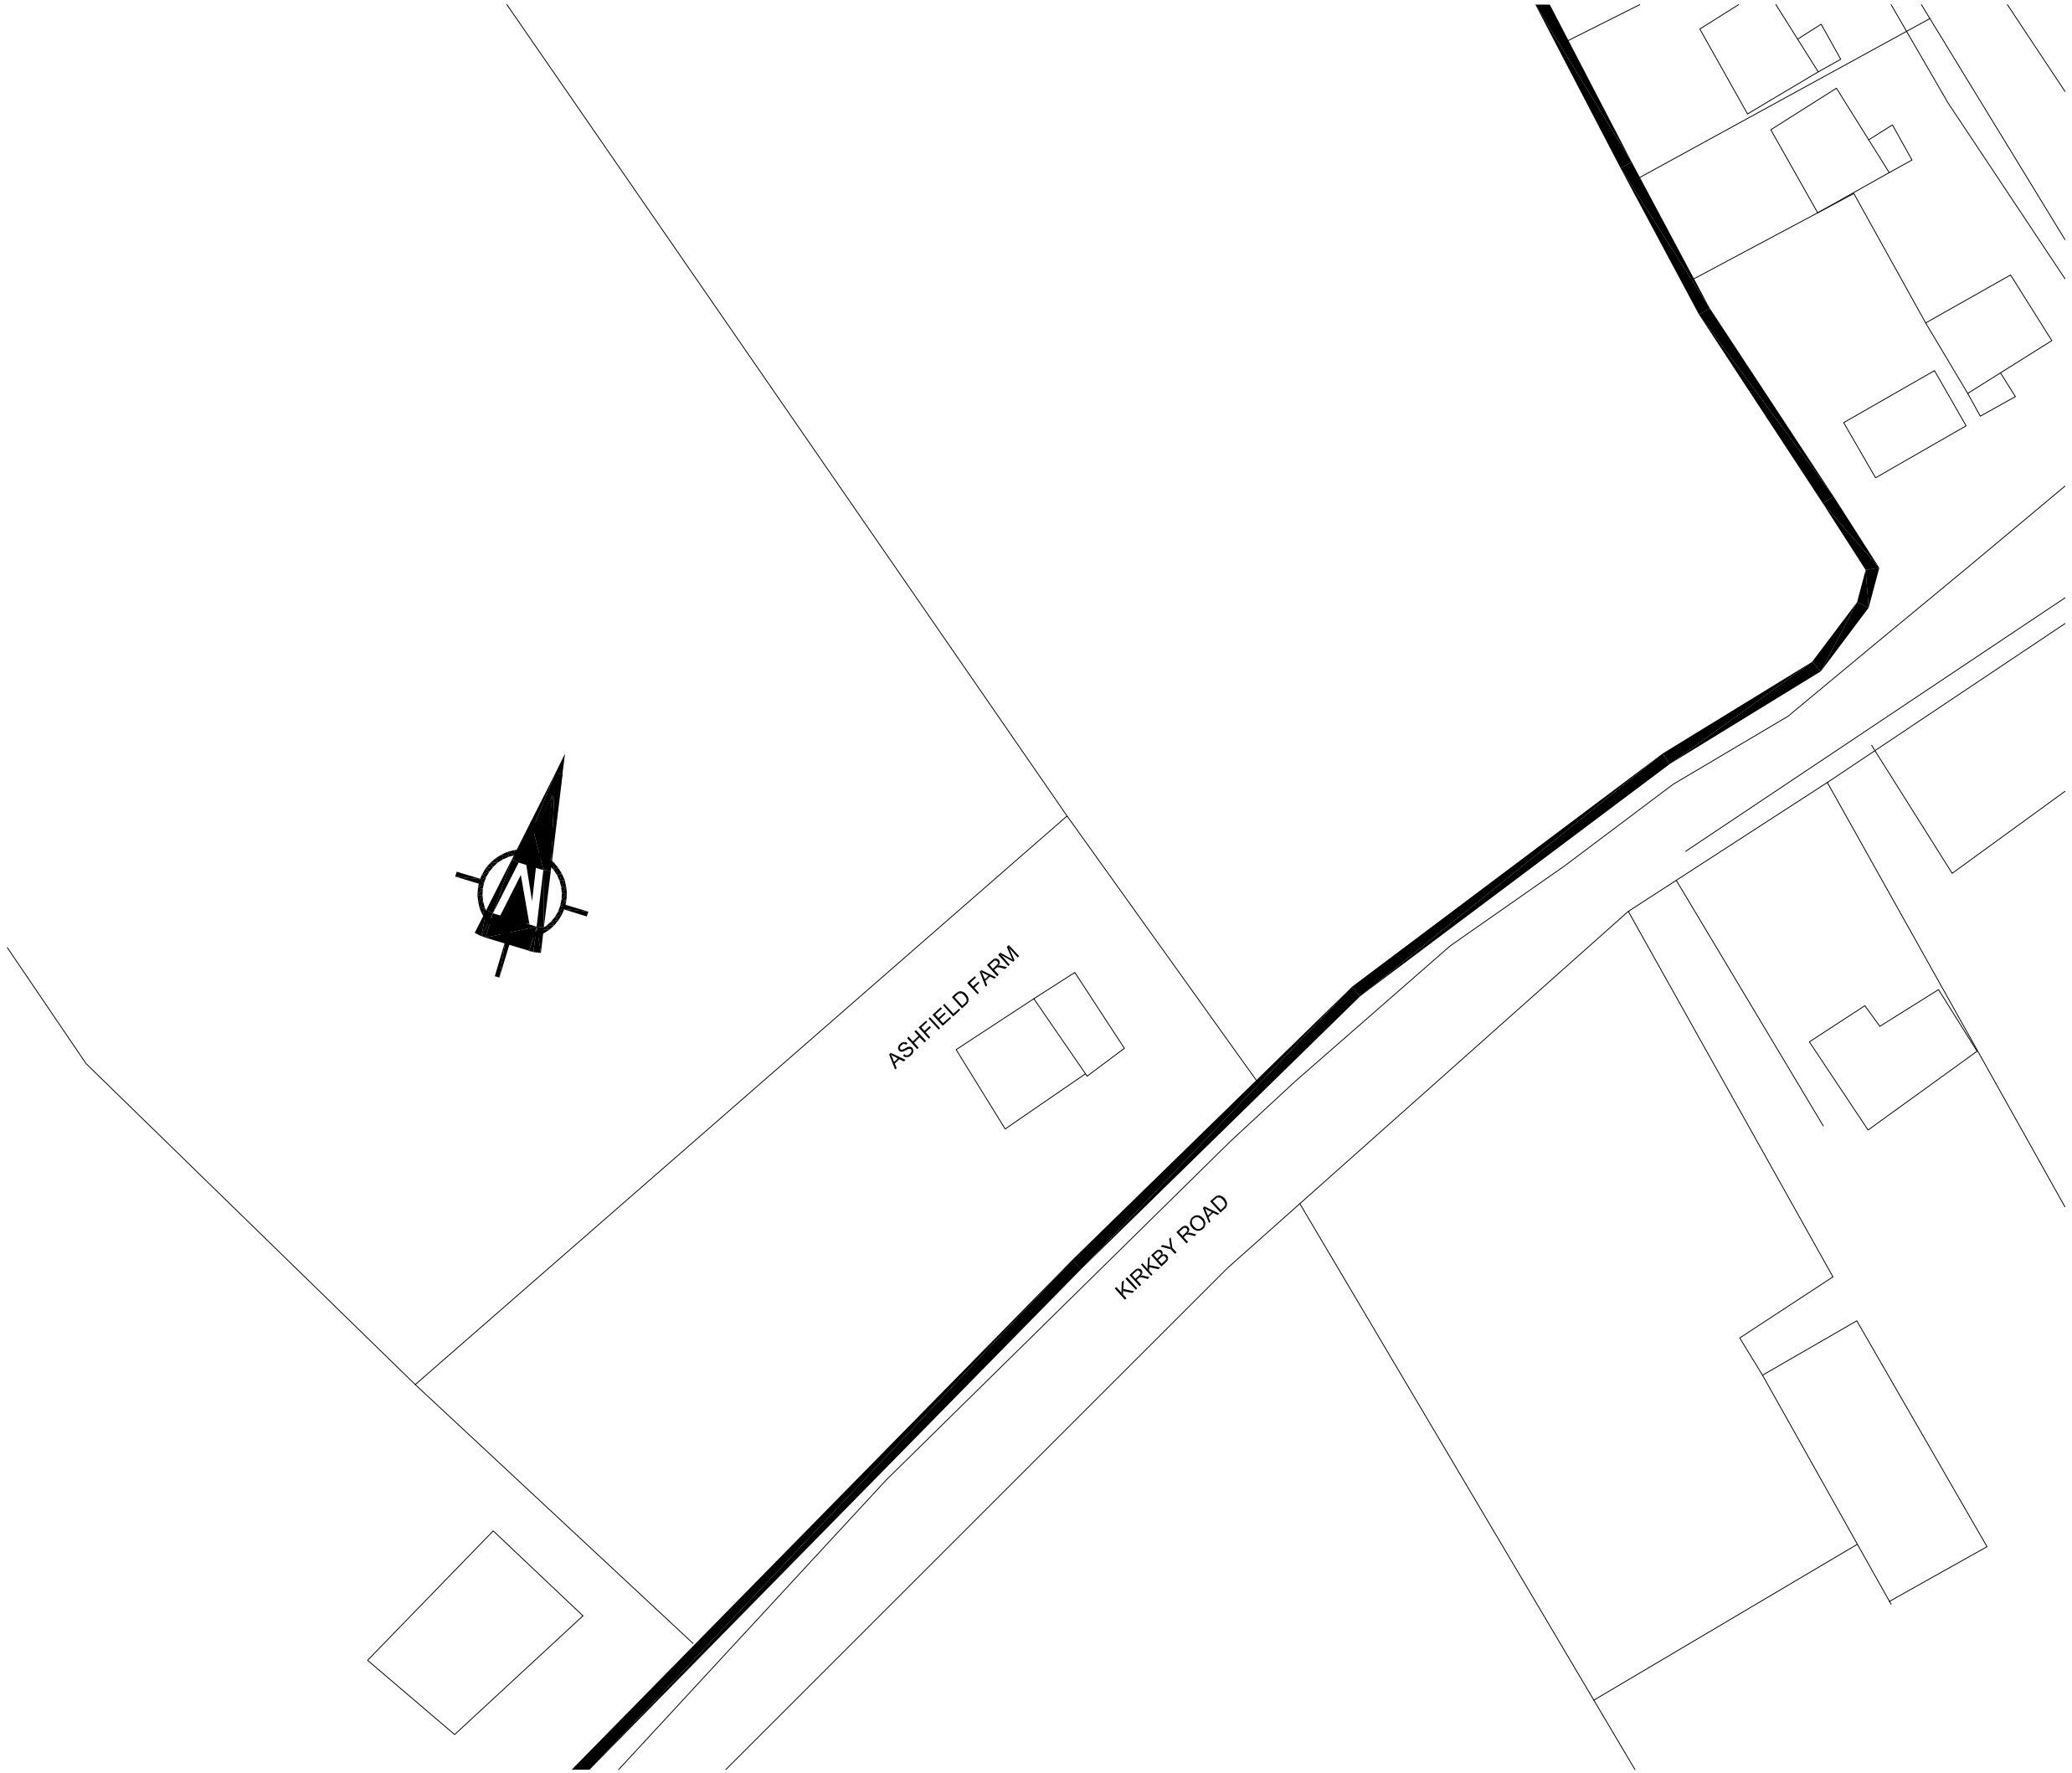


The Contractor is to check and verify all building and site dimensions, levels, sewer invert levels and positions of drains before works start. Any discrepancy to be notified
DO NOT SCALE FROM THIS DRAWING
This drawing and the building works depicted are the copyright of petefitzpatrick ltd. and may not be reproduced or amended.

Date N Revision

pete fitzpatrick
9 Lowry Court
Lower Street
rugby. CV21 4NX

tel:01788 537566
Email: pete@petefitzpatrick.co.uk

PROJECT

Extension
Ashfield Farm
Desford

DRAWING

SUPERSTRUCTURE
Site Plan

Preliminary

SCALE	1:500
DATE	June 2011
Project. No.	2220
DWG. No.	201