



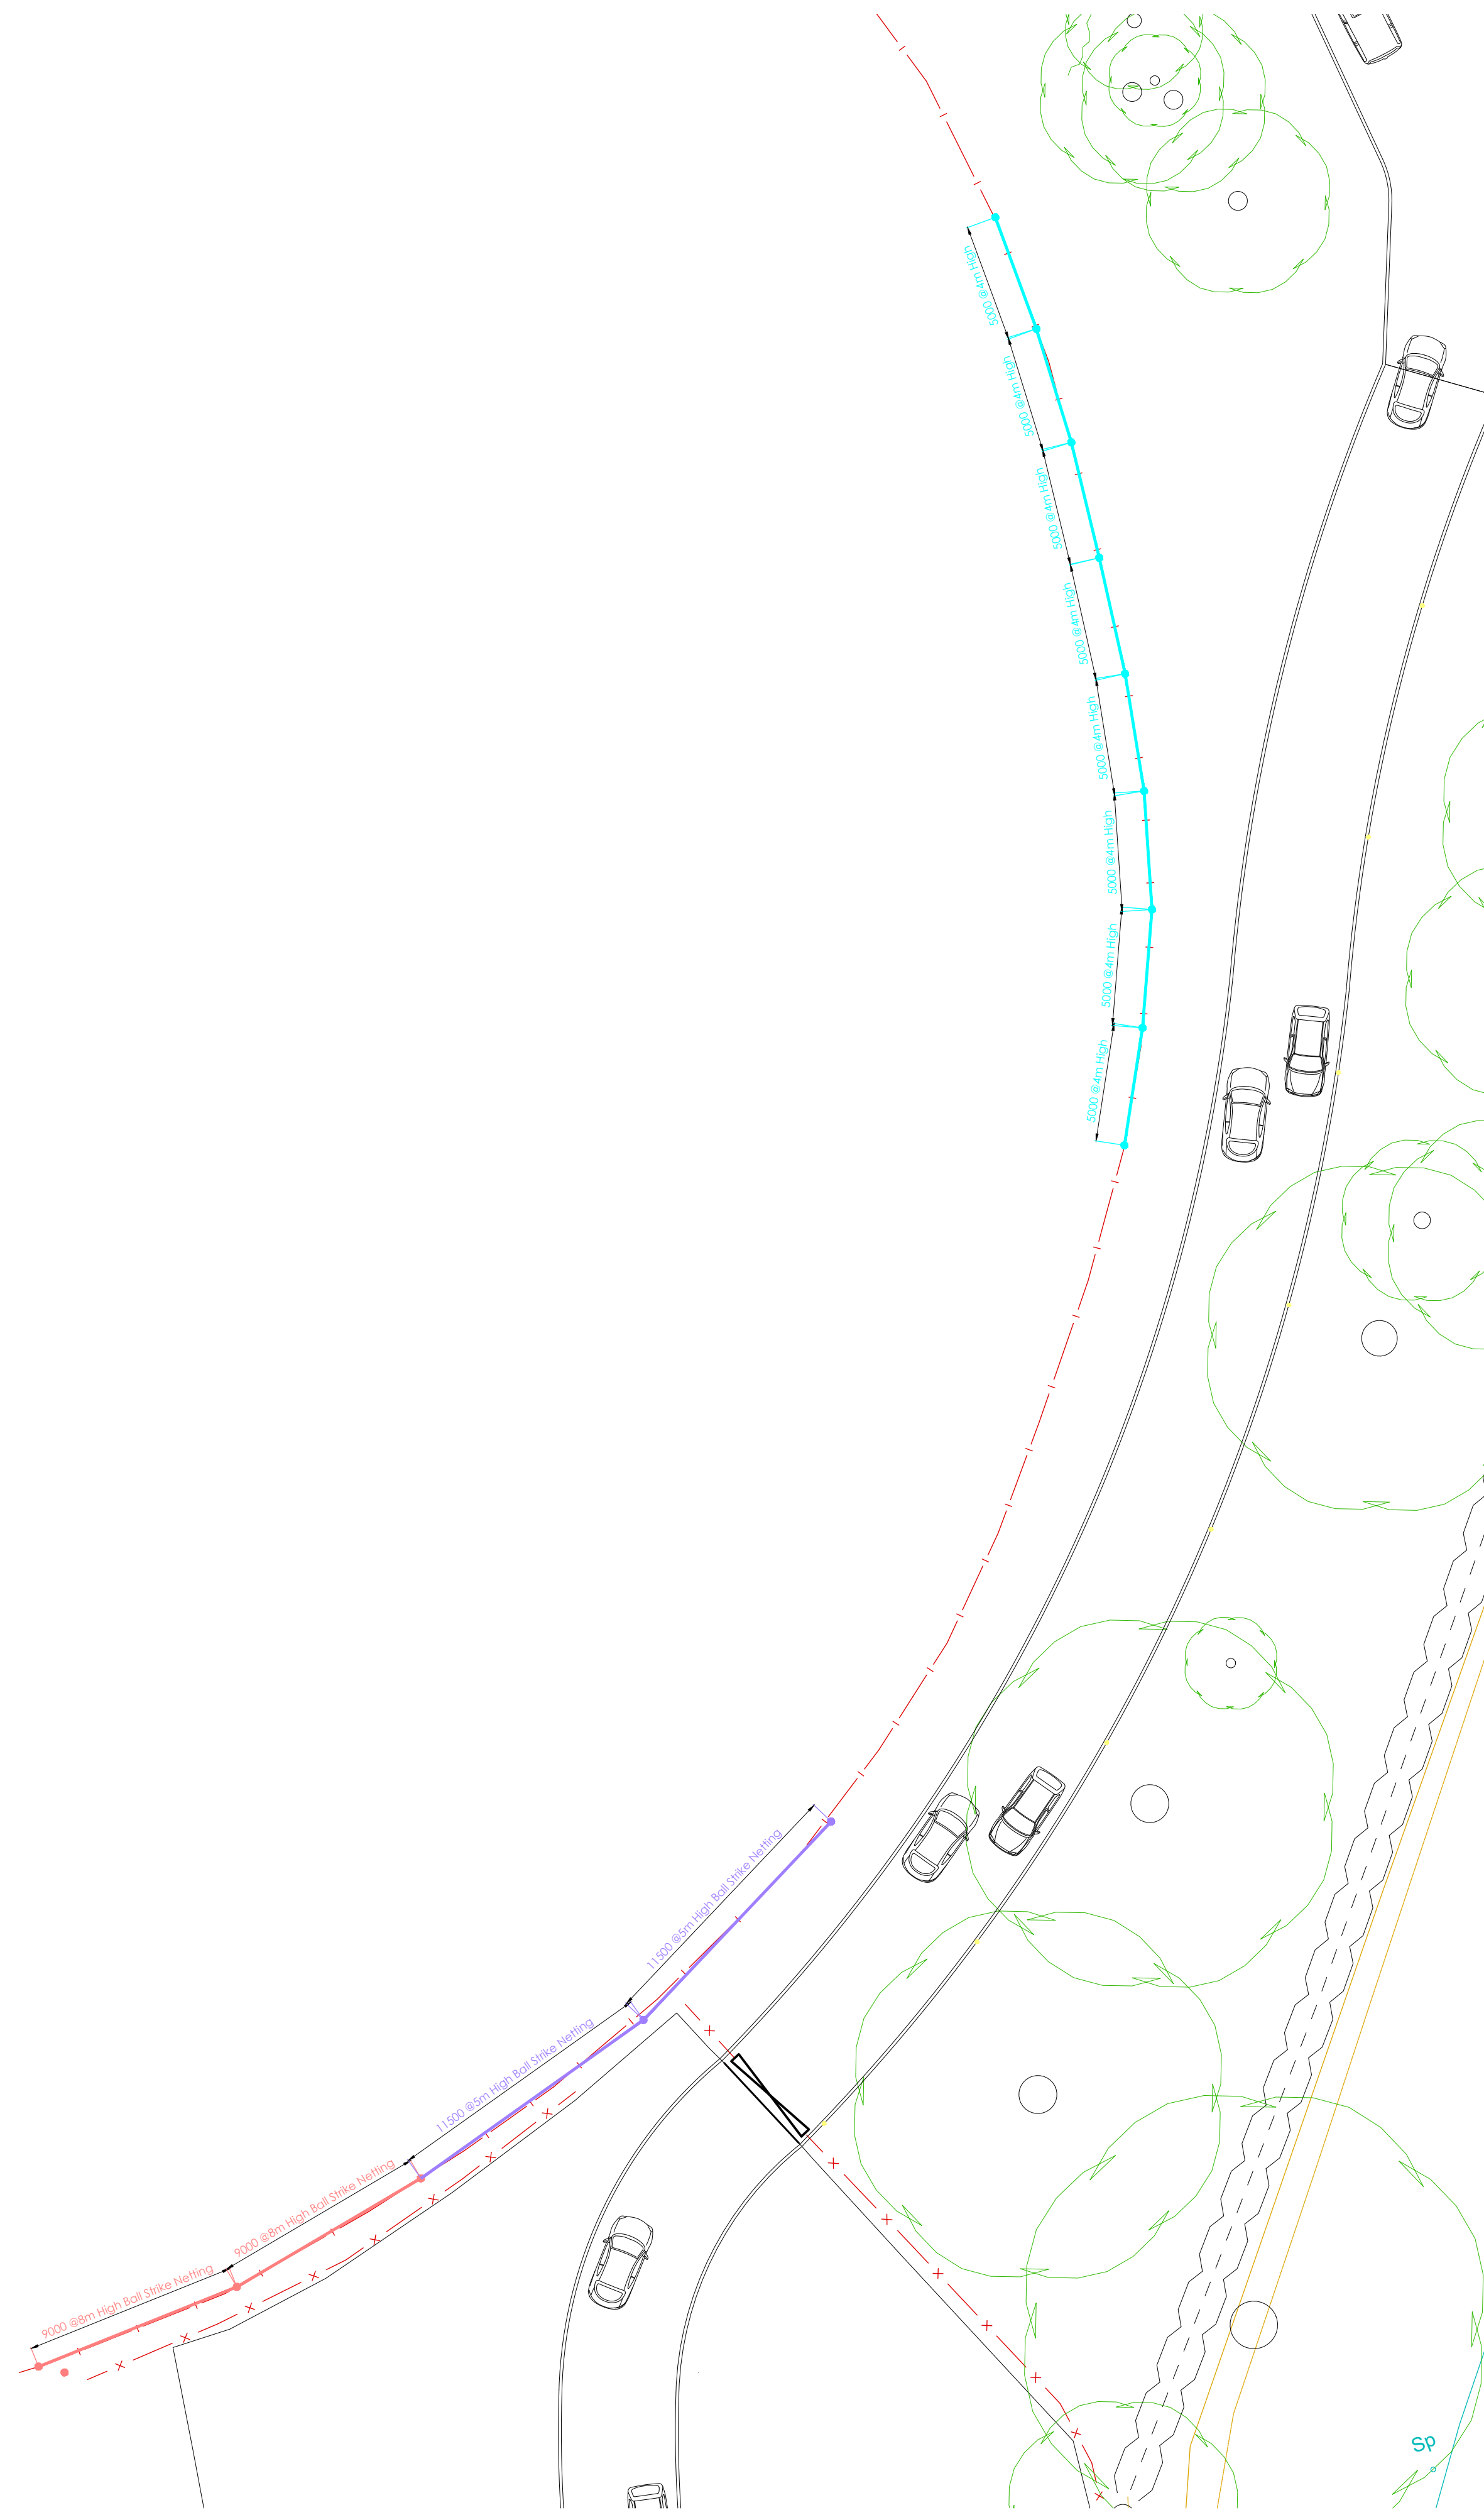


Ball Stop Netting - Location Plan

1:200

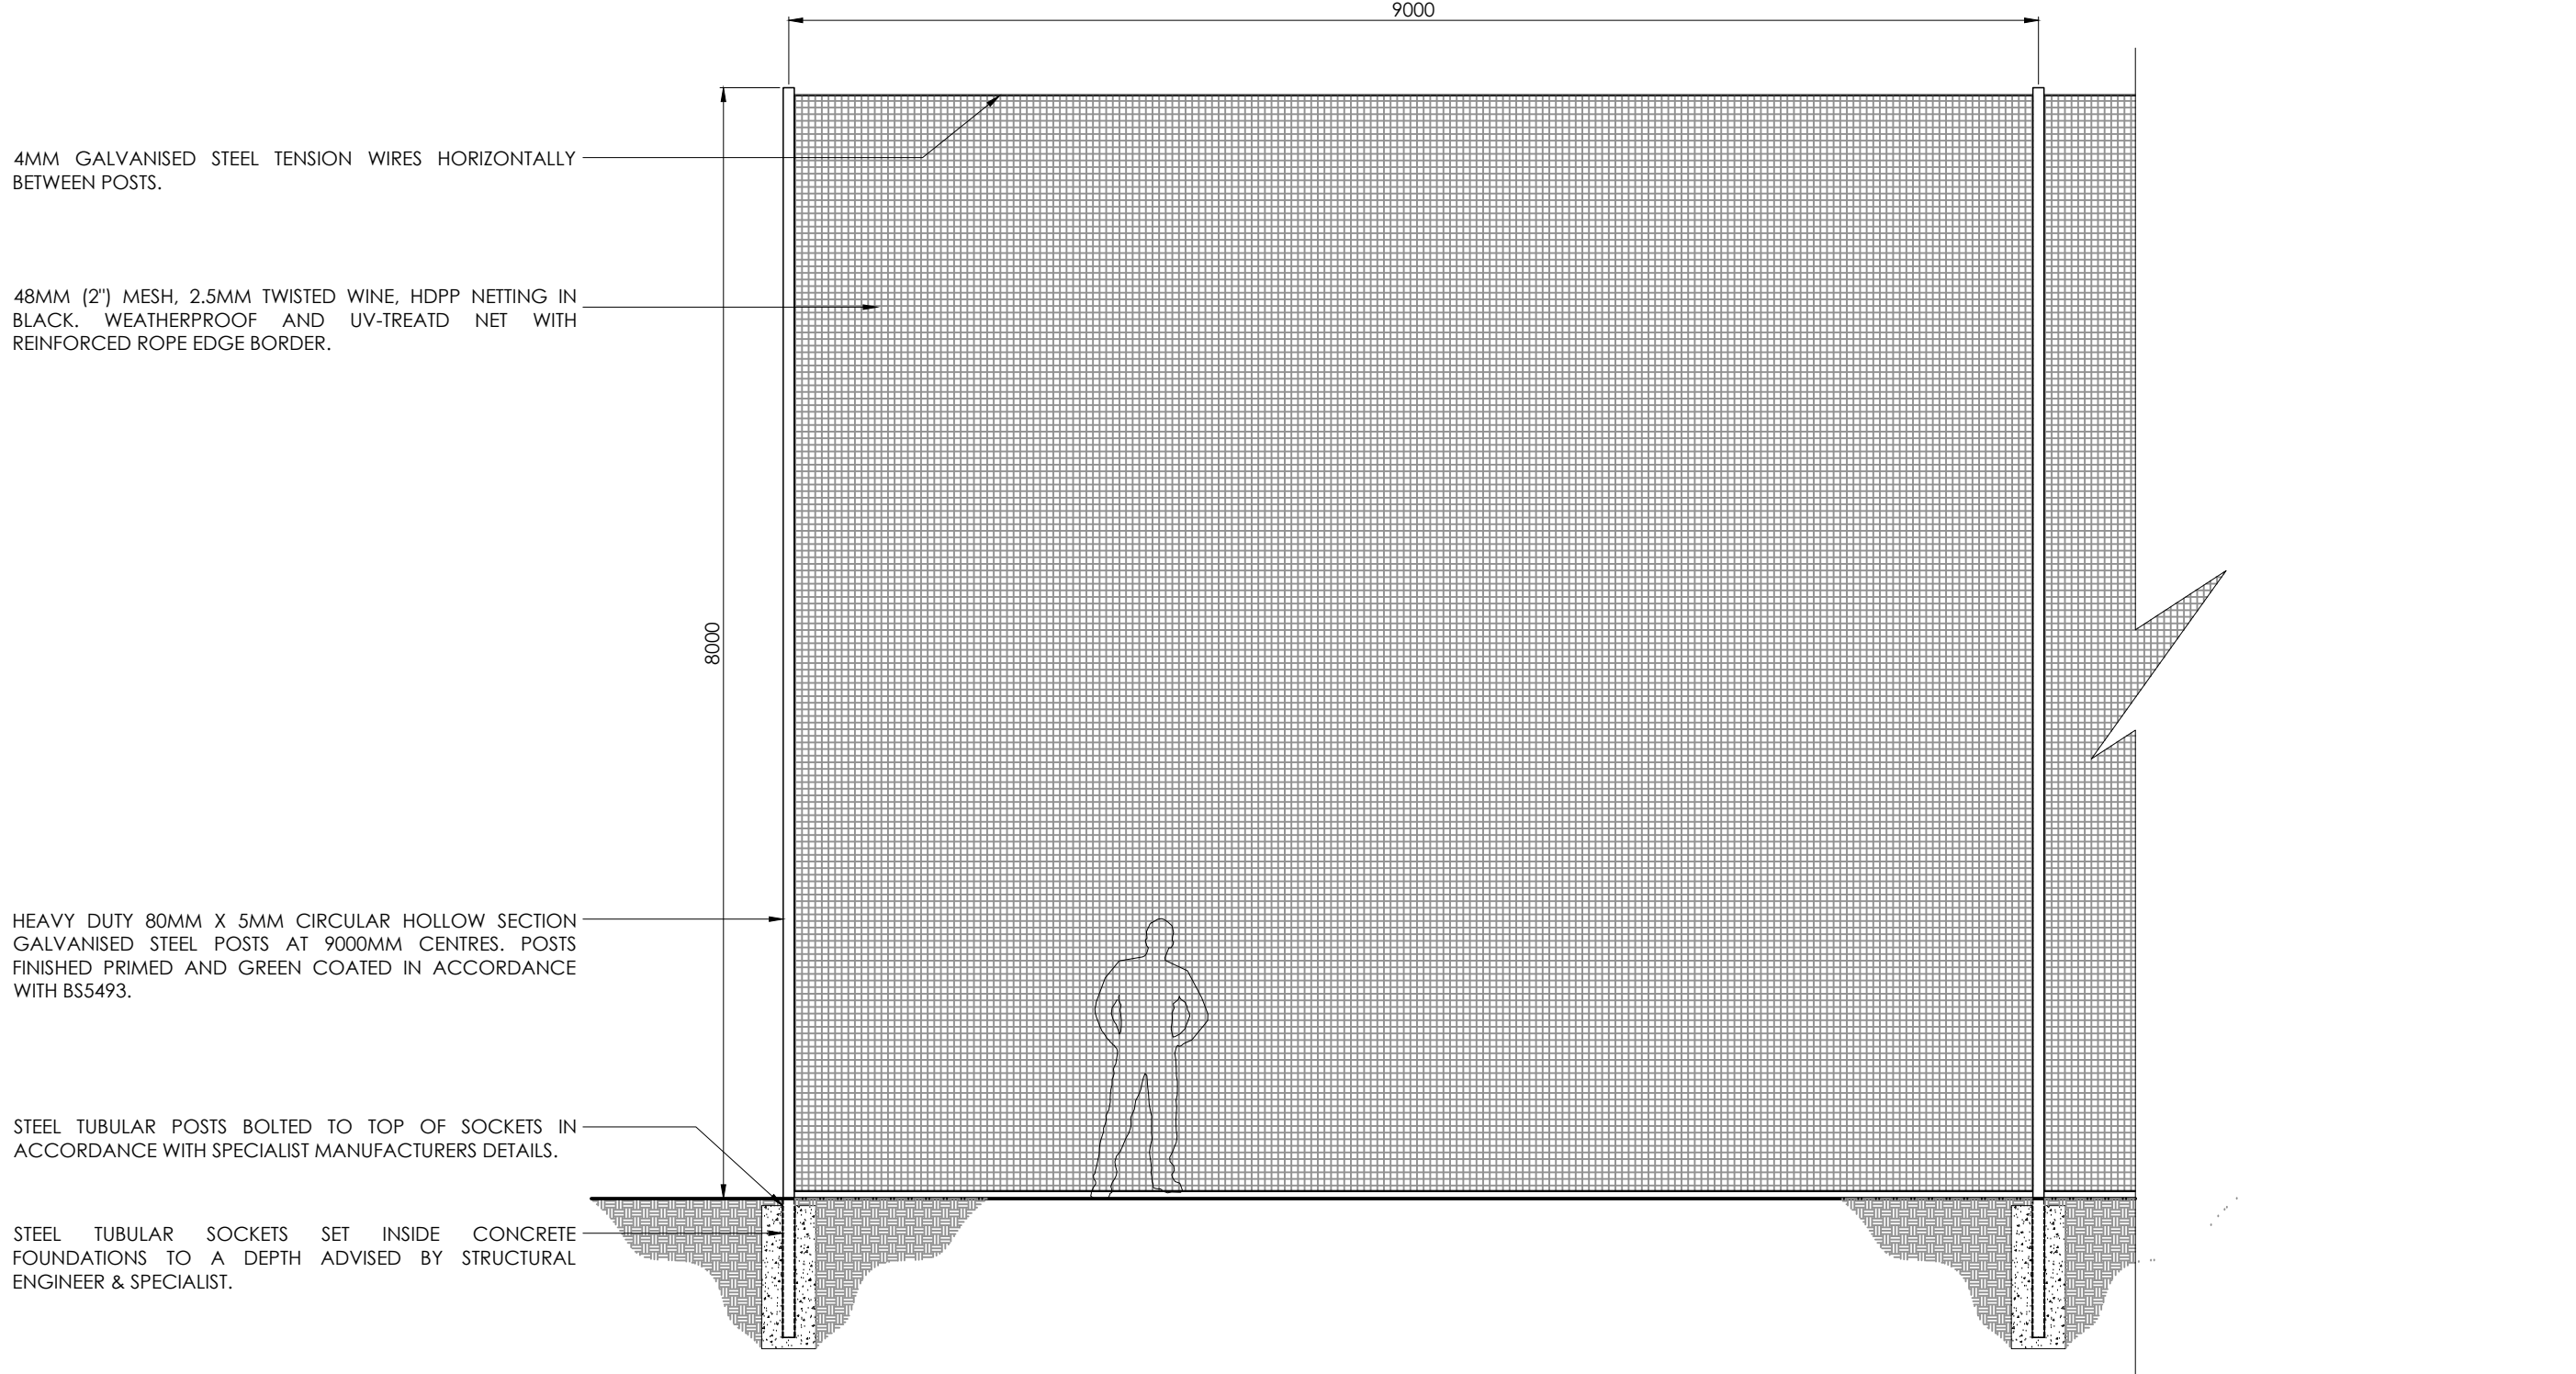


Type 1 - 18m @8m High Ball Strike Netting

1:50

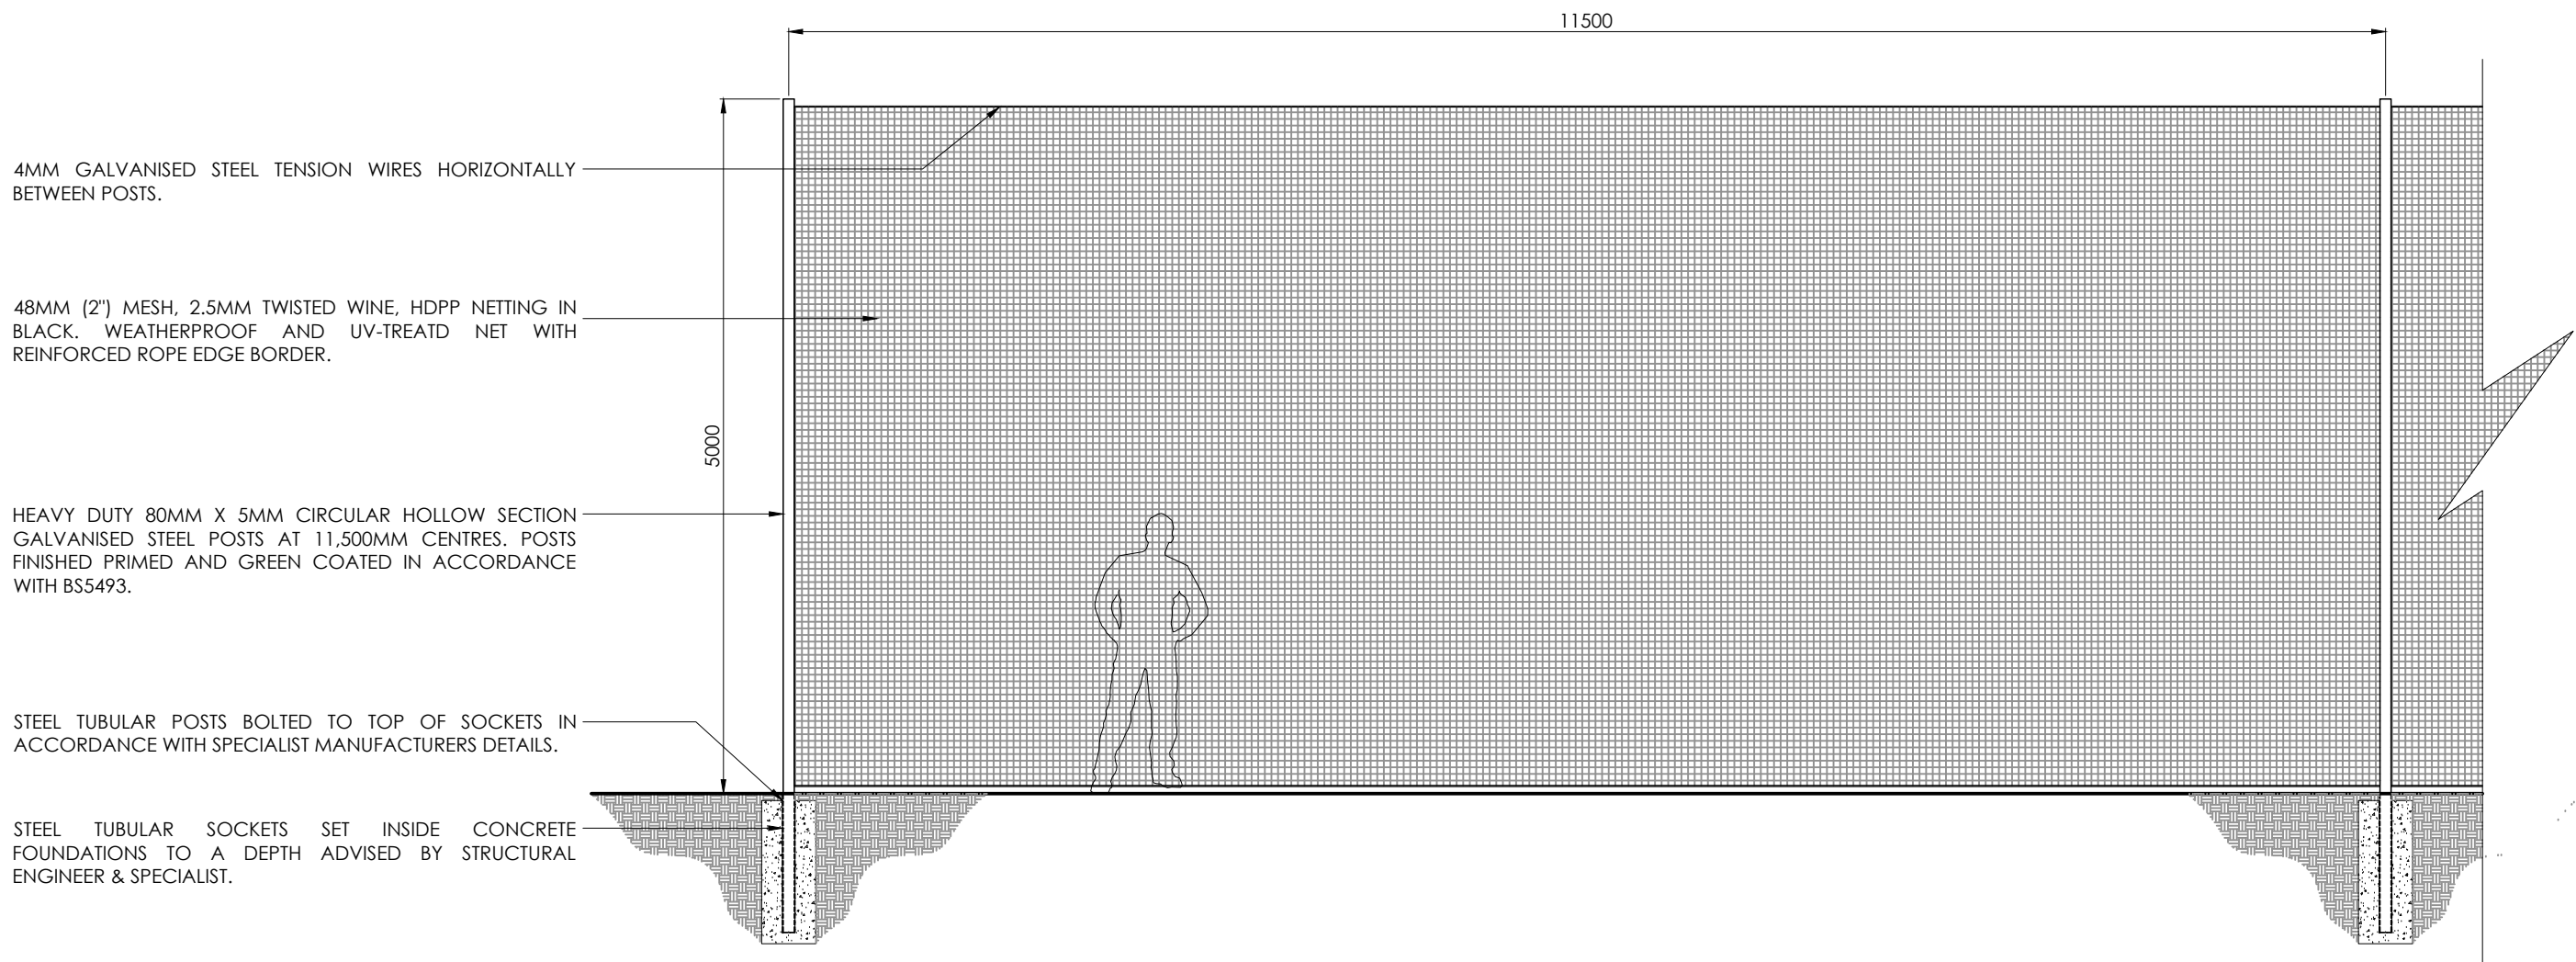

Type 2 - 23m @5m High Ball Strike Netting

1:50

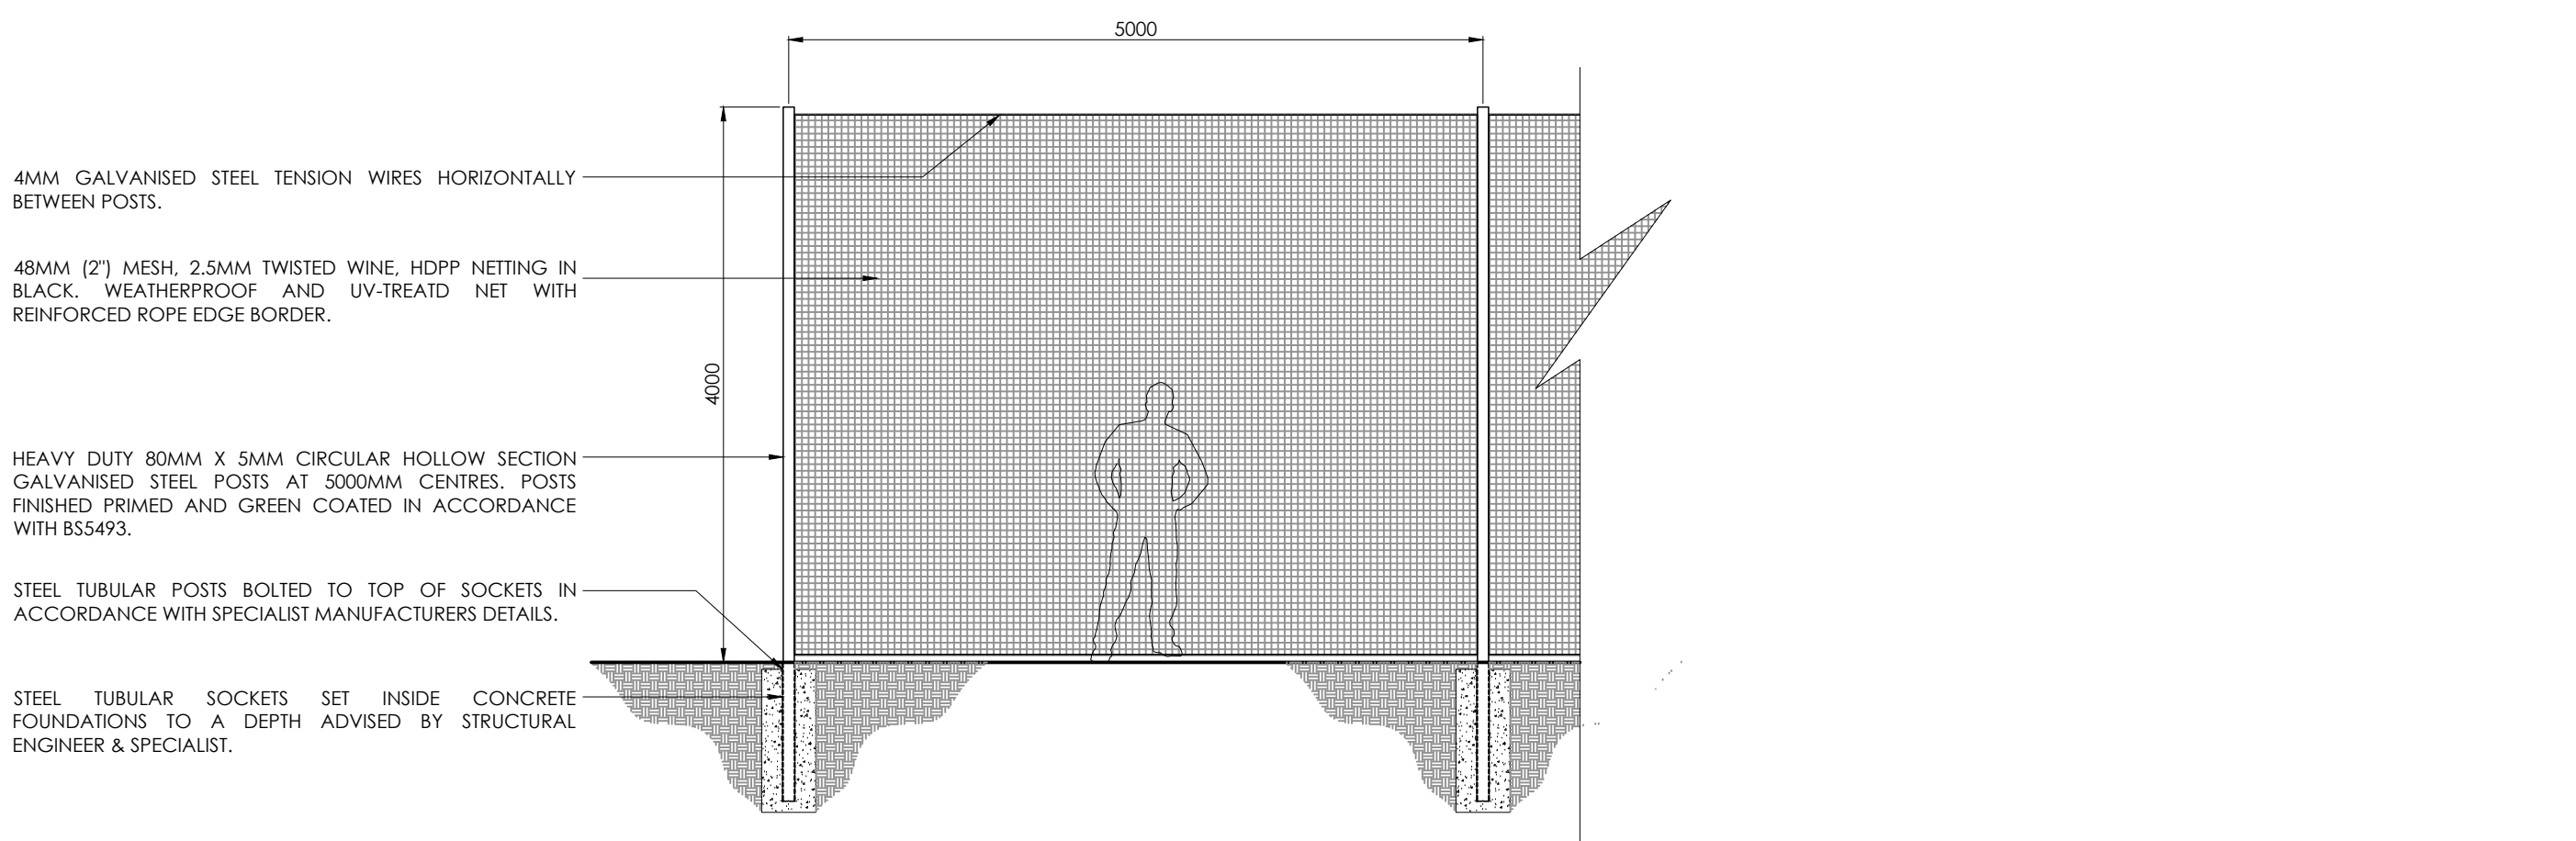

Type 3 - 40m @4m High Ball Strike Netting

1:50

Do not scale from this drawing, work to given dimensions.
All dimensions to be checked on site. Any discrepancies with this drawing to be reported and clarified prior to commencing work on site, if in doubt - Ask.
Corporate Architecture Ltd accept no responsibility for works not undertaken fully in accordance with this drawing and relevant specifications.
Copyright © Corporate Architecture Limited

North point:

Notes:

Revision Log:

Rev:	Description:	By:	Date:
------	--------------	-----	-------

Project:
Land Adjacent to Hinckley Rugby Club
Hinckley
Leicestershire

Client:
Heart of England Community Boxing Club
Nick Griffin [HOECBC] & Louise/Caspar Hobbs

"The Christian Hobbs Boxing Gym"

Scale:
VARIOUS

Drawn by:	Checked:	Date:	Paper Size:
JG		June 2024	A1

Drawing Title:
Proposed Ball Stop Netting Details

Drawing Status:
TENDER ISSUE

Drawing Number:	Revision Number:
DE063	T1



CORPORATE ARCHITECTURE LIMITED
CHARTERED ARCHITECTS

HEAD OFFICE
Venart House, 1 Trimbush Way,
Market Harborough,
Leicestershire, LE16 7XY
Tel: 01858 467476

office@corporatearchitecture.co.uk
www.corporatearchitecture.co.uk

ISO 9001

RIBA