


Plum Crescent

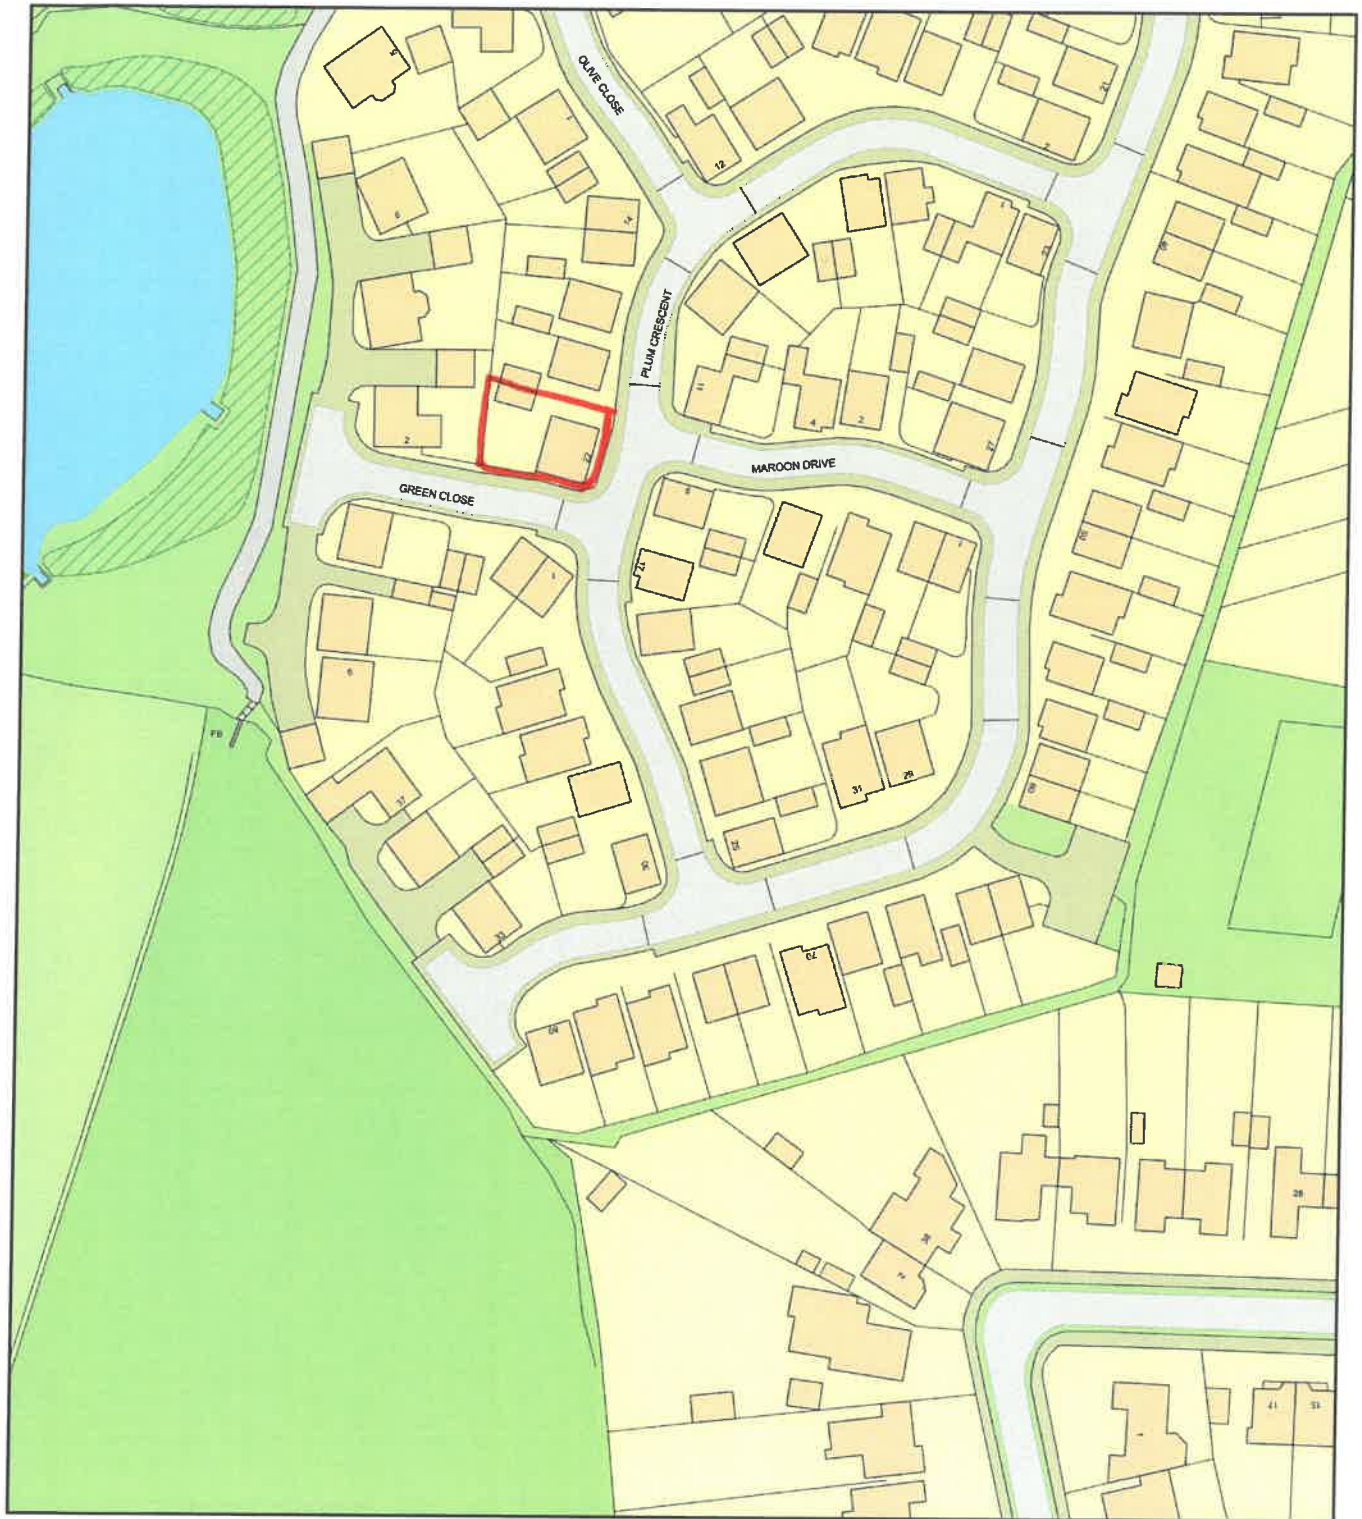

0 50
Metres



Plan Produced for: RCI Design Ltd

Date Produced: 11 Sep 2024

Plan Reference Number: TQRQM24255162706913

Scale: 1:1250 @ A4