


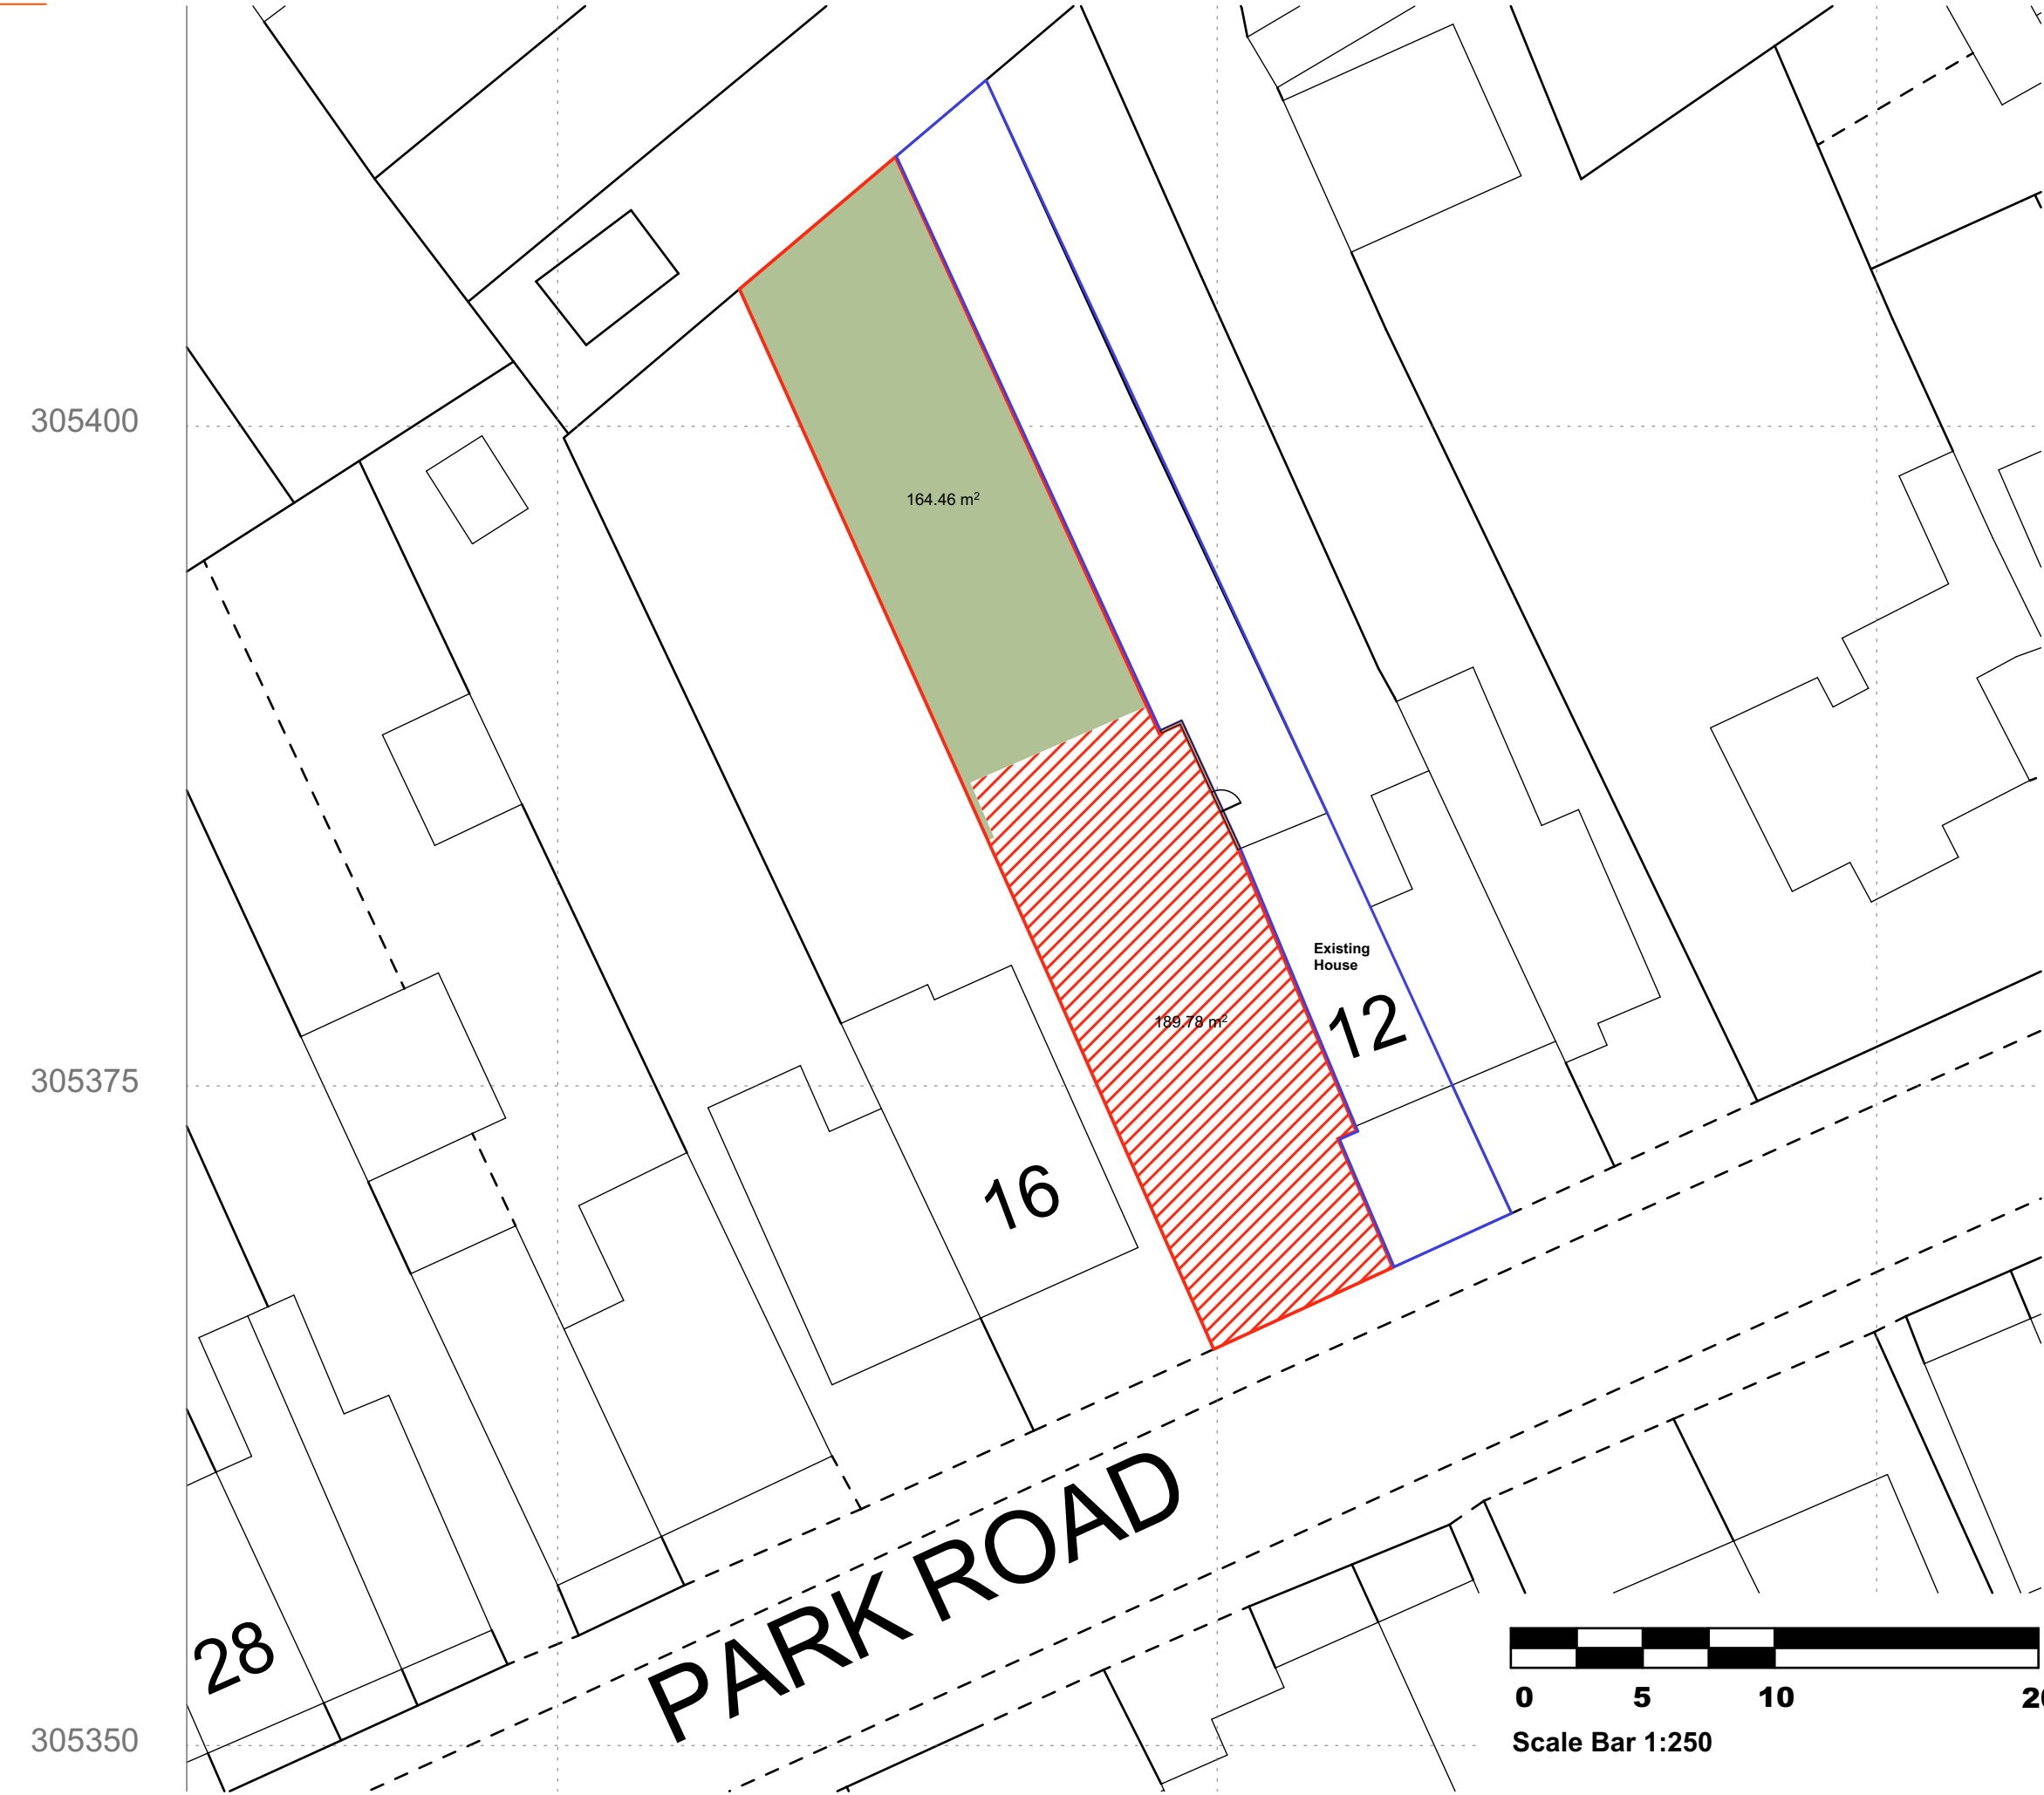

Block Plan 1:250

Please Note:

- This drawing may be printed and scaled FOR PLANNING PURPOSES.
- All dimensions to be CHECKED ON SITE and any DISCREPANCY reported to Design Three Sixty.
- The site boundary shown is the best assumed from available data & does NOT represent legal ownership.
- All dimensions in mm unless otherwise stated.



Developed Land; Sealed Surface



Vegetated Garden

Offsite Habitat units will be purchased to meet the 10% BNG gain

Revisions.

DESIGN THREE SIXTY

E: info@designthreesixty.co.uk
T: +44 (0) 7904 224864
W: www.designthreesixty.co.uk

Project:
New Build Scheme

Land at
12 Park Road,
Ratby,
Leicester,
LE6 0JJ
Client:
Mr Kane O'Donnell

Drawing Title:

Proposed Habitat Plan

Drawing by:
IG / KF

Checked by:
IG / KF

Date:
09-09-2024

Scale:
As Shown @A3

Drawing Number:
137-006

Revision:
0 / A / B / C / D / E
F / G / H / I / J / K