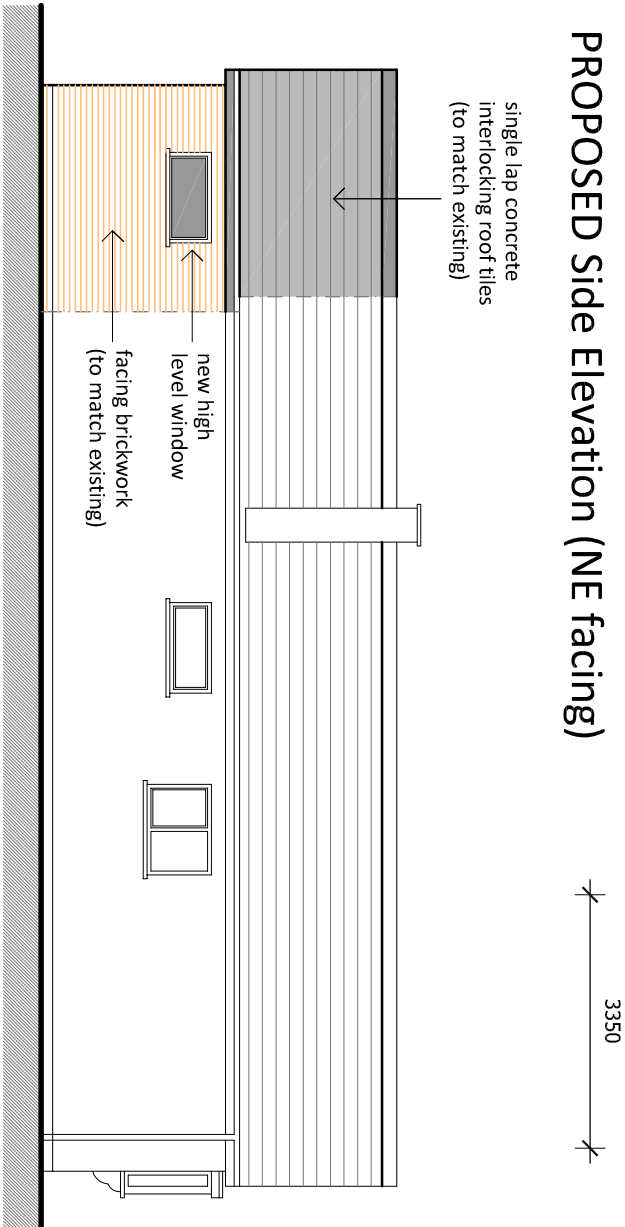
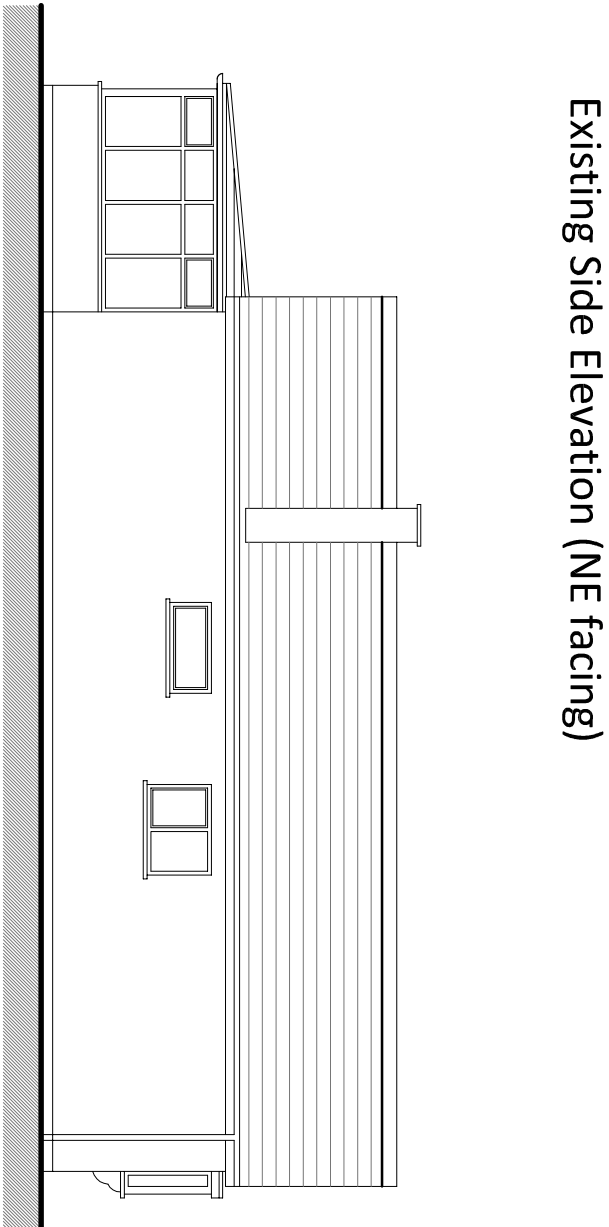
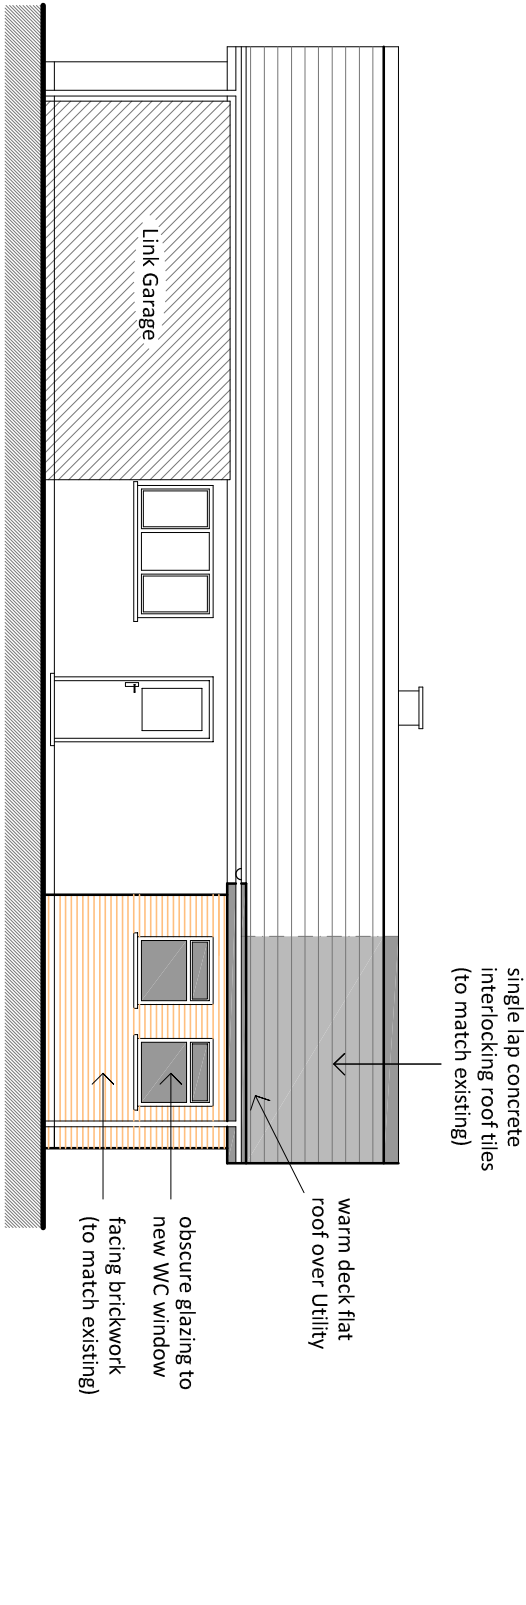
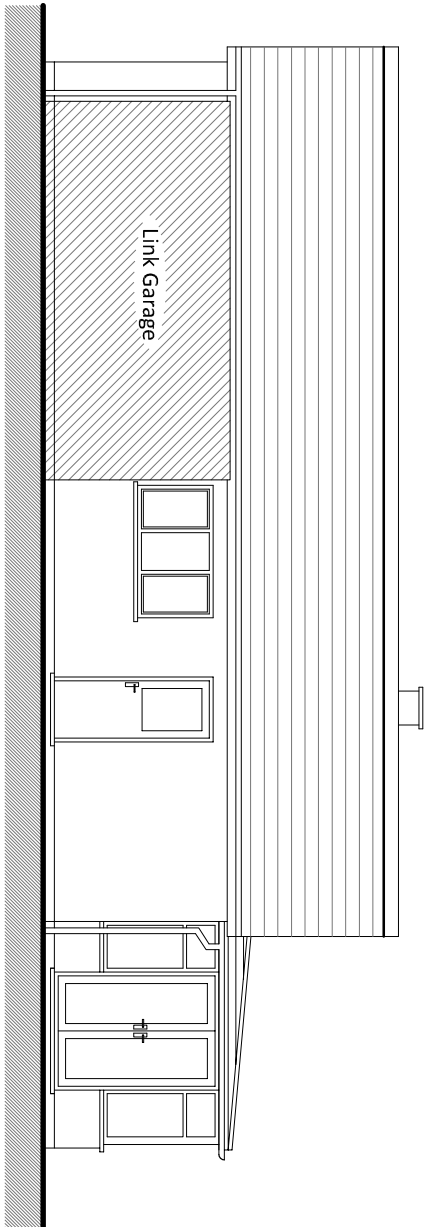
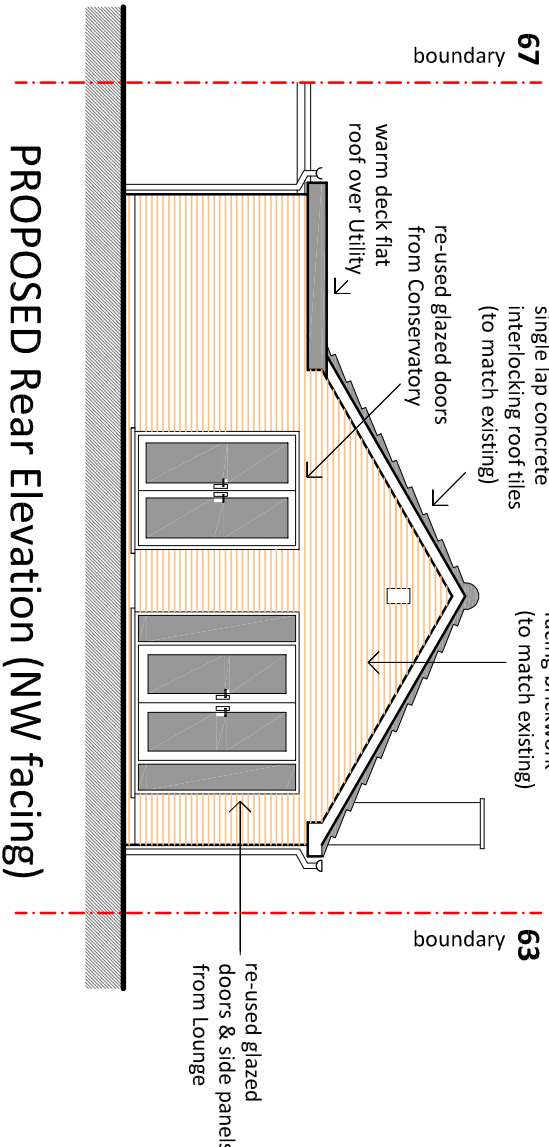
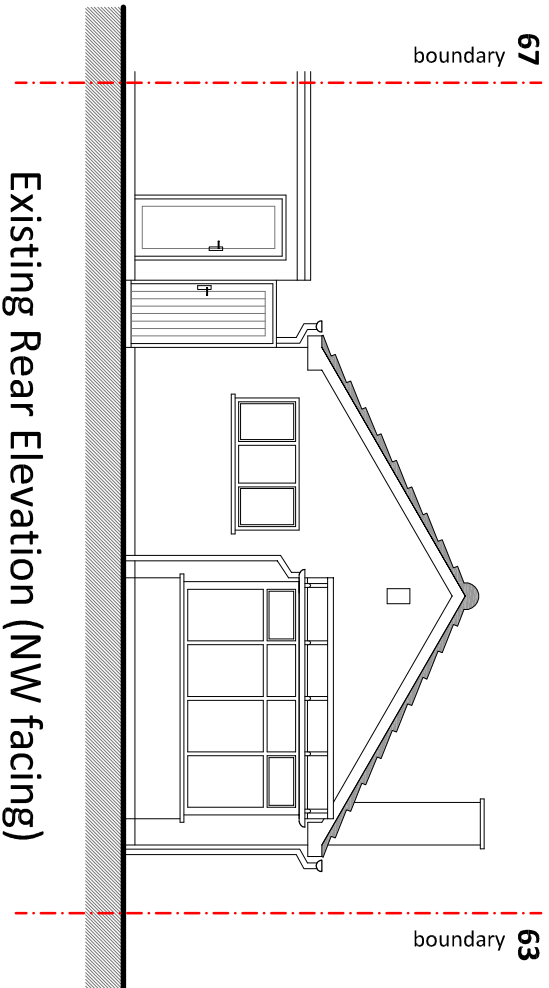


ELEVATIONS

PROPOSED REAR EXTENSION

65 The Ridgeway,
Burbage, Hinckley
LE10 2NR

dwg no:- 24.15.03 scale:- 1:100 (A3) date:- Aug 2024

pgs design
mobile:- 07827 930918
pgsdesign2014@gmail.com