

















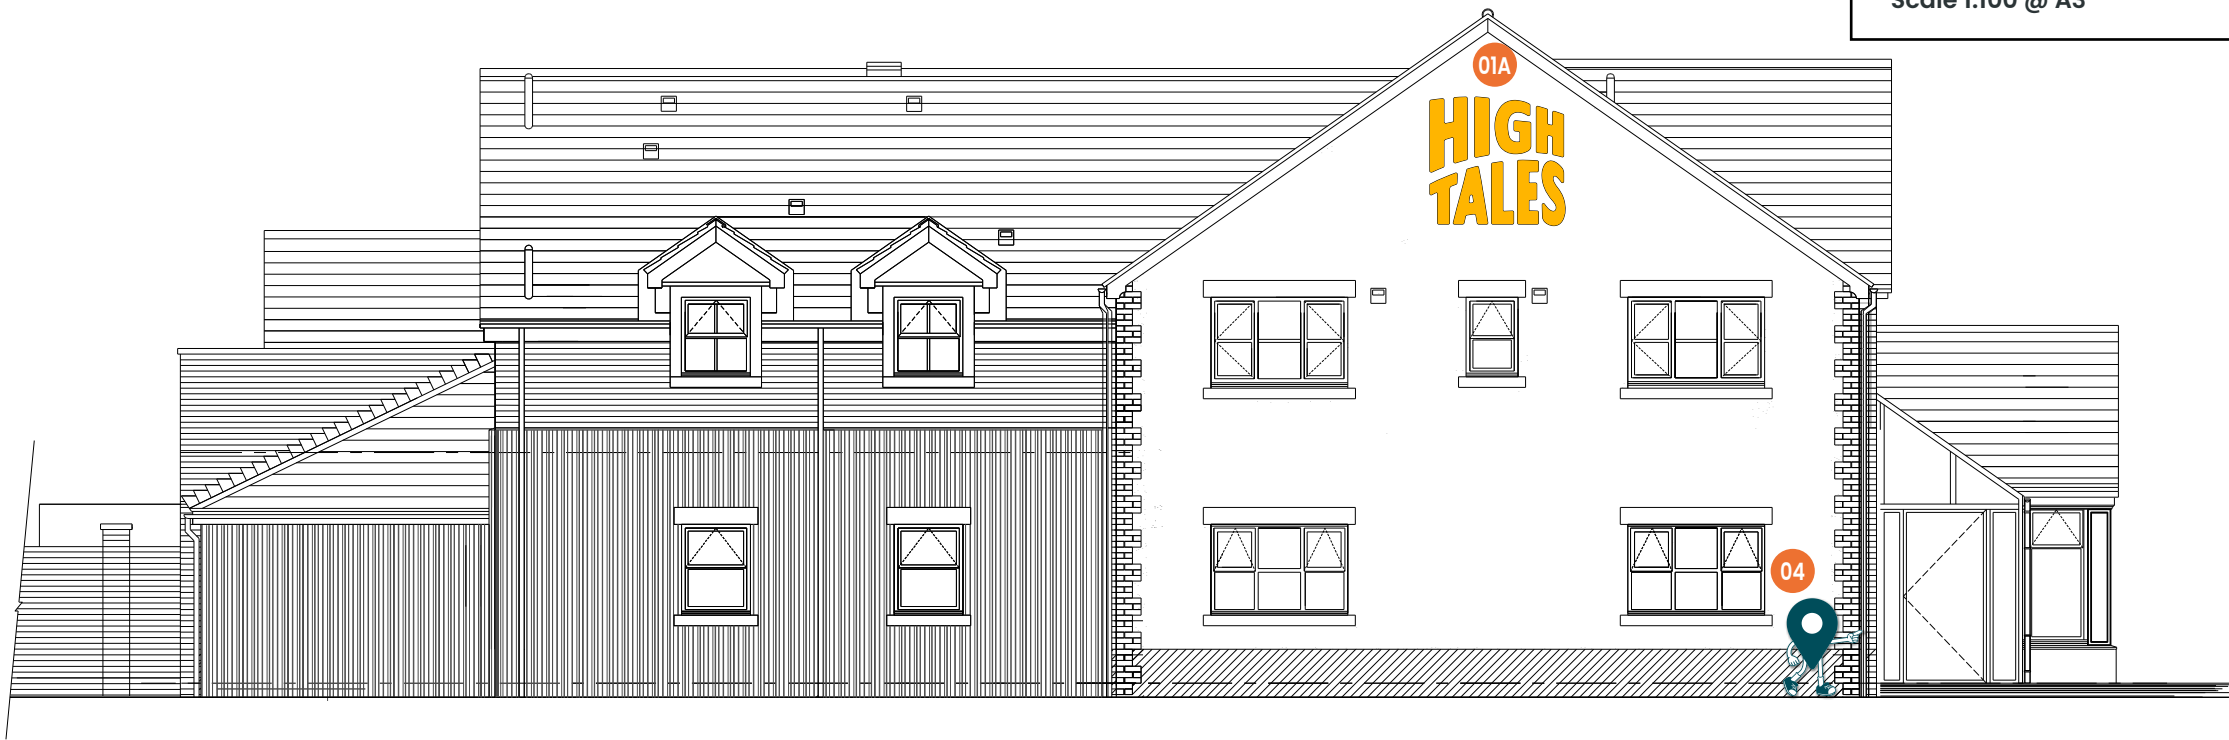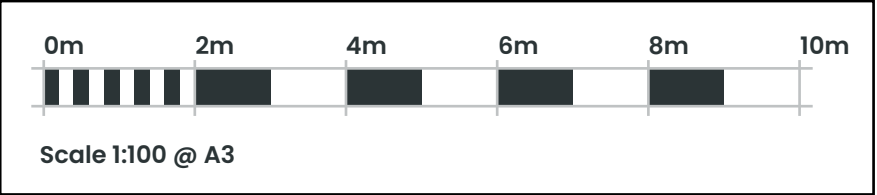

WEST ELEVATION – Scale 1:100 @ A3



SOUTH ELEVATION – Scale 1:100 @ A3

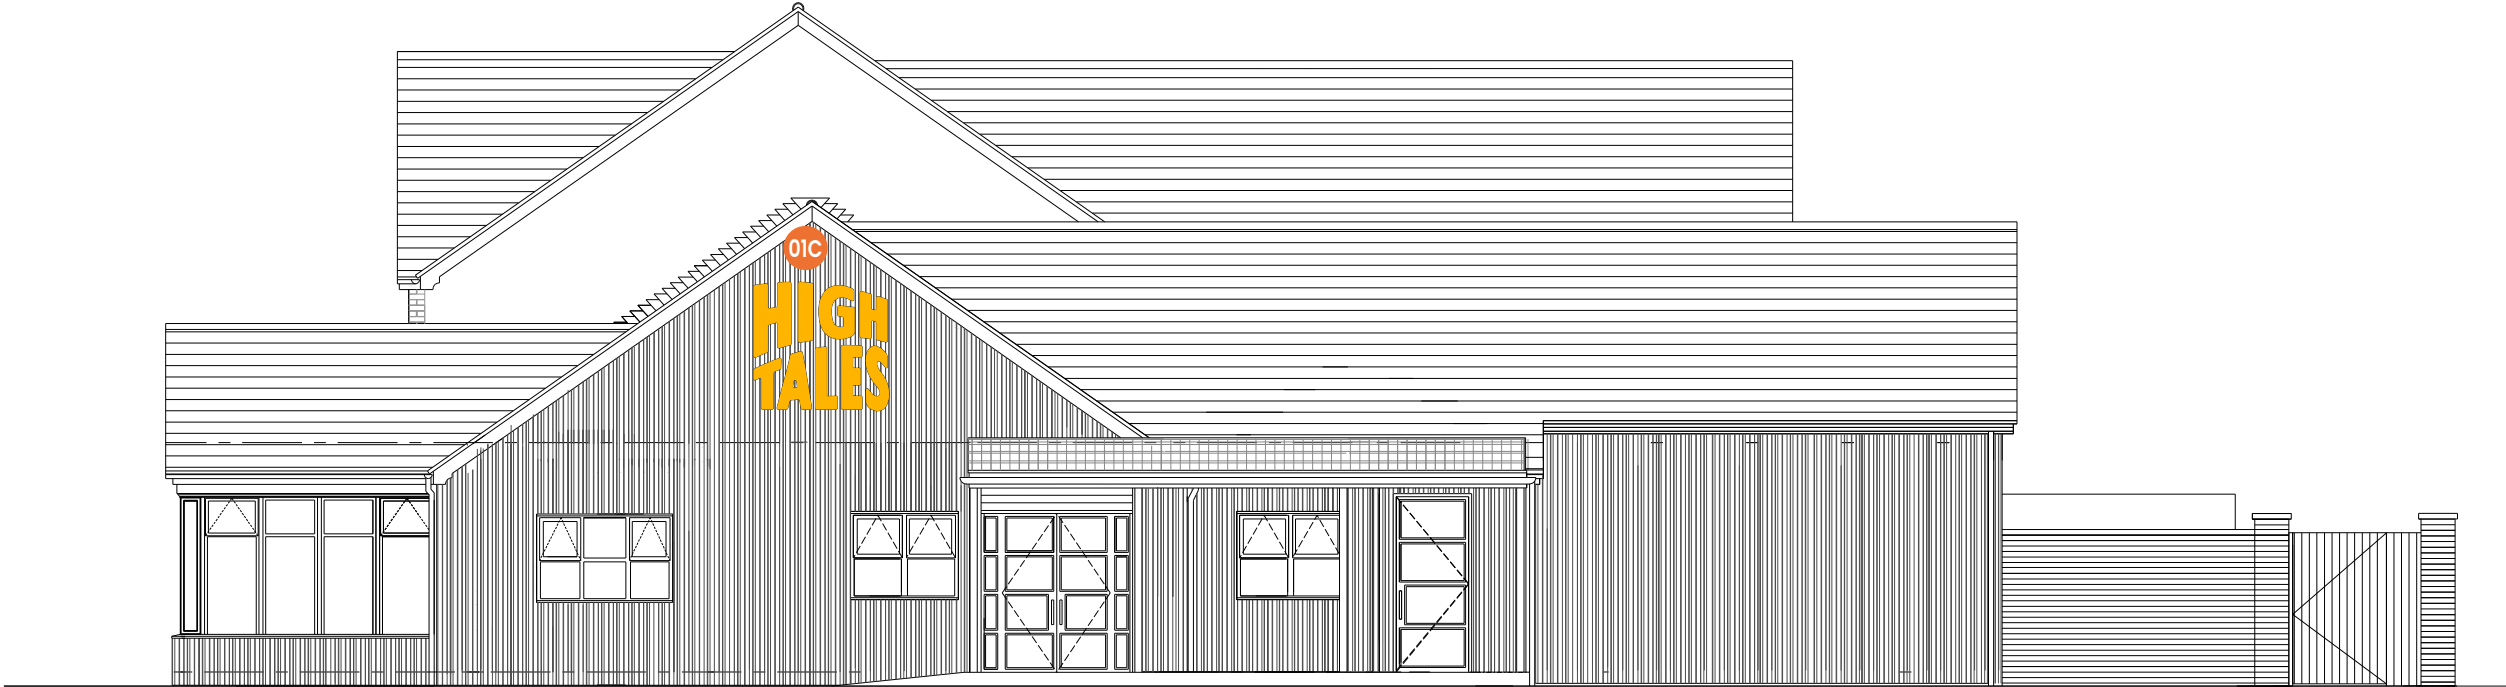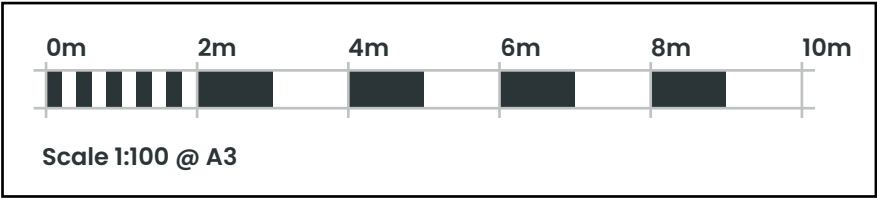

EAST ELEVATION – Scale 1:100 @ A3



NORTH ELEVATION – Scale 1:100 @ A3

PLANNING DRAWING – PROPOSED SIGNAGE

ITEMS 01A, 01B & 01C (Qty 3) **LETTERS**

3 Sets of small rim and return letters

Featuring:

- Self coloured acrylic face to match 1225C
- Aluminium rim finish to match RAL 5020
- Internal cool white LED illumination

Scale 1:20



01A = 6255 mm Ground Clearance
01B = 5630 mm Ground Clearance
01C = 3650 mm Ground Clearance
Max 250 Candelas per square meter (cd/m²)


ITEM 01D (Qty 1) **LETTERS**

Set of small rim and return letters (as sample made)

Featuring:

- Self coloured acrylic face to match 1225C
- Aluminium rim finish to match RAL 5020
- Internal cool white LED illumination

Scale 1:20

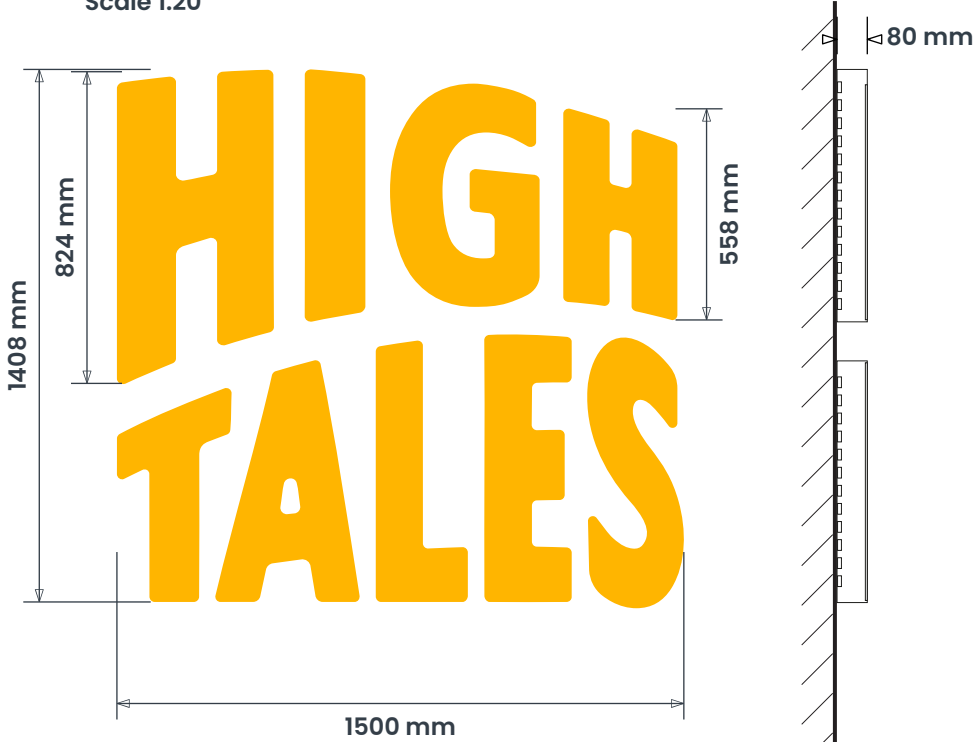

5800 mm Ground Clearance
Max 250 Candelas per square meter (cd/m²)

SIGN COLOUR

PANTONE
7549

WHITE

PANTONE 316
RAL 5020

BRAND TYPEFACES

Primary :
MALLORY NARROW BOLD

Secondary:
Work Regular,
Medium and Bold



PLANNING DRAWING – PROPOSED SIGNAGE

ITEMS 02A & 02B (Qty 2) CAR PARK SIGN

Double legged car park sign

Featuring:

- 2mm folded panes finished to match Pantone 3165
- Vinyl display
- 50 mm posts

Scale 1:20



ITEM 03 (Qty 1) CAR PARK SIGN

S/S car park sign

Featuring:

- 2mm folded panes finished to match RAL 5020
- Vinyl display
- Existing posts

Scale 1:20



SIGN COLOUR

PANTONE 7549

WHITE

PANTONE 316
RAL 5020

BRAND TYPEFACES

Primary :
MALLORY NARROW BOLD

Secondary:
Work Regular,
Medium and Bold



PLANNING DRAWING – PROPOSED SIGNAGE


ITEM 04 (Qty 1) **ENTRANCE SIGN**

Wall mounted internally illuminated

Featuring:

- Rimless “man”
- Internally illuminated by warm white LEDs
- Digital print display.

Scale 1:20

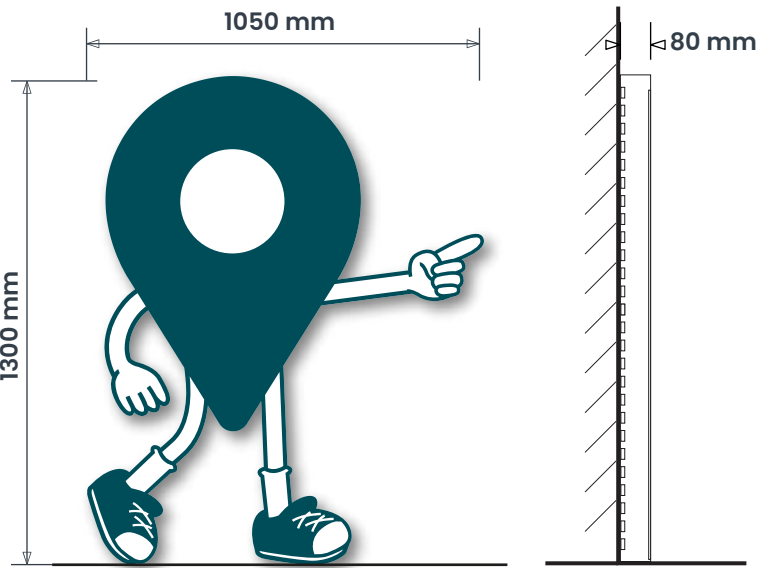

Max 250 Candelas per square meter (cd/m2)

SIGN COLOUR

PANTONE
7549

WHITE

PANTONE 316
RAL 5020

BRAND TYPEFACES

Primary :
MALLORY NARROW BOLD

Secondary:
Work Regular,
Medium and Bold



