



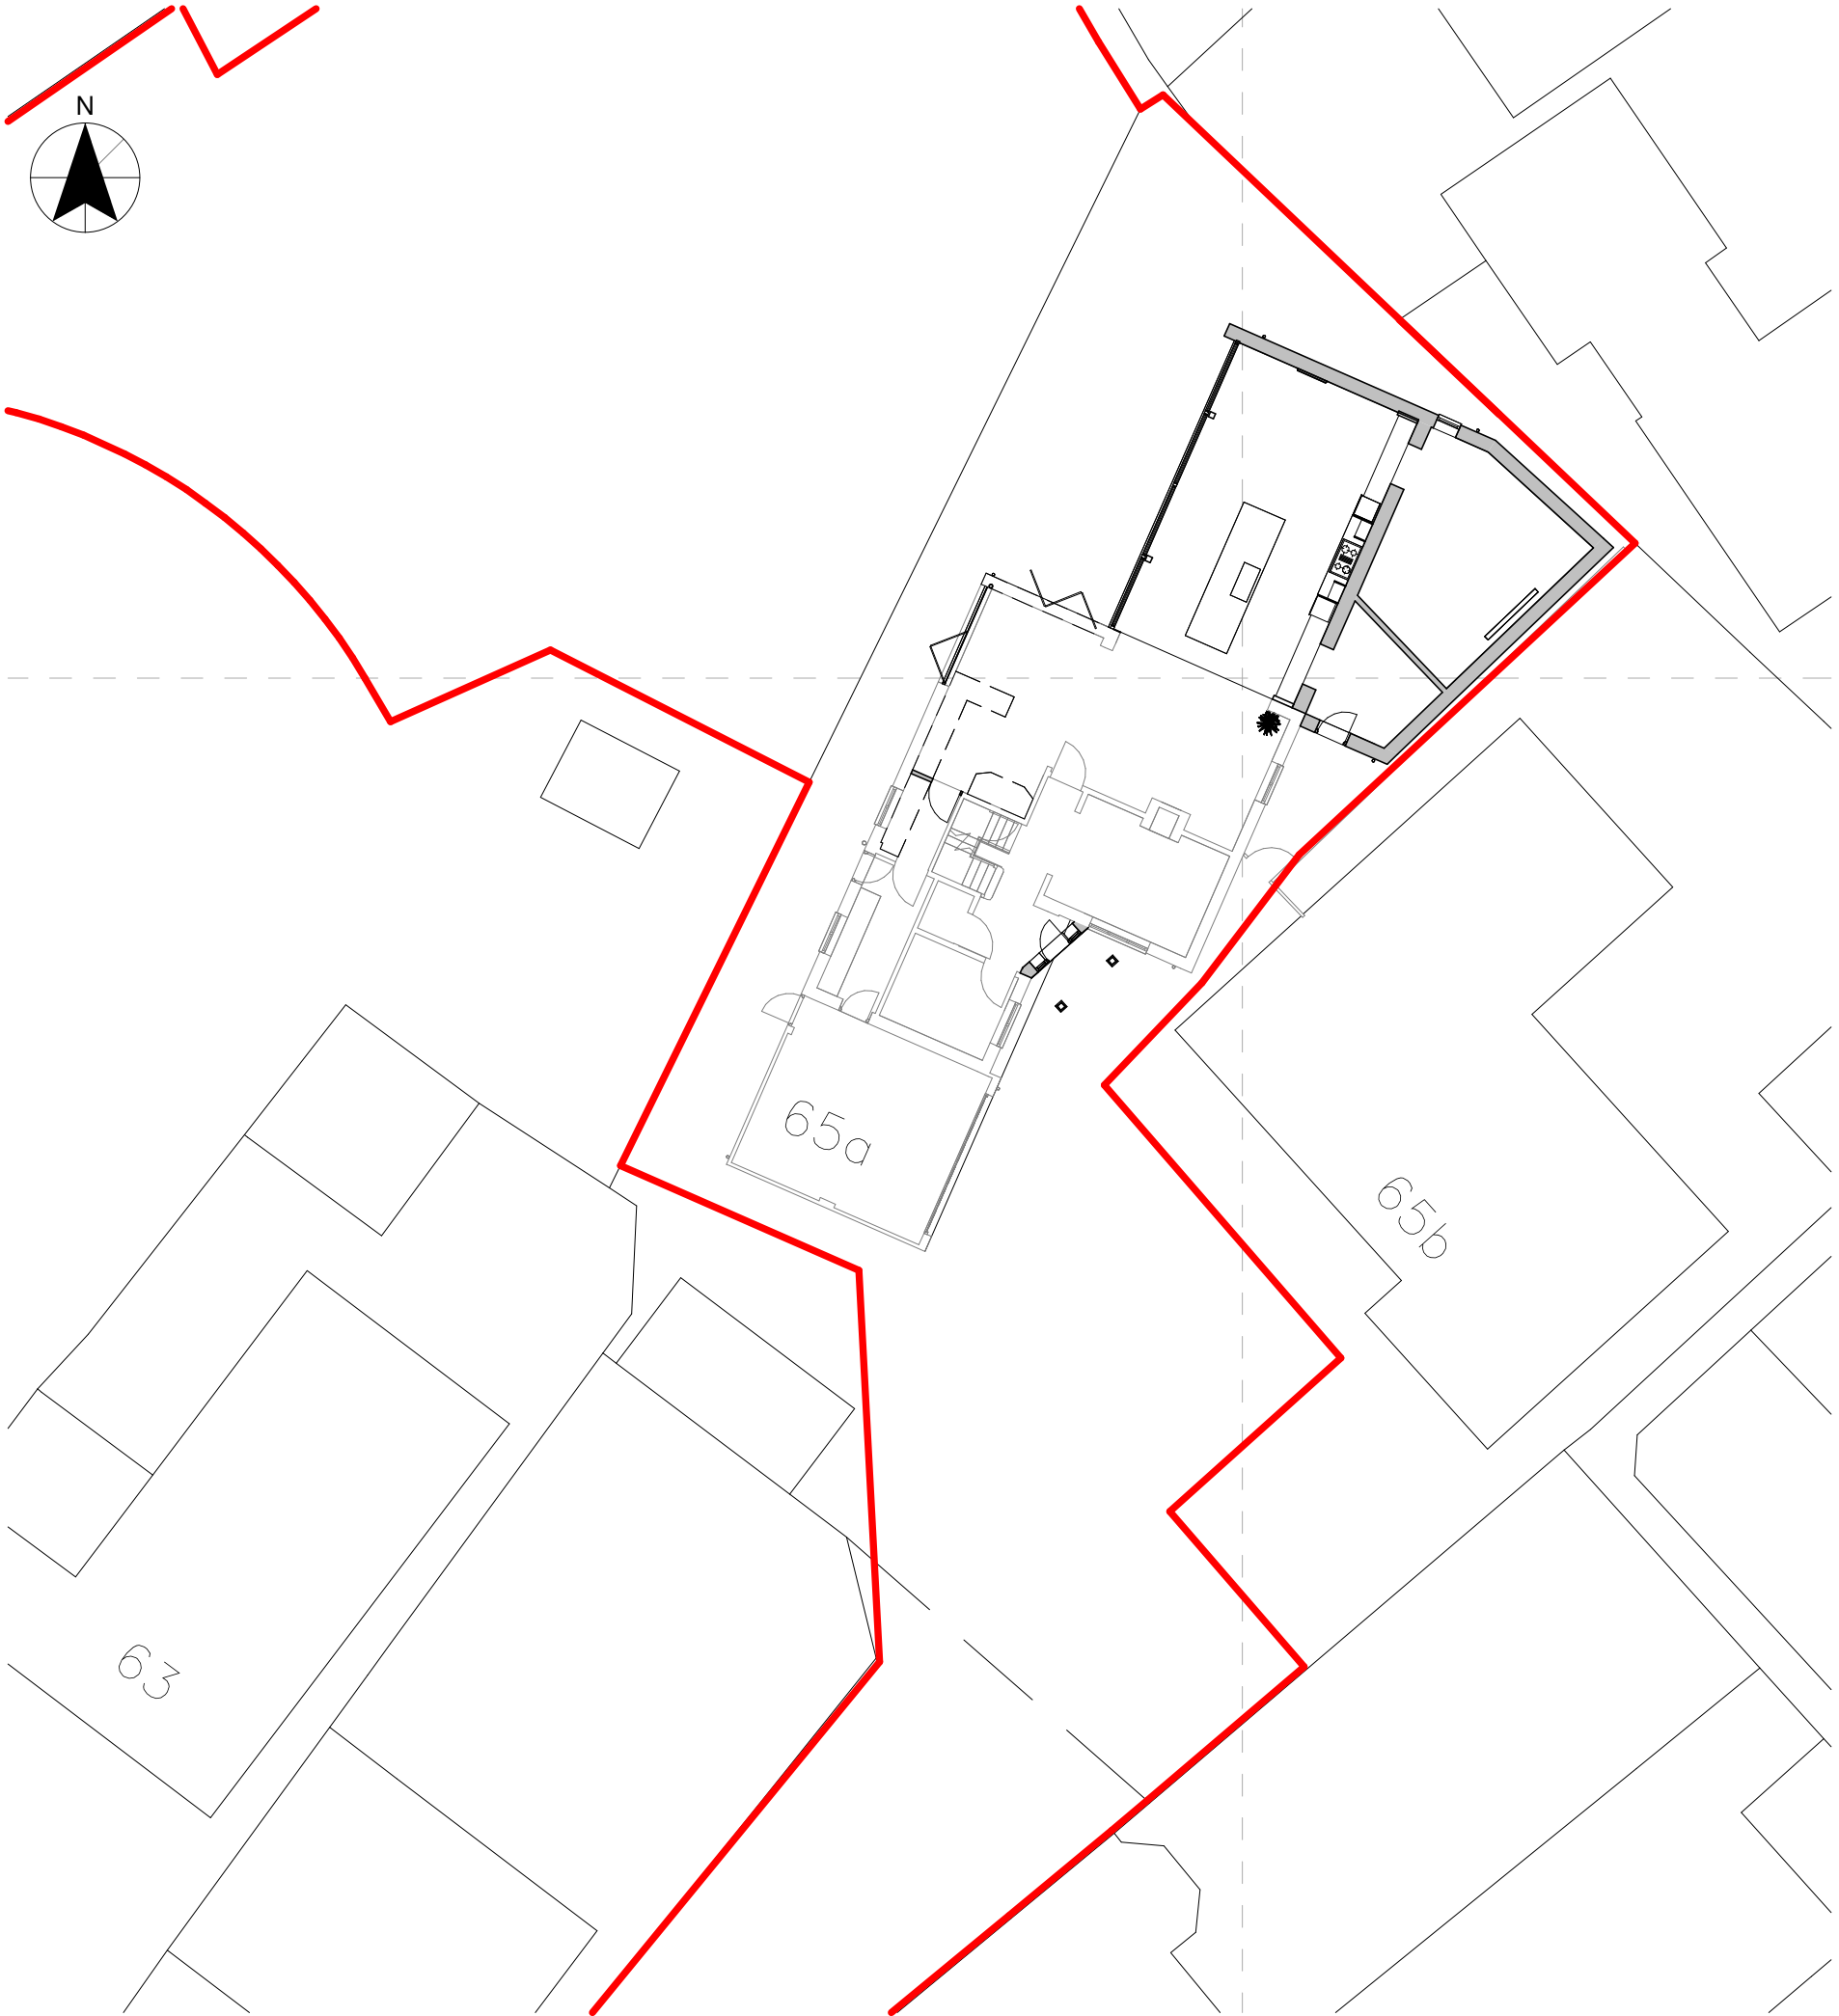

Block Plan
Scale = 1:200

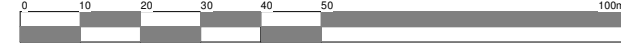

Location Plan
Scale = 1:1250



Client		Mr & Mrs Thompson		Job No.	
Project	Exts & Alts, 65a Lutterworth Road, Burbage, LE10 2DJ	Scale	1:500 & 1:1250	Sheet	A3
		Date	01/2024	23/109	
Drawing	P - Site & Location Plan	Author	SS	Checked by	LJW
		01B		Drawing Status	Planning Stage

THE COPYRIGHT OF THIS DRAWING IS VESTED IN HAYWARD ARCHITECTS LTD.
REPRODUCTION IN ANY FORM, EITHER IN WHOLE OR IN PART IS FORBIDDEN WITHOUT THE PRIOR WRITTEN PERMISSION
OF THE COPYRIGHT HOLDER. DO NOT SCALE FROM DRAWING AND ONLY FIGURED DIMENSIONS ARE TO BE USED

hayward
ARCHITECTS LTD

19 Station Road
Hinckley
Leicestershire
LE10 1AW

Tel: 01455 635 665
Fax: 01455 618 971
www.hayward-architects.co.uk