A1

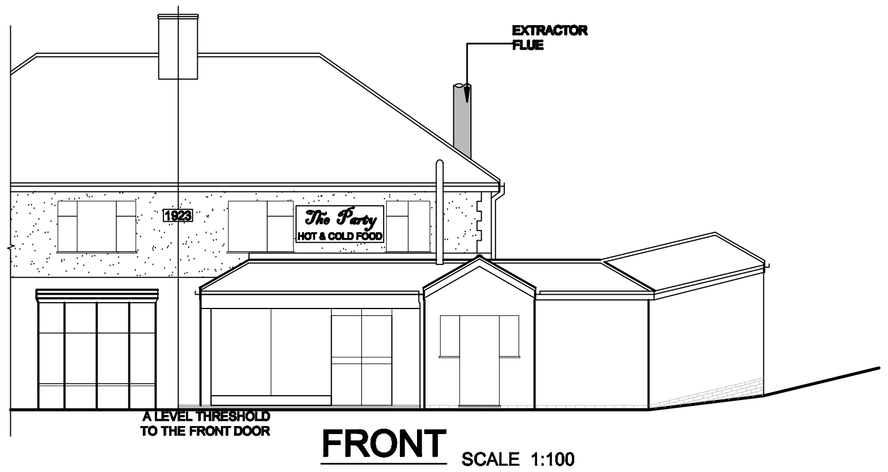

FRONT SCALE 1:100

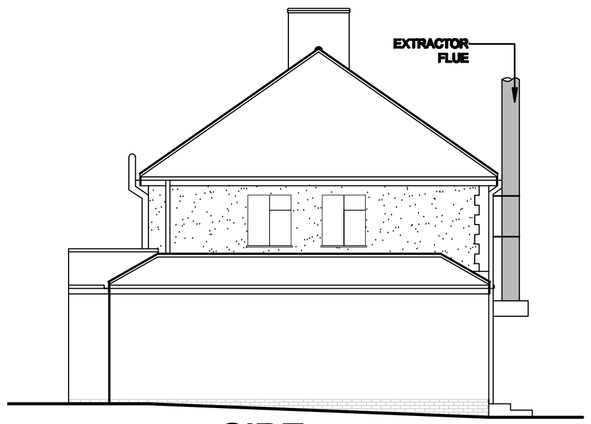

SIDE SCALE 1:100

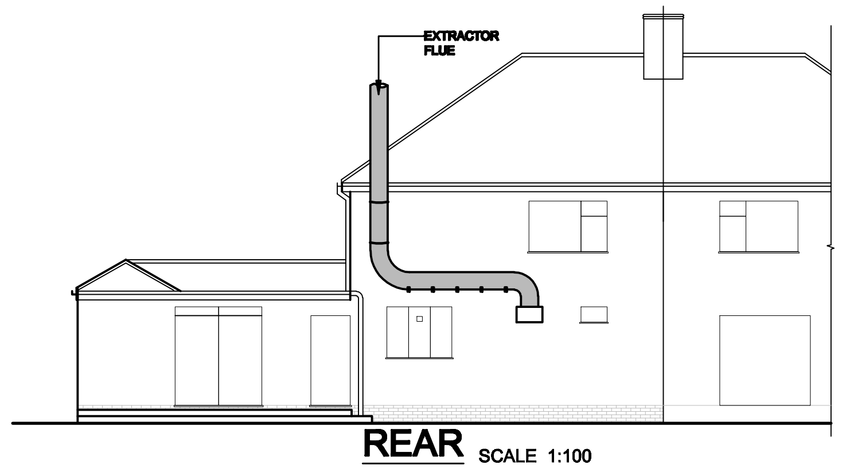

REAR SCALE 1:100

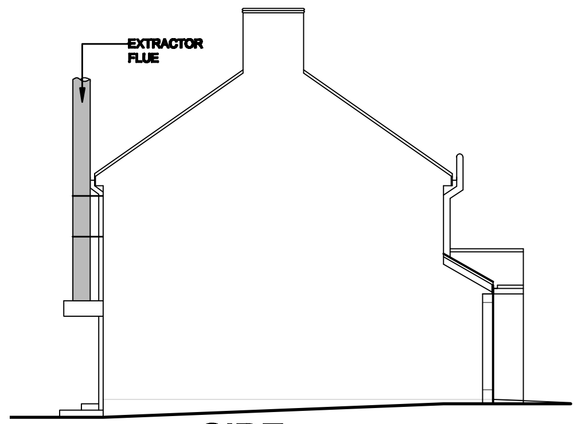

SIDE SCALE 1:100

WALL TREATMENT DETAIL 'A' (SCALE 1:25)

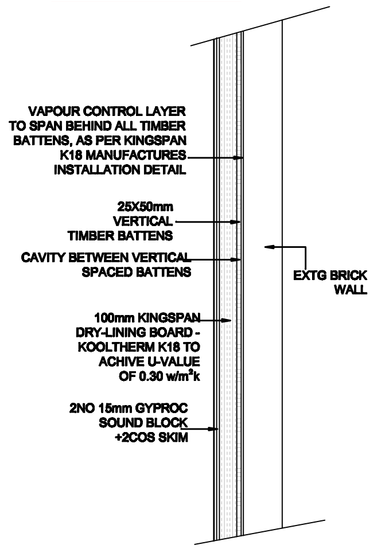

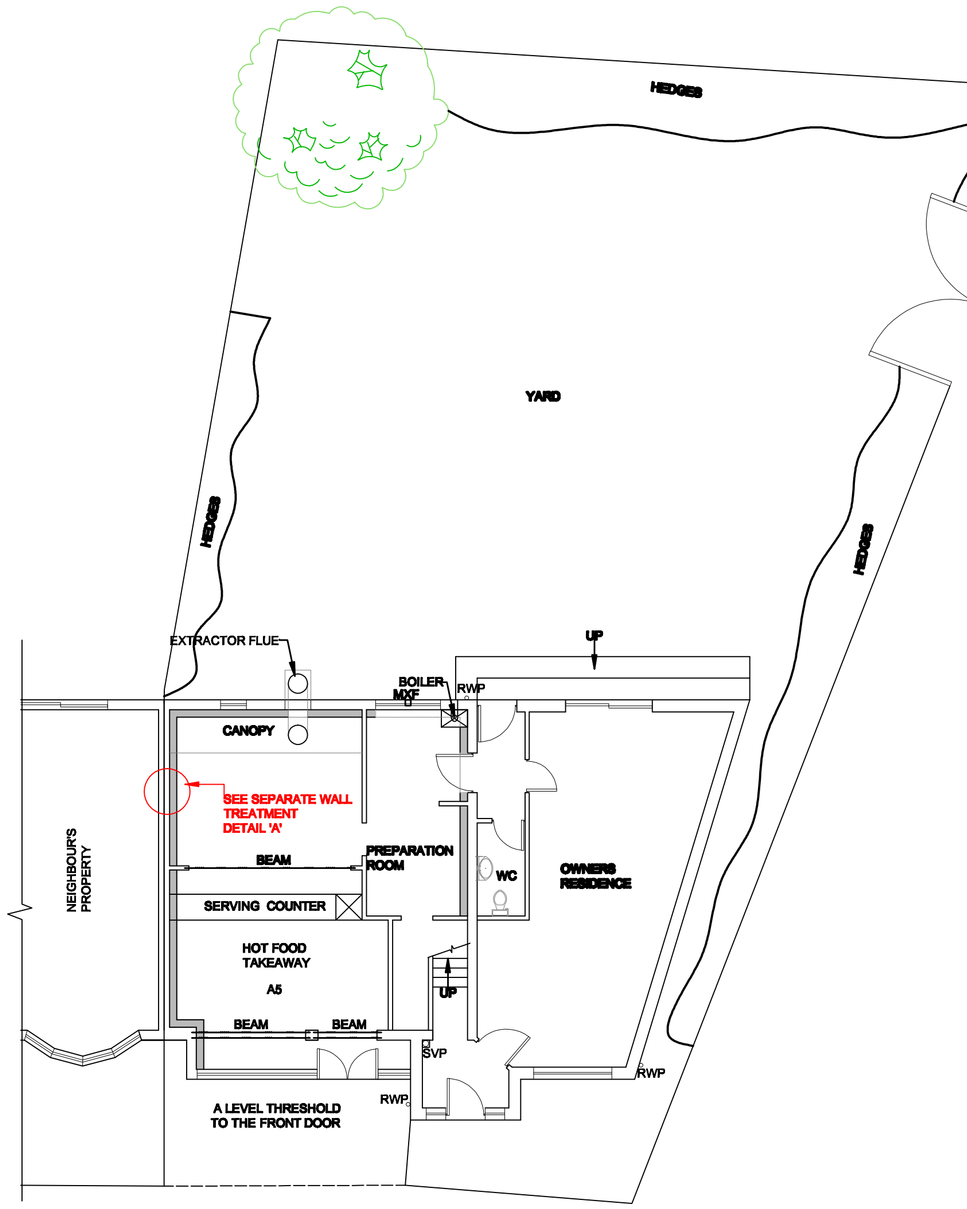

GF PROPOSED SCALE 1:100



SCALE 1:1250



SCALE 1:500

REV 1 - DM - 11/11/2010 - AMENDED PLAN AS PER PLANNING OFFICER RECOMMENDATION - SOUND INSULATION SCHEME FOR A3 HOT FOOD TAKEAWAY AND RESTAURANT

PROPOSED CHANGE OF USE AND EXTRACTOR FLUE AT REAR AT 102 RUGBY ROAD, HINCKLEY LEICESTERSHIRE, LE10 0QE

FOR MR. J SINGH
TEL: 07958625467

DATE: 17/09/09

D T DESIGNS LIMITED
74 WYVERN AVENUE
LEICESTER LE4 7HH
TEL: (0116) 2668947
FAX: (0116) 2200840
E-mail: dt.planning@ntlworld.com

DRAWING NO. 09/09/148/A

KA

SCALE: Varies@ A1

TOTAL SITE AREA=395.83m²
BUILT UP AREA=108.40m²