
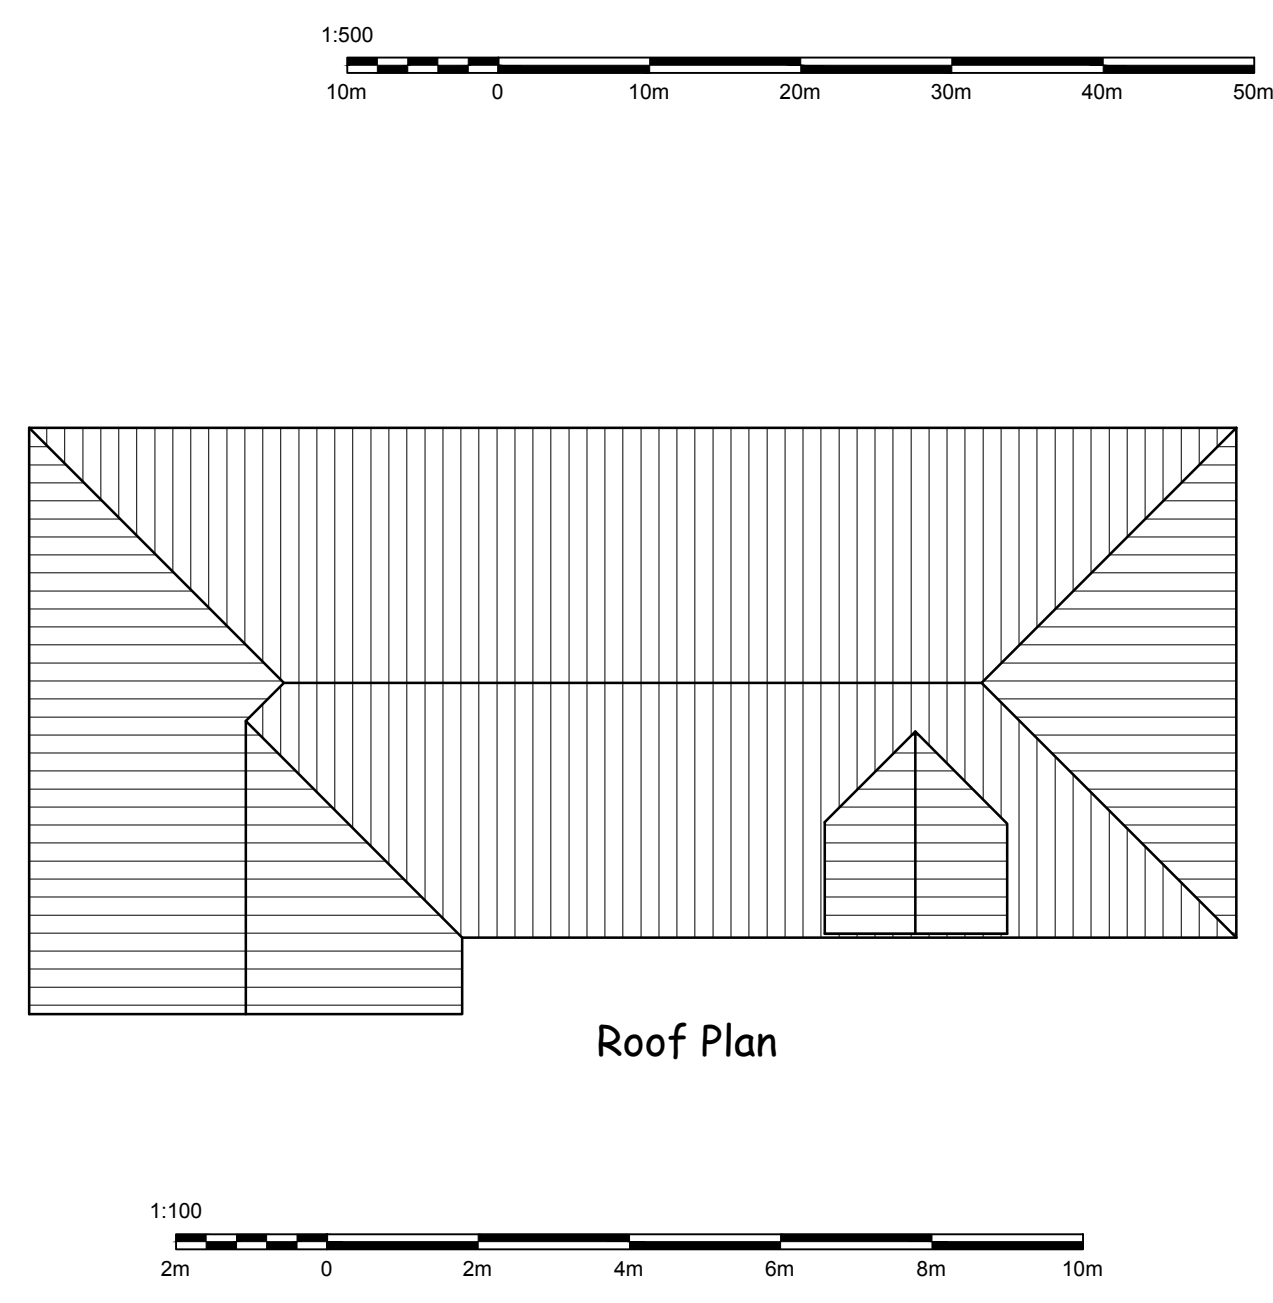
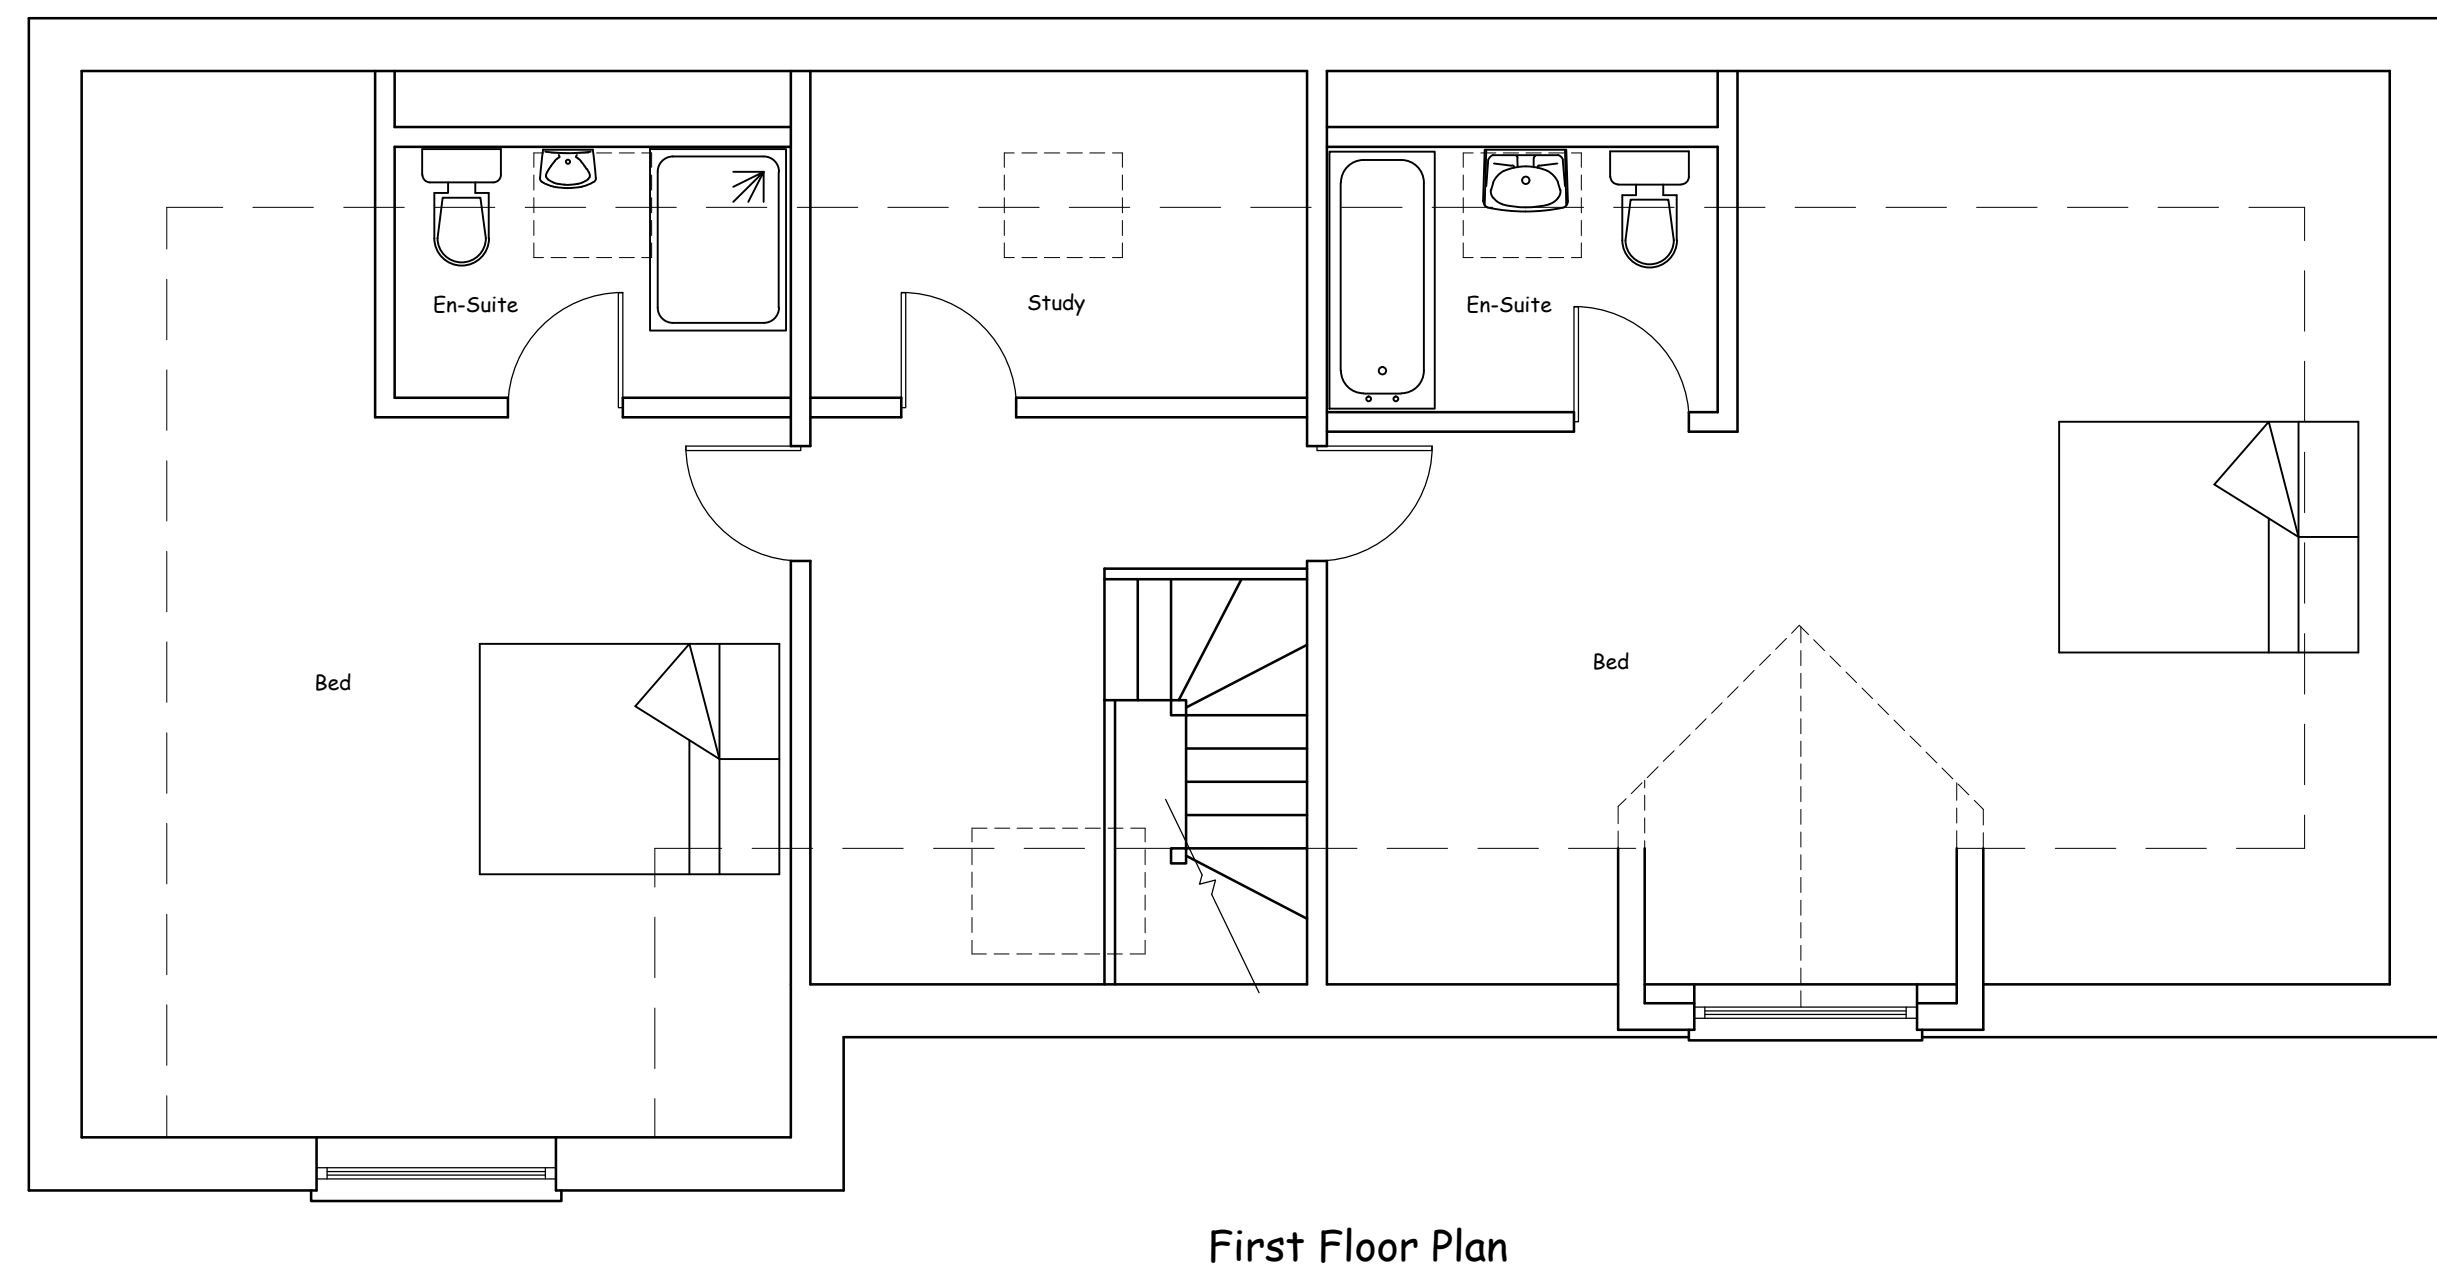
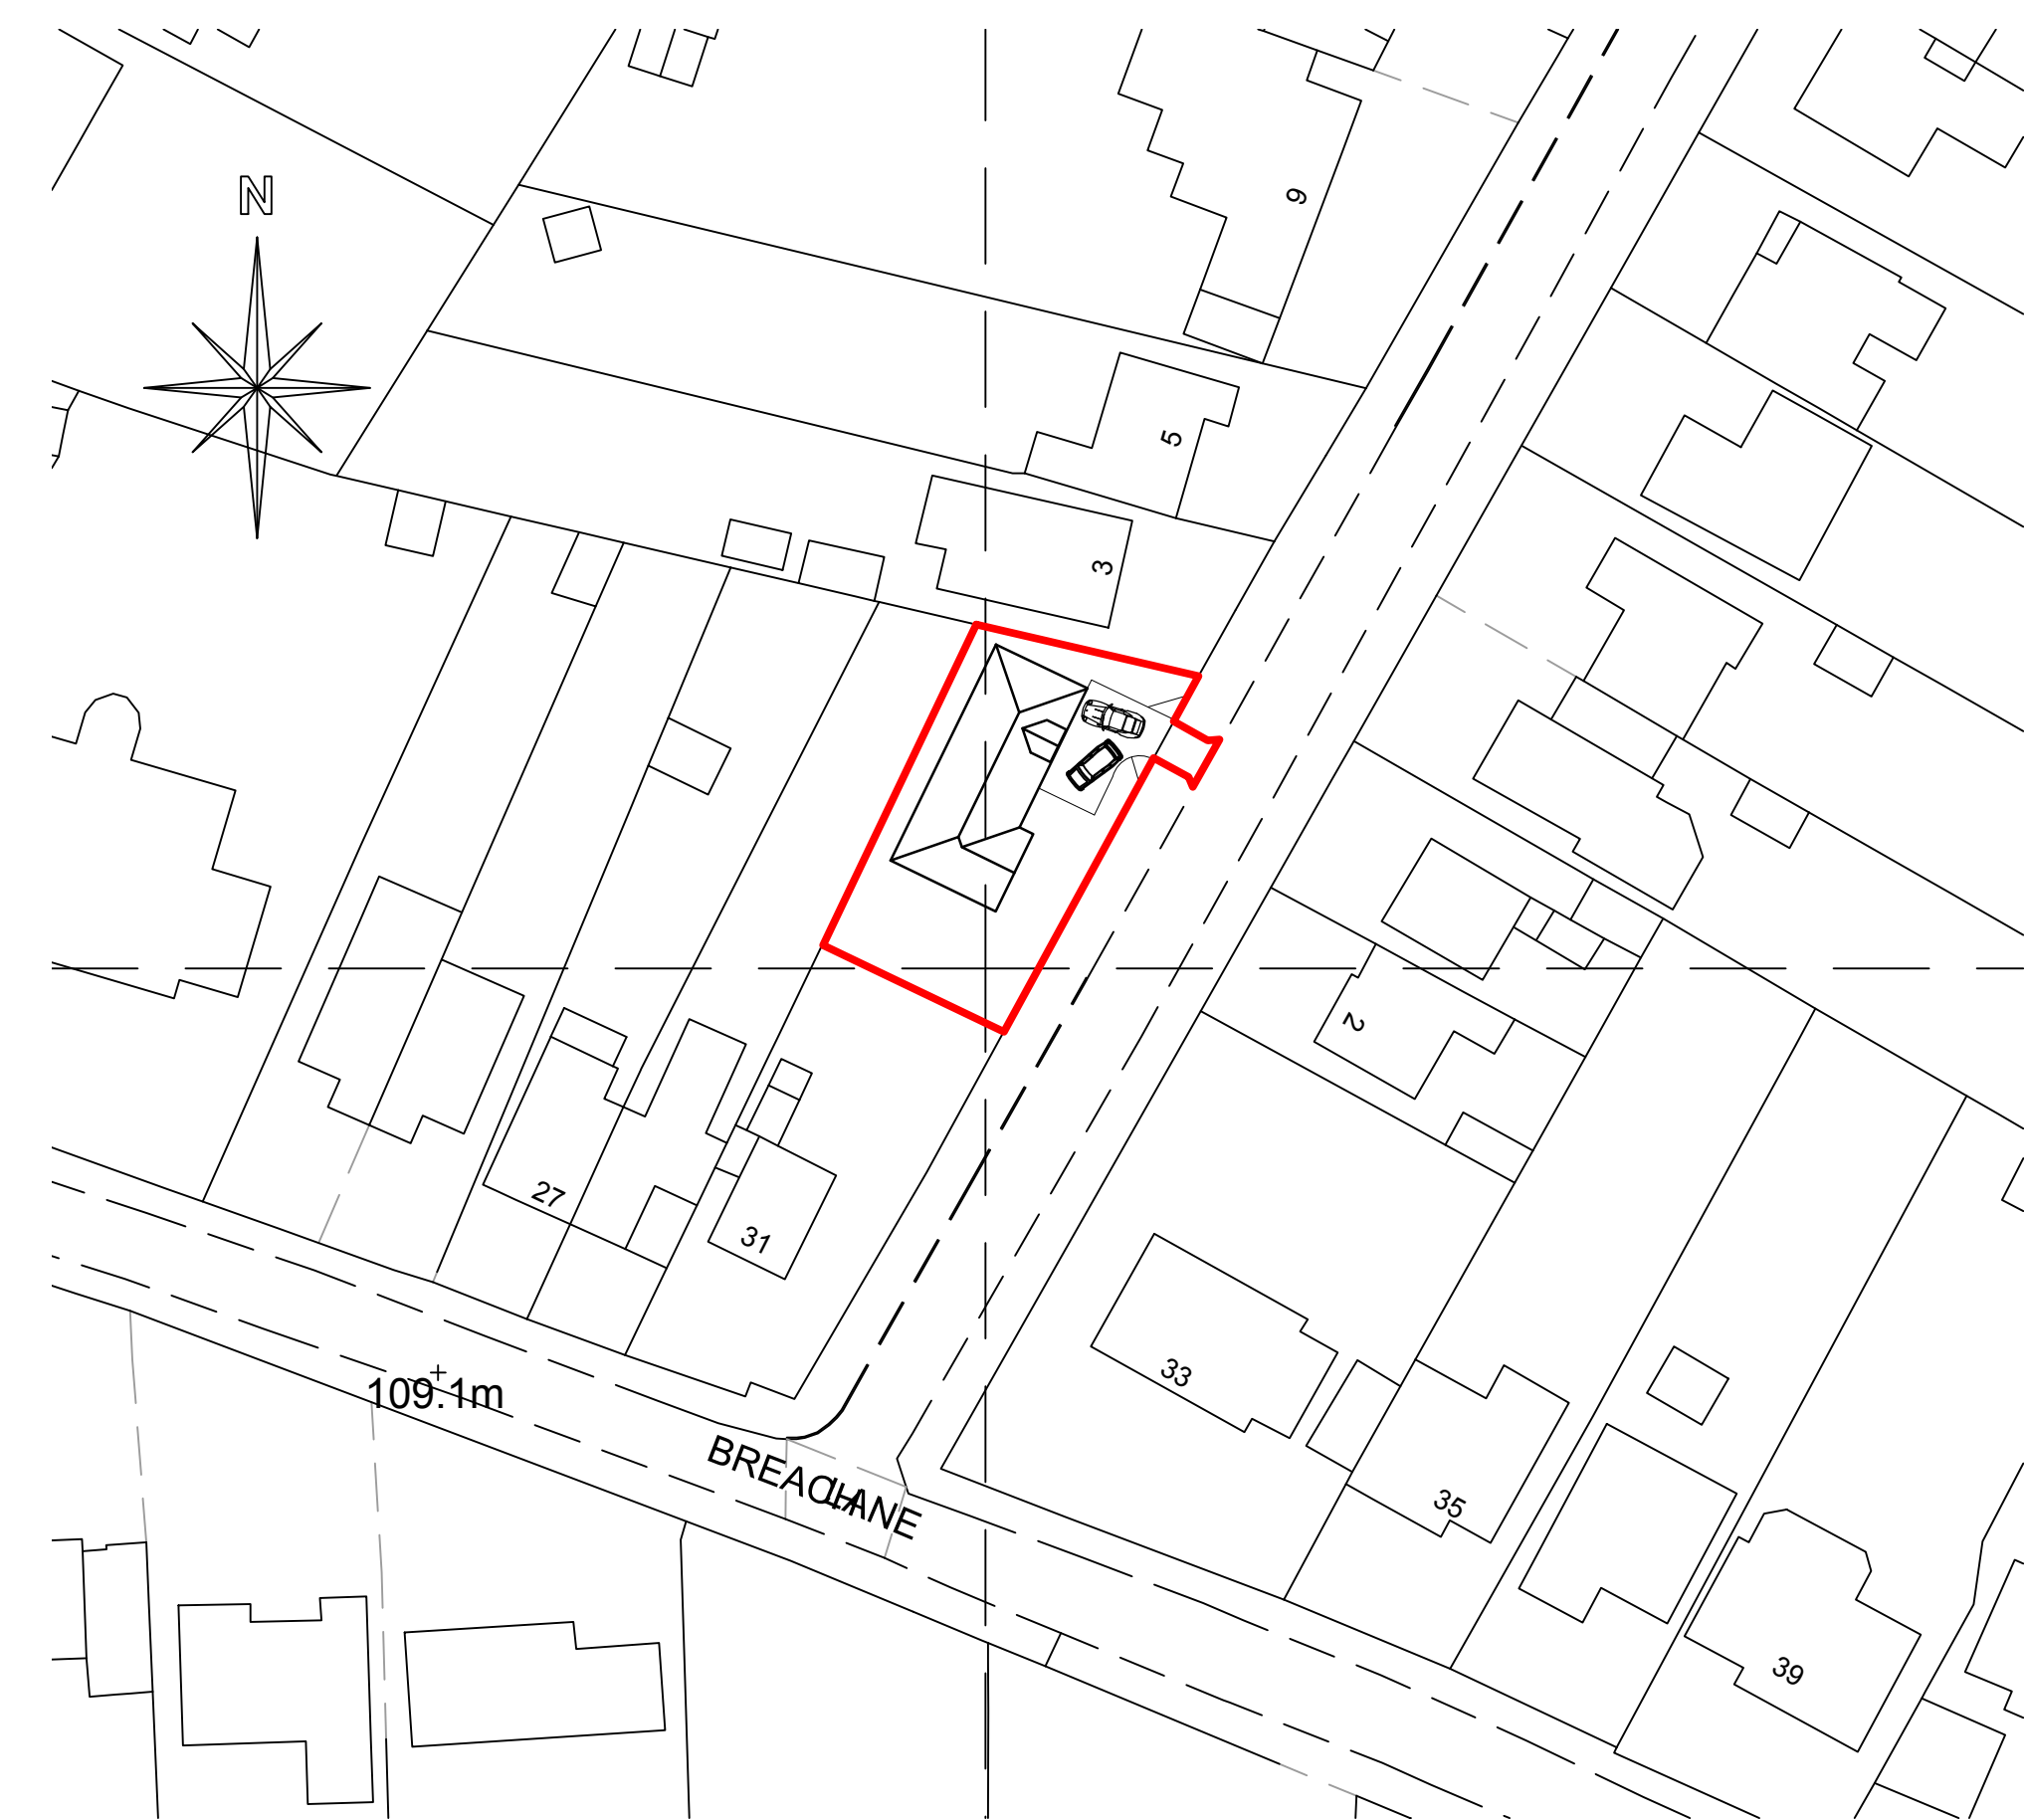


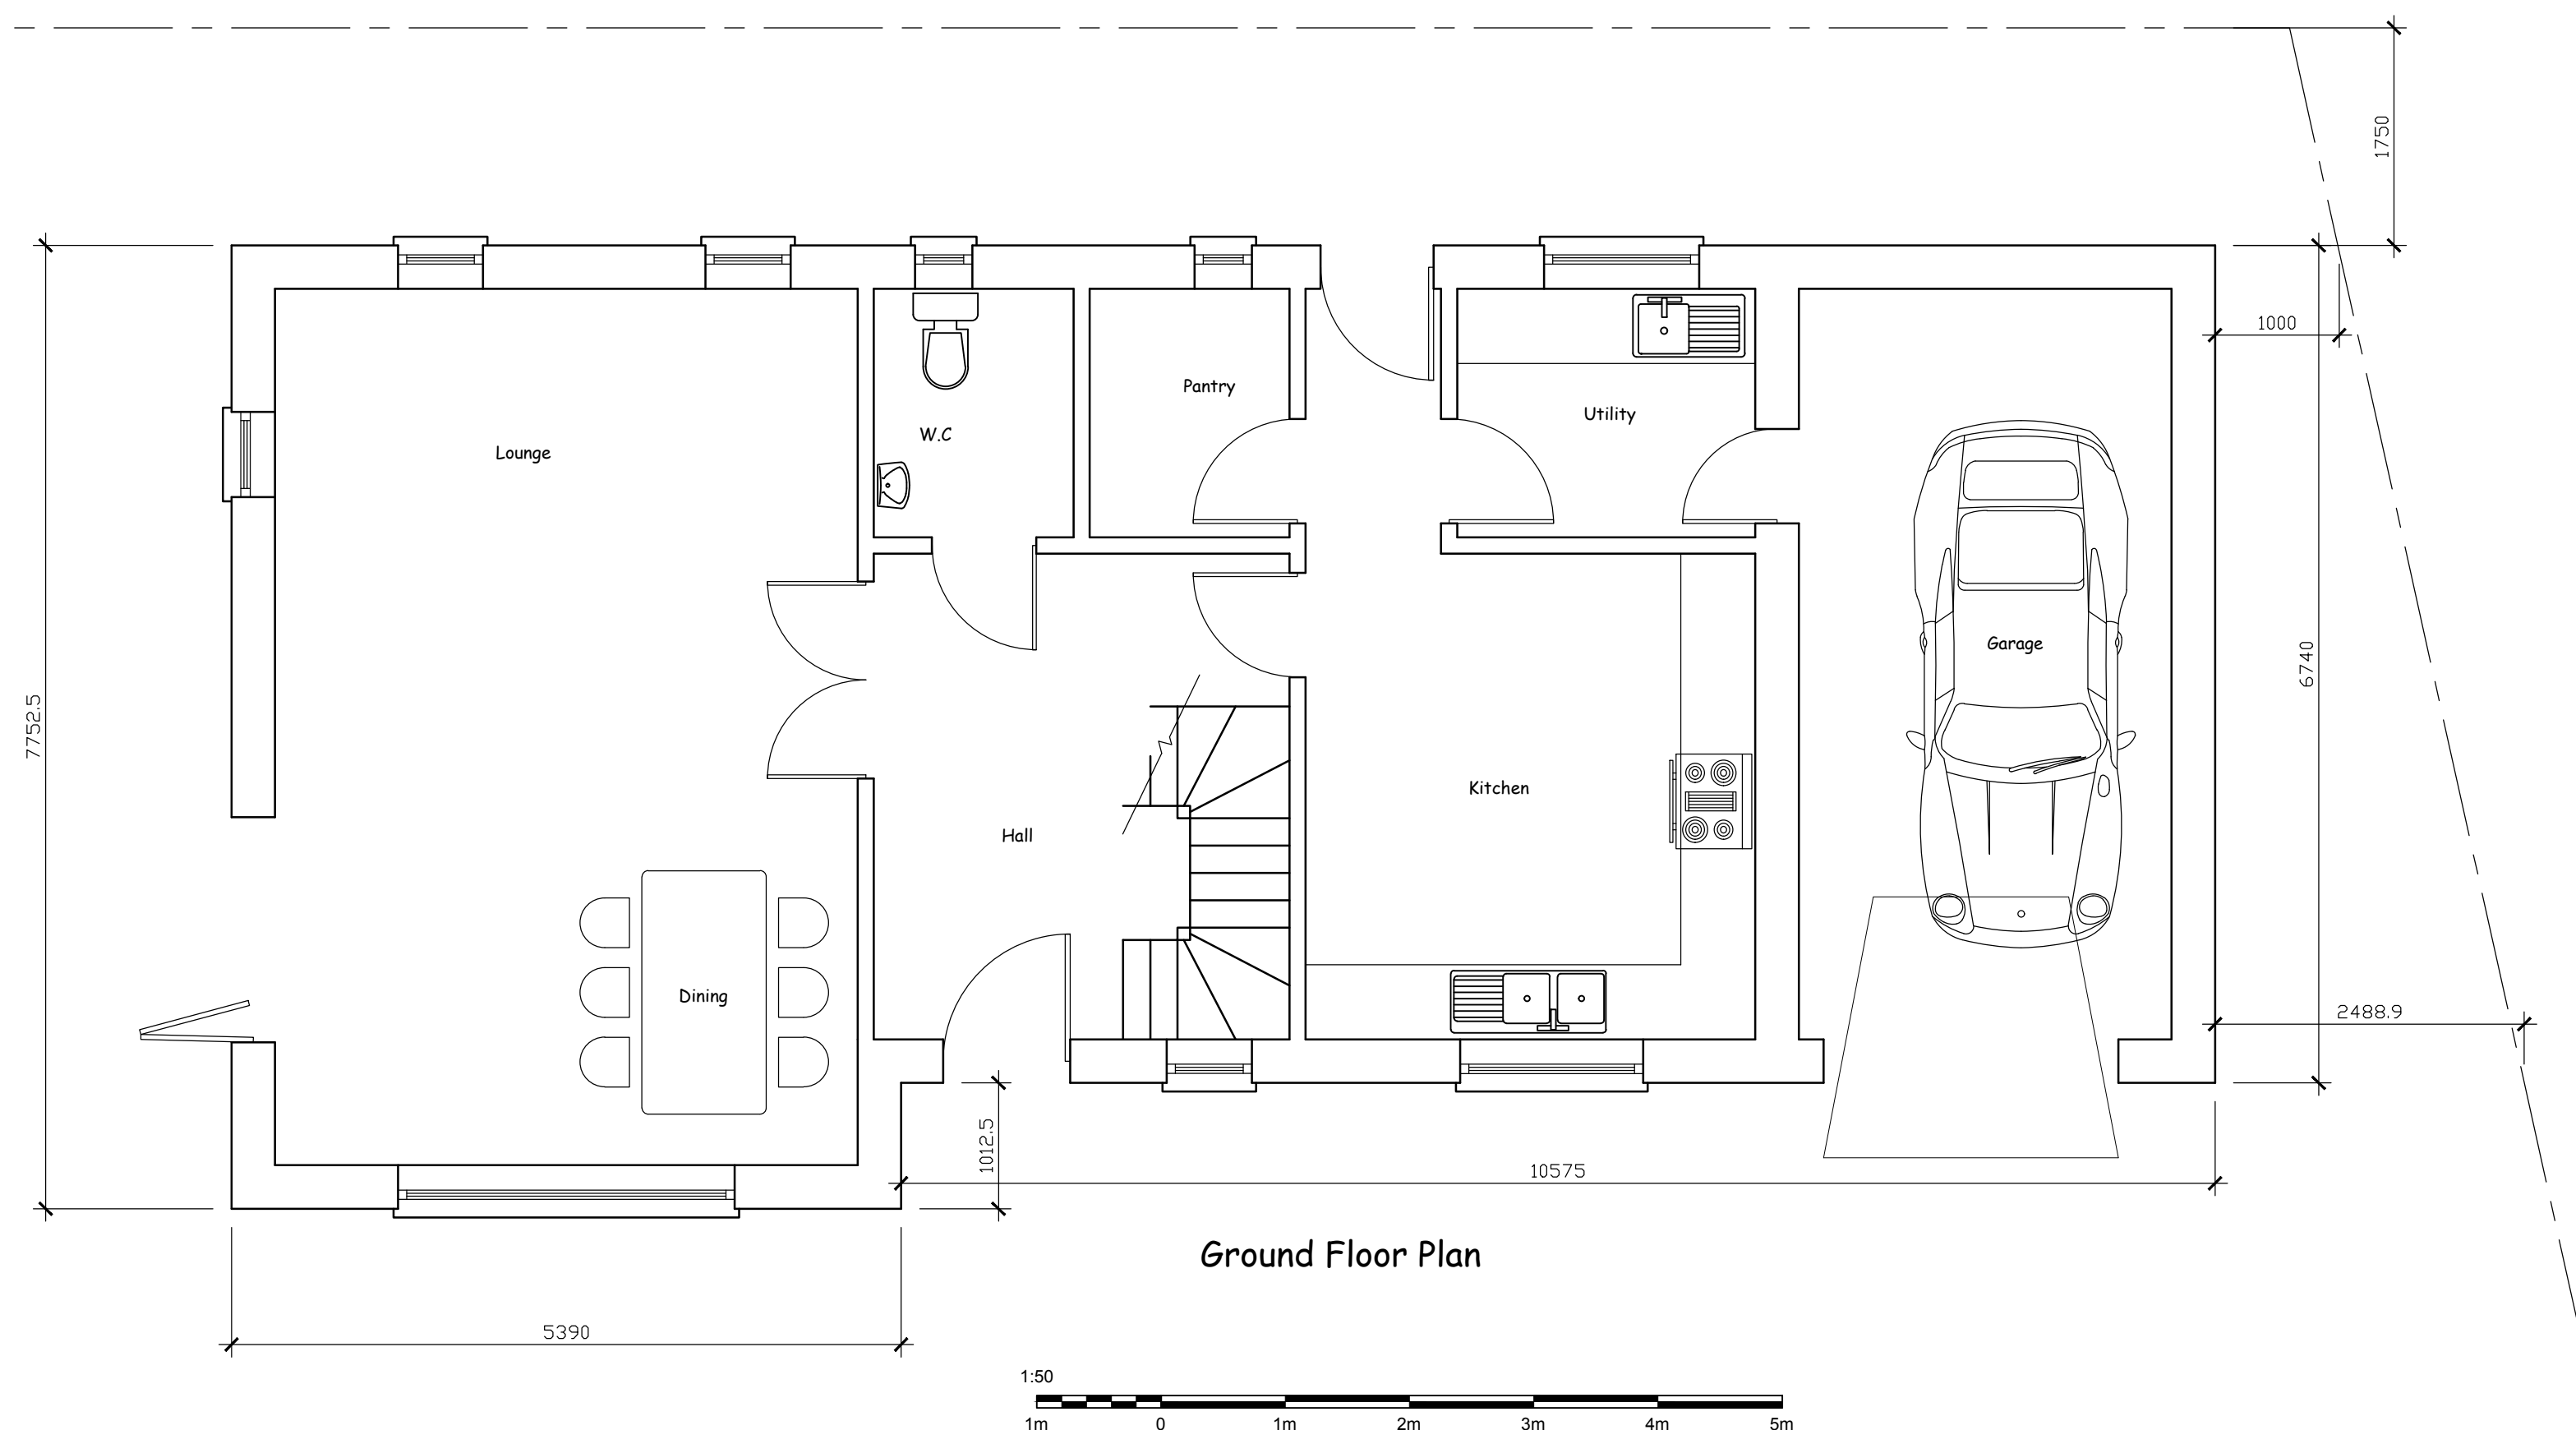

Rev. C - Building Height Reduced  
Rev. B - Building Reduced - Amenty = 120sq.m  
Rev. A - Wall finish to be brick

Drawing prepared for the purpose of Planning Permission and/or Building Regulation approval.  
All dimensions to be checked on site before works commence.  
Internal room layouts and fittings to client's requirements.  
Actual boundary lines to be confirmed on site between parties concerned prior to commencement of work and no part of the new construction to project over the boundary.  
Underground services may have been assumed and therefore they should be located prior to commencement.

|              |                                                                                      |
|--------------|--------------------------------------------------------------------------------------|
| Project      | Proposed Dwelling<br>R/O 31 Breach Lane<br>Earl Shilton<br>Leicestershire<br>LE9 7FB |
| Drawing      | Elevations, Plans & Site                                                             |
| Drawing Ref: | Planning 01                                                                          |
| Scales       | 1:100, 1:50 & 1:500 at A1                                                            |
| Date         | September 2023                                                                       |

**Brooks Building Plans**  
Barry Brooks Tel. 07879 655 641

