
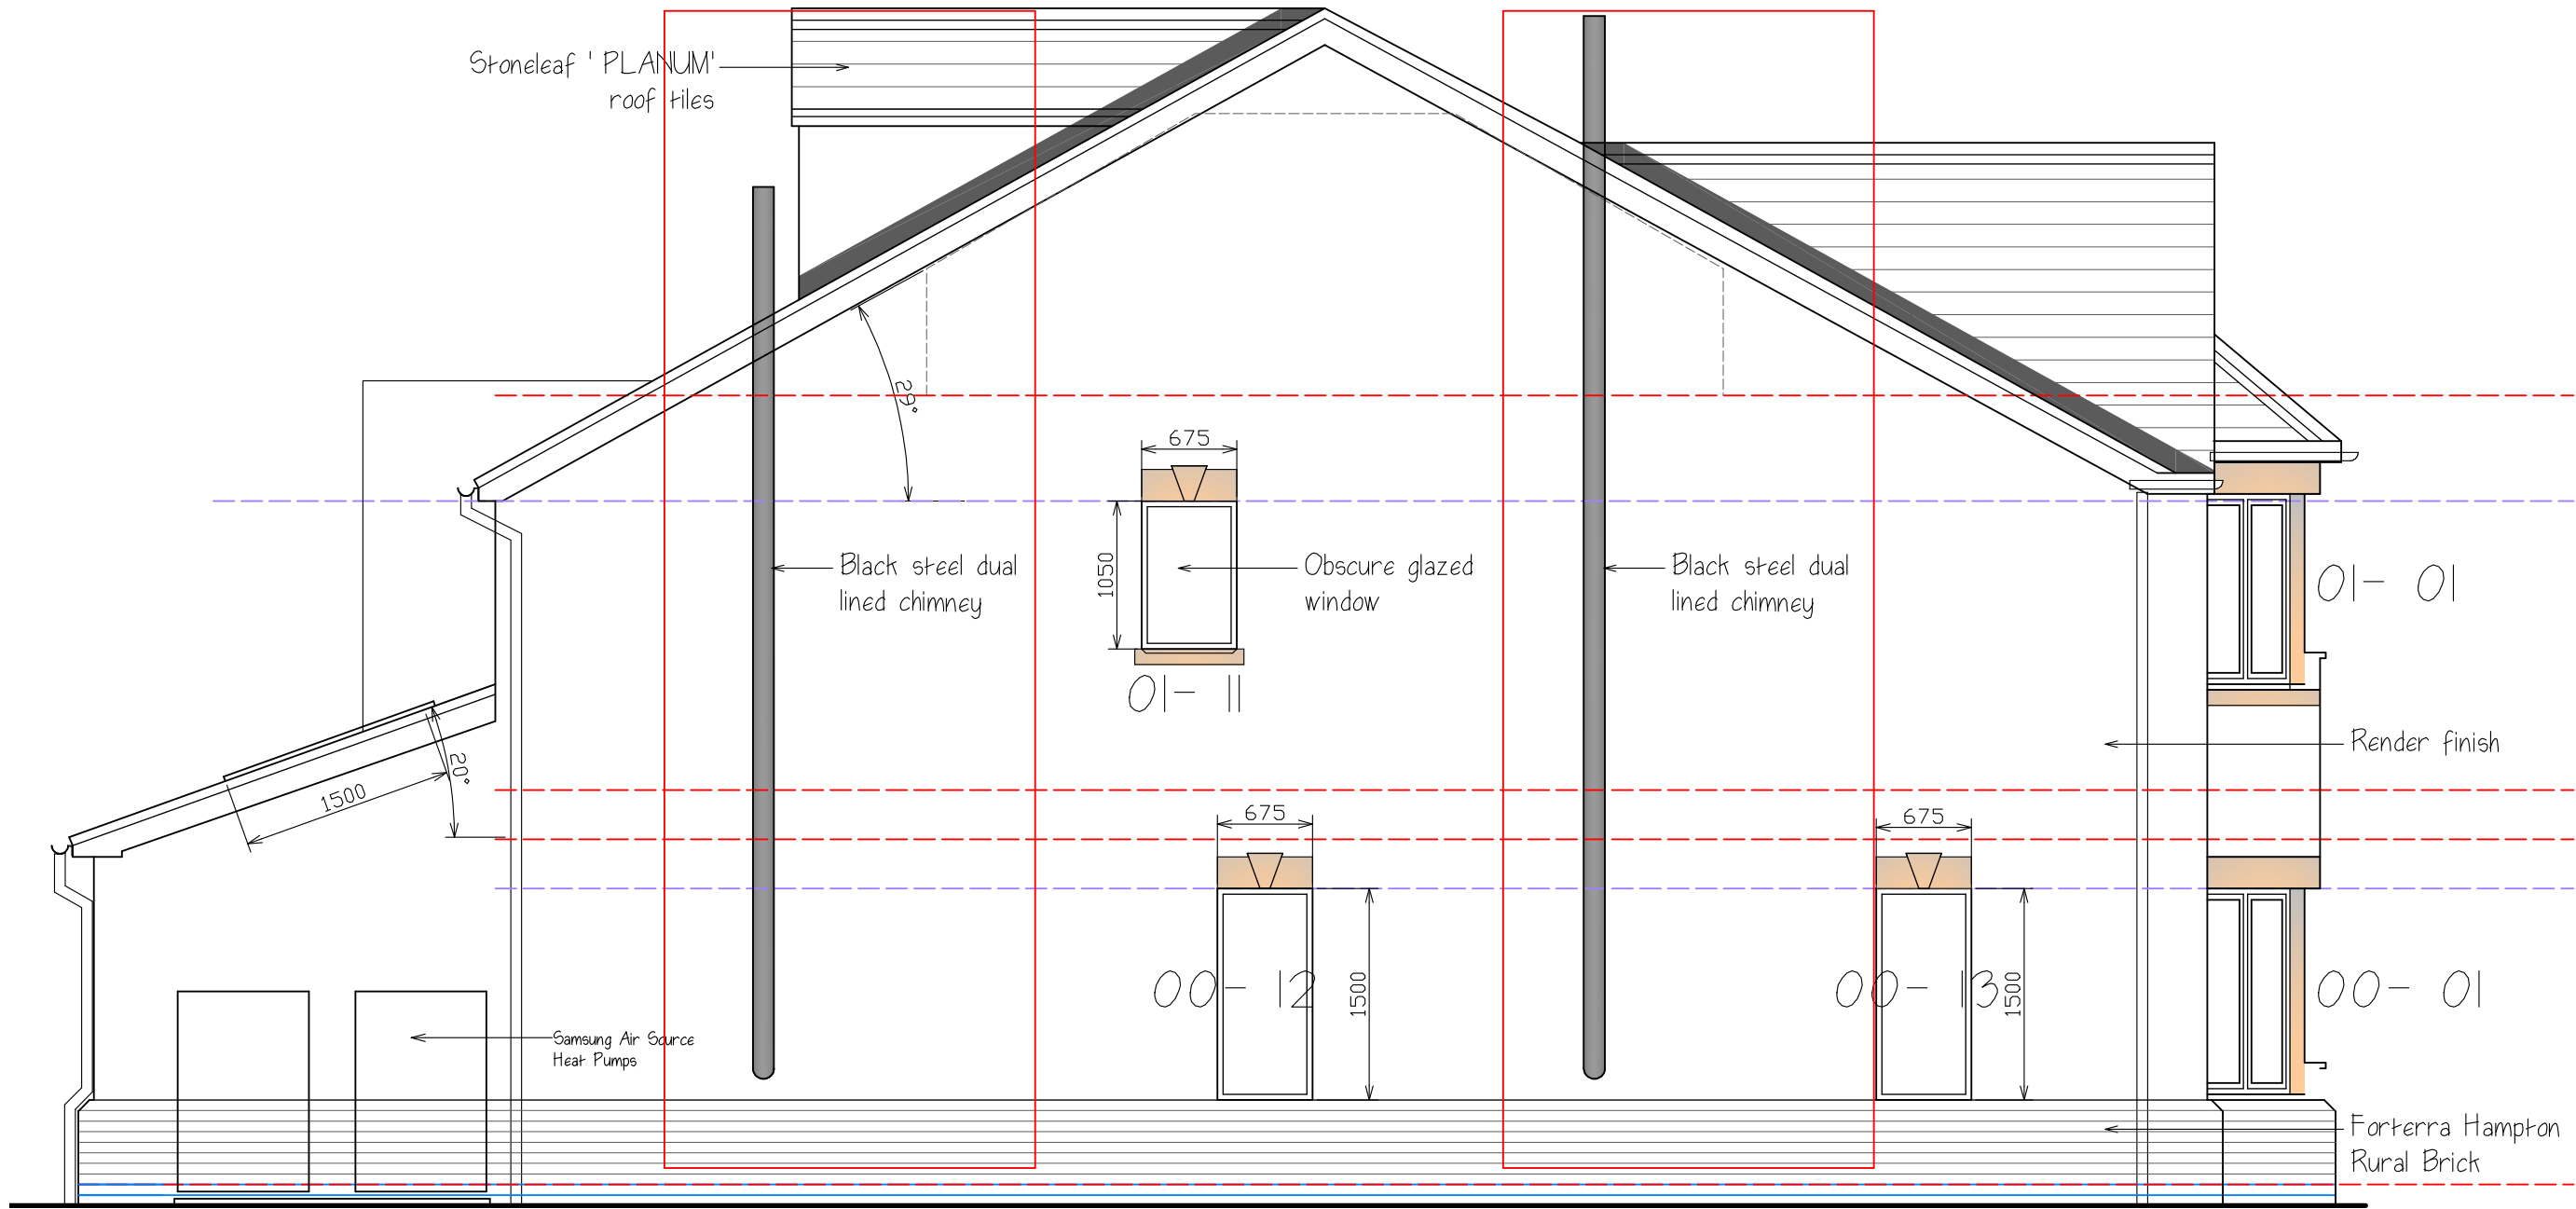


Rev	Date	Description	By
A	22.09.23	Heat pumps and escape windows shown	sAh
B	16.12.23	Stone work shown shaded	sAh
C	20.12.23	Bay window roof lifted	sAh
D	03.02.24	Position of window 01-11 amended	sAh
E	23.04.24	Chimneys added	sAh

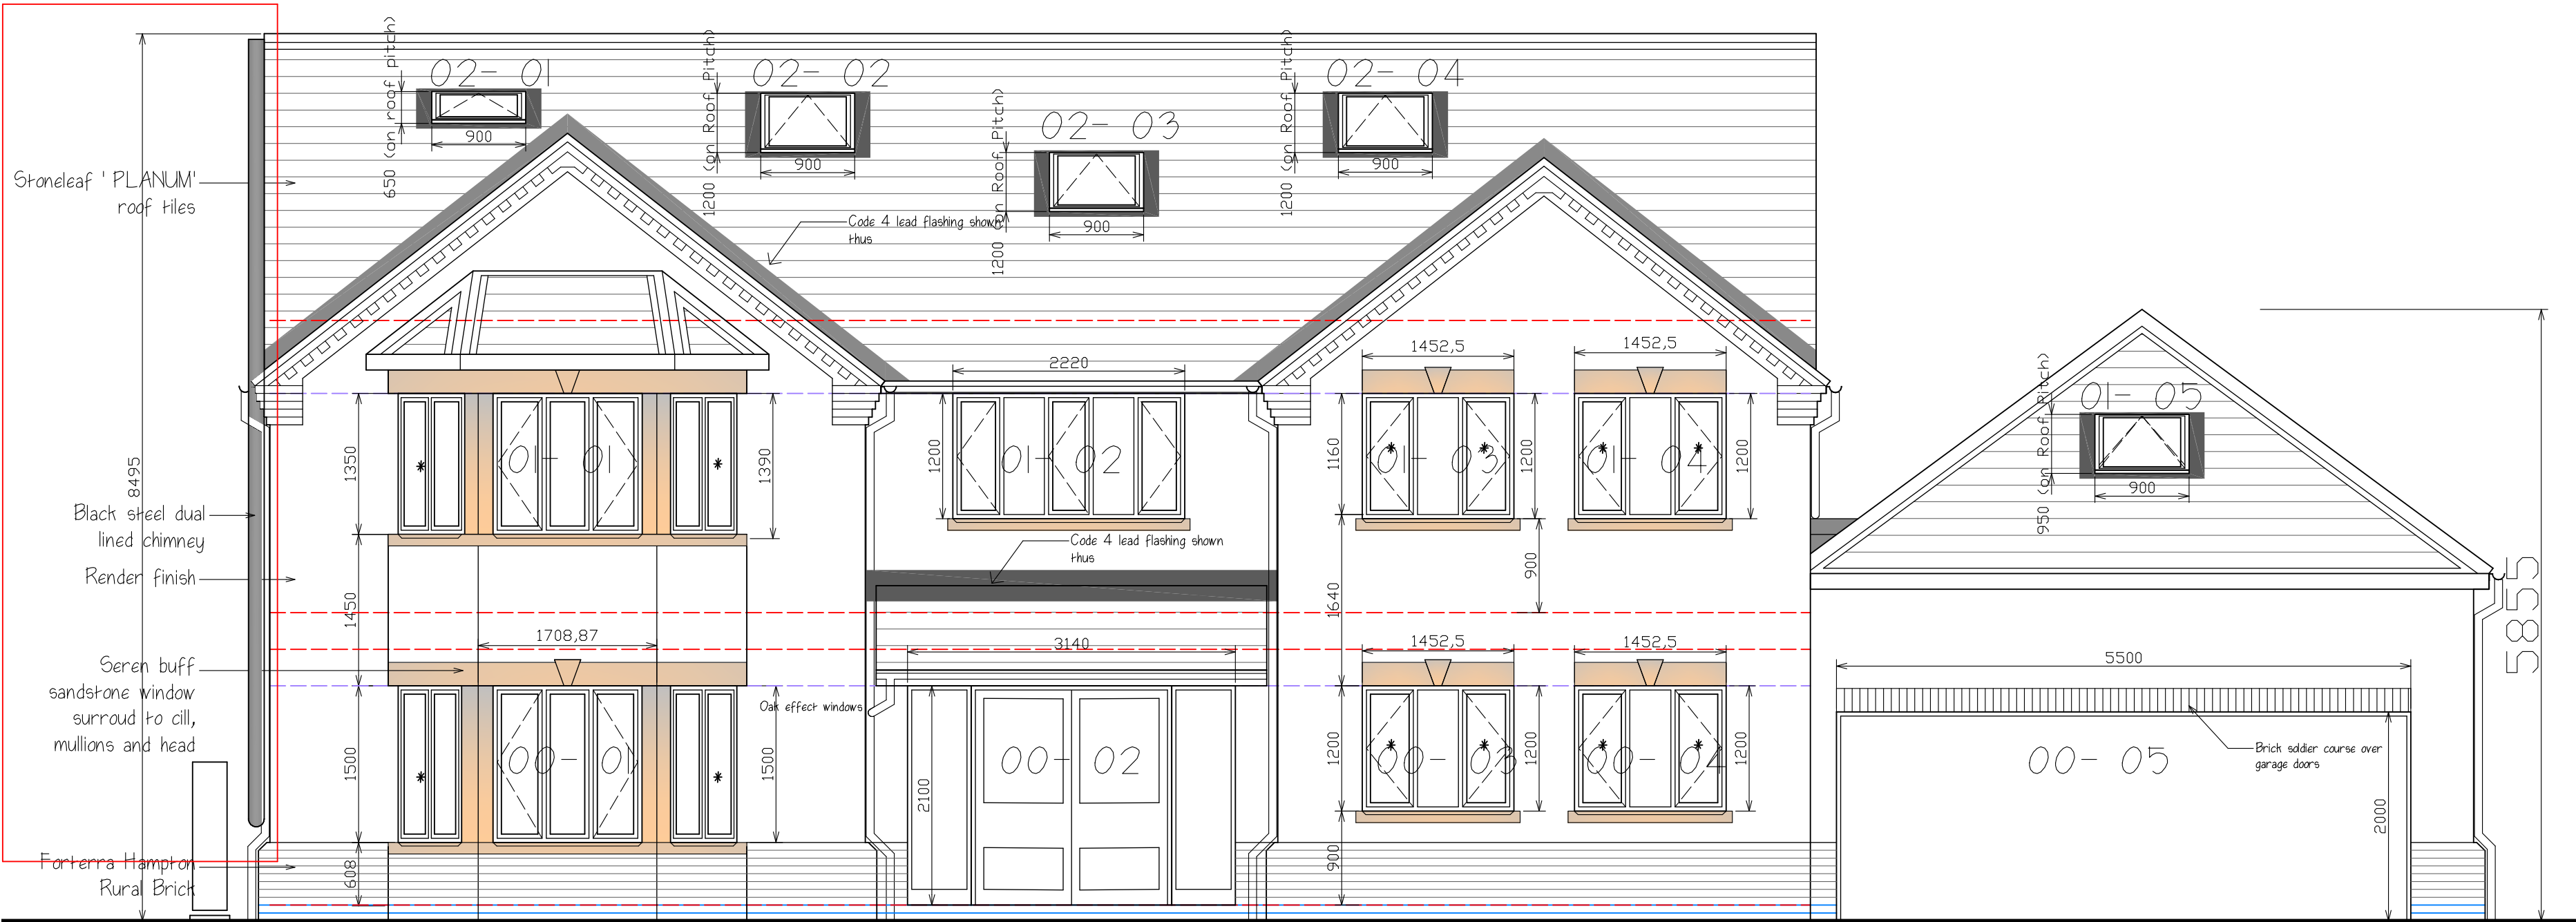

Scale m

Notes
* = Escape window
Revision area in red box

sturarch
Tel: 07948 382917 e:stsurarch@gmail.com

Project
Proposed Replacement Dwelling
34, Sunnyhill,
Burbage

Client
Mr & Mrs Crowfoot

Drawing
BUILDING CONTROL
Front and Side Elevation

Org No: 05-2236_BR Rev E

Scale 1:50 @A2 Date 17.04.23